

NOTES

The designers and details on this drawing are copyright and must not be reproduced without the written permission of the designer.

Contractors are to check all sizes and dimensions before setting out any site or shopwork. Any errors or discrepancies to be reported to the designer.

Do not scale off this drawing.


REVISIONS

REV A - Updated for planning application
REV B - Updated red line boundary


DATE

8.2.23 MT
7.3.23 ML

APPLICATION SITE

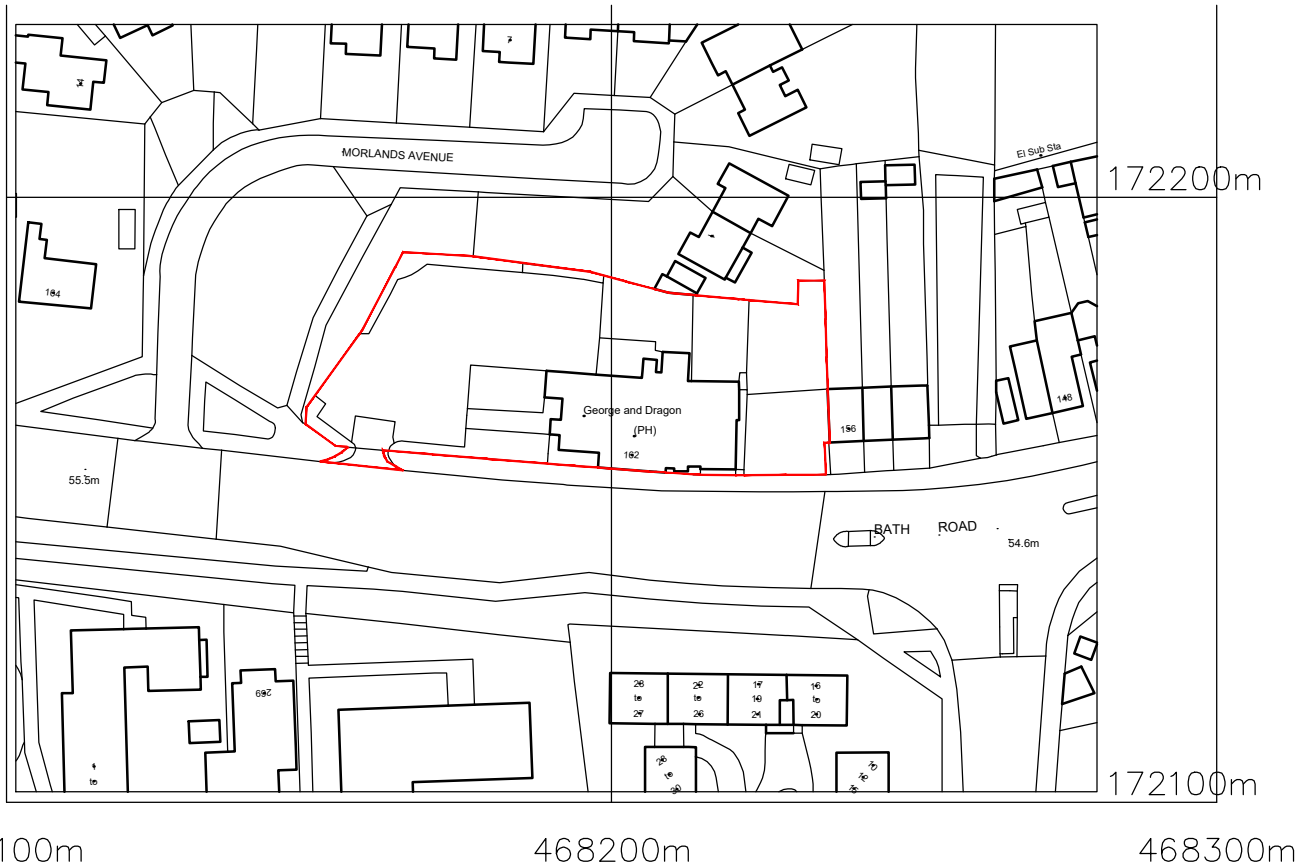

0 5 10 20 30 40 50
1-1250 Scale Bar (metres)

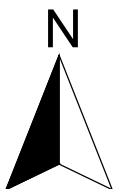

DRAWING DESCRIPTION

LOCATION PLAN

JOB TITLE

GEORGE AND DRAGON
162 BATH ROAD
READING RG30 2HA

CLIENT

GREENE KING

PLANNING

DRAWN BY JAA

SCALE 1:1250

DATE JULY 2022

DRAWING NO.

2136 - 00

REVISION

B

CHECKED

John Dixon & Associates Limited,
Unit 211
Chambers Business Centre,
Chapel Road,
Oldham,
OL8 4QQ.
TEL : 0161 682 0964
FAX : 0161 683 4106
E-MAIL : info@johndixon.co.uk
WEB : www.johndixon.co.uk

