THIS DRAWING IS THE COPYRIGHT OF ORANGE KEY LTD. IT IS PRIVATE AND CONFIDENTIAL AND IS SUPPLIED ON THE EXPRESS CONDITION THAT IT IS NOT USED FOR ANY PURPOSE OR COPIED OR COMMUNICATED TO ANY OTHER PARTY WITHOUT THE WRITTEN CONSENT OF ORANGE KEY LTD.

0 25 50 75 100 125m
SCALE BAR 1:1250

0 10 20 30 40 50m
SCALE BAR 1:500

0 1 2 3 4 5 6 7 8 9 10m
SCALE BAR 1:100

LOCATION PLAN
SCALE 1:1250

BLOCK PLAN
SCALE 1:500

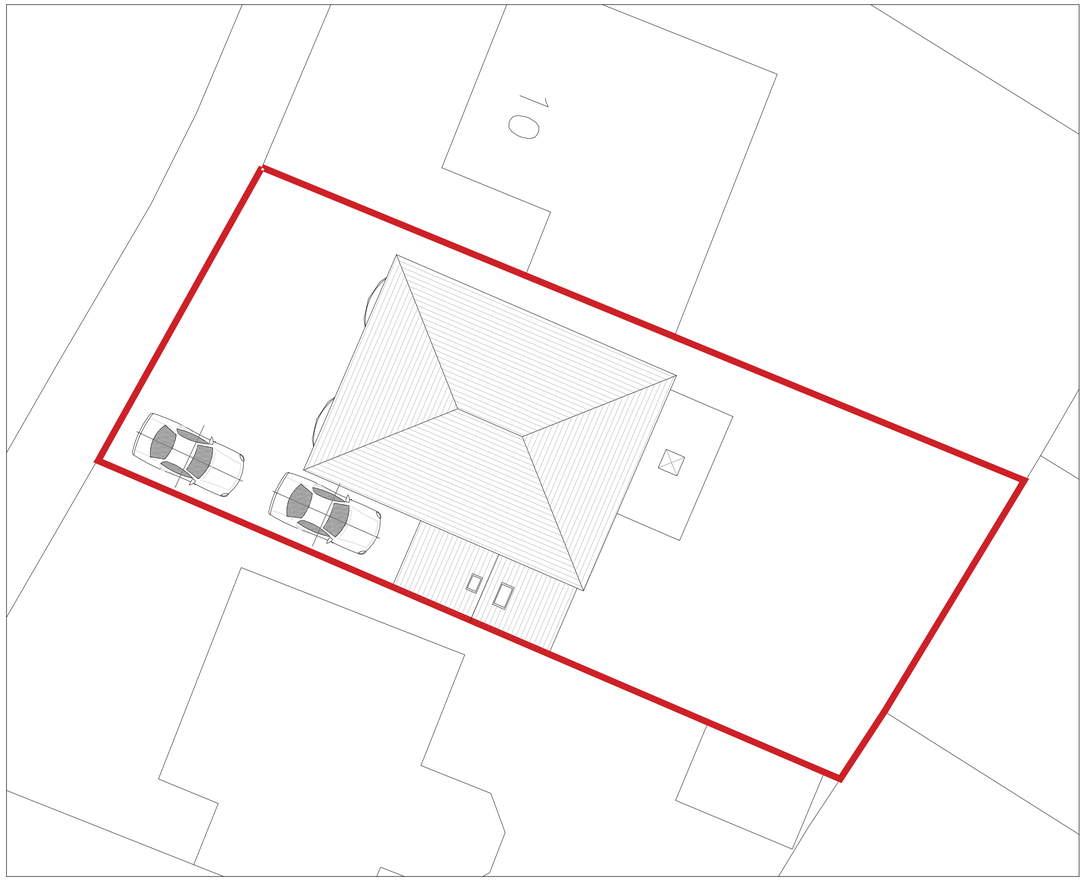

SITE PLAN
SCALE 1:100

ORIGINAL SCALE 0-100mm

ORANGE KEY
DESIGN STUDIOS

Tel: (01488) 682918
E-mail: info@orangekeyltd.co.uk

Client
MR KALTAKIS & MRS VAROUTSA

Project
8 FILBERT DRIVE
READING
RG31 5DZ

Title
LOCATION, BLOCK AND SITE PLAN

Scale	Date
AS SHOWN @ A1	MAY 2023

Drawing number	Rev.
23019/PL003	P2