


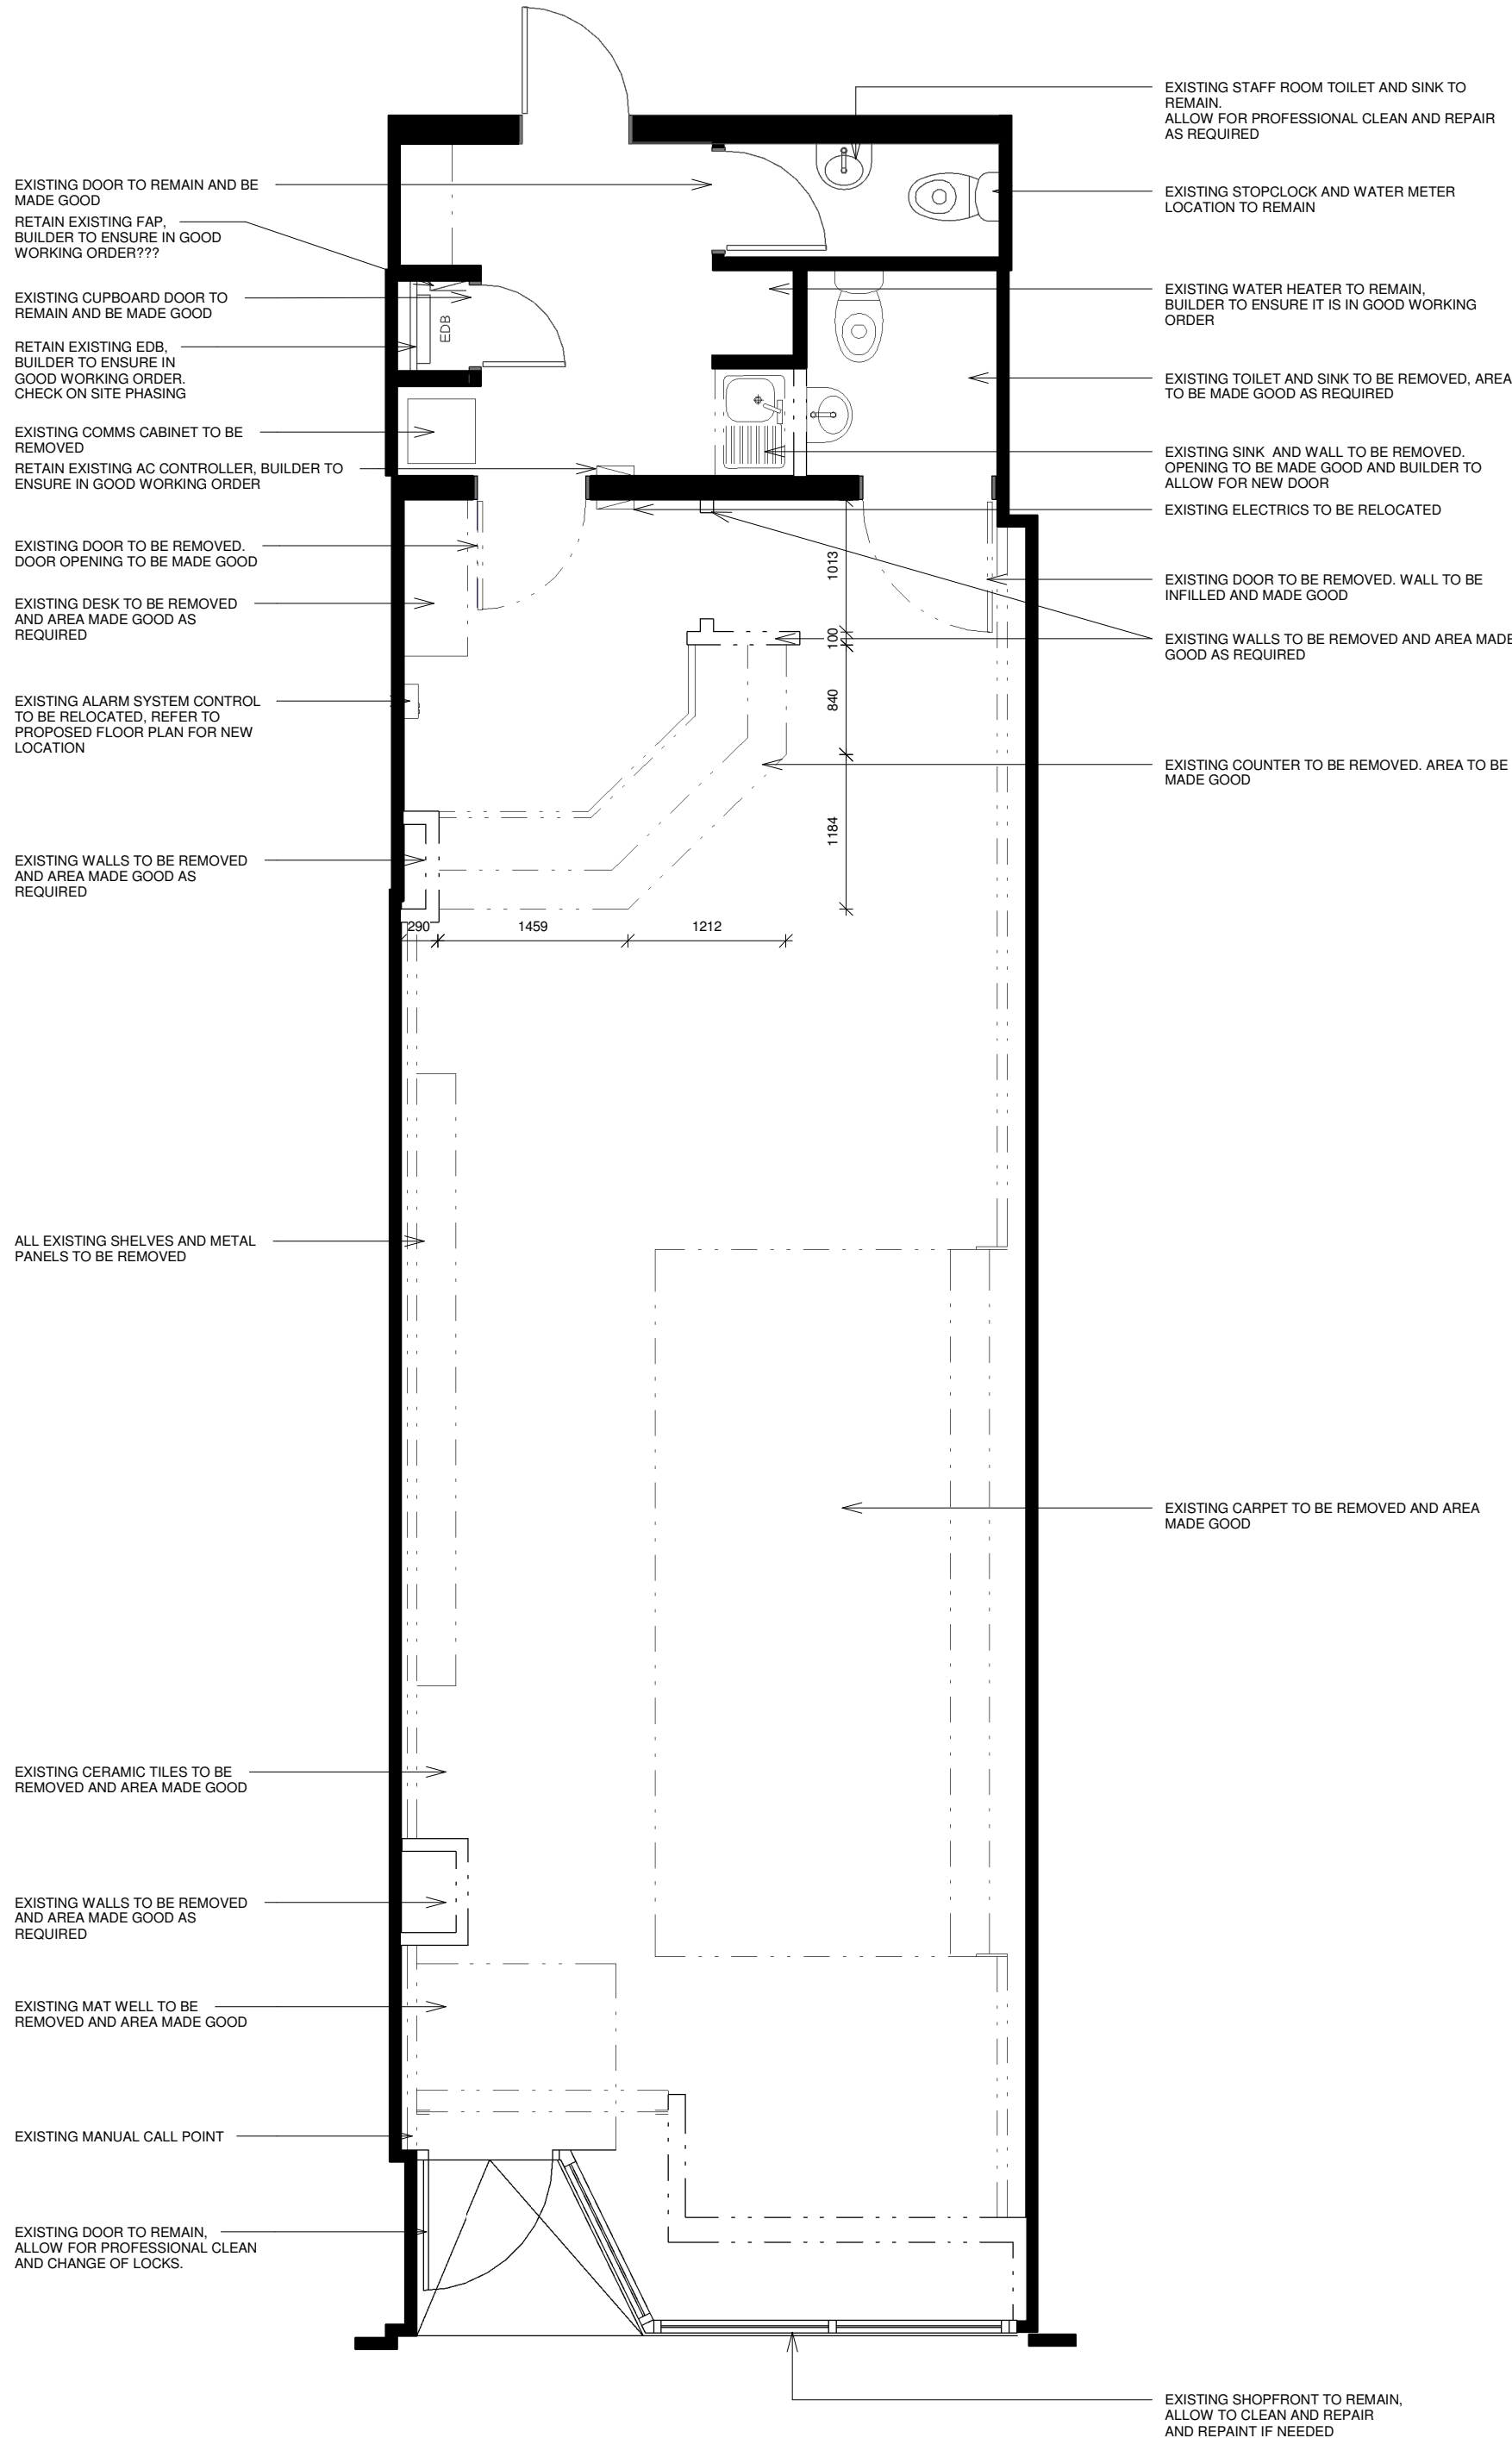

COPYRIGHT © ZAMBRERO PTY LTD. THIS DRAWING IS THE PROPERTY OF ZAMBRERO PTY LTD. DESIGN AND COPYRIGHT ARE RESERVED BY THEM. THE DRAWING IS ISSUED UPON CONDITION IT IS NOT COPIED, REPRODUCED, RETAINED OR DISCLOSED TO ANY UNAUTHORISED PERSON EITHER WHOLLY OR IN PART WITHOUT PRIOR WRITTEN CONSENT OF ZAMBRERO PTY LTD. ALL RIGHTS RESERVED.

LEGEND

- EXISTING WALL TO REMAIN
- WALLS/JOINERY TO BE DEMOLISHED
- RECESSED DOWNLIGHT
- TRACK LIGHT
- SURFACE MOUNTED FLUORESCENT
- S SMOKE DETECTOR
- SP CEILING MOUNTED SPEAKER
- SOUNDER
- CEILING TV MOUNT
- AP ACCESS PANEL
- AC REGISTER
- EDB ELECTRICAL DISTRIBUTION BOARD (EDB)

REV	DESCRIPTION	DATE
A	FEASIBILITY PLAN	19.04.22
B	FEASIBILITY PLAN REV01	28.04.22
C	PRELIMINARY CONCEPT	09.06.22
D	PRELIMINARY CONCEPT REV01	30.06.22
E	FOR CONSTRUCTION	08.07.22

DRW BY: KB CHK BY: GL

SCALE @ A2: 1 : 50

PROJECT NAME:
ZAMBRERO READING

PROJECT ADDRESS:
31 QUEEN VICTORIA
STREET, READING RG1
1SY

DRAWING NAME:
EXISTING FLOOR AND
DEMOLITION PLAN

DRAWING NO.:

D101A