



CENTRE COORDINATES: 471980 , 169093



LOCATION PLAN
SCALE 1:1250@A3

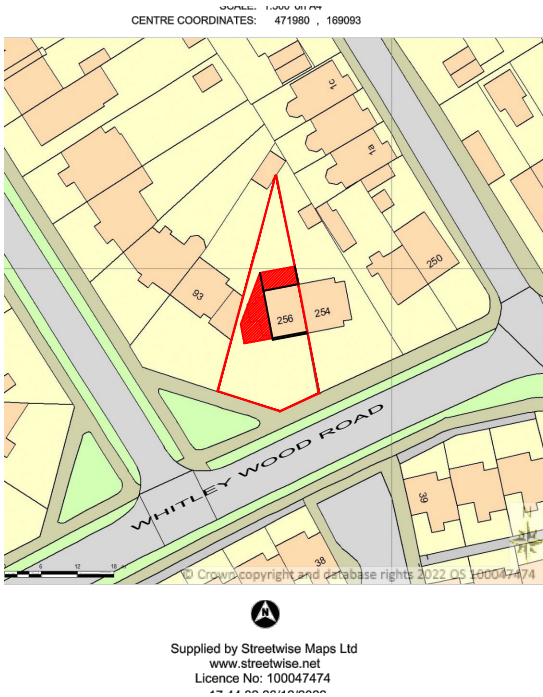

BLOCK PLAN
SCALE 1:500@A3

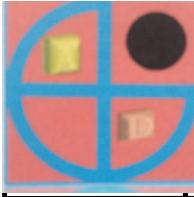	PROJECT:	256 Whitley Wood Road Reading	DRAWN BY:	P.S.	DRAWING TITLE:		 archdeziner7@gmail.com
	PROPOSED SINGLE STOREY SIDE/REAR EXTENSION		DATE:	18/04/2022	LOCATION AND BLOCK PLAN		
			SCALE:	AS SHOWN @A3	DRAWING NUMBER:		
			FILENAME:	22063	WR-01		