NOTES:

DIMENSIONS ARE NOT TO BE SCALED FROM THIS DRAWING

ALL DIMENSIONS ARE TO BE CHECKED AGAINST ACTUAL SITE DIMENSIONS BEFORE ANY WORK IS FABRICATED

COPYRIGHT RESERVED

THIS DRAWING IS THE PROPERTY OF BHP HARWOOD ARCHITECTS AND MAY NOT BE COPIED, REPRODUCED LENT OR DISCLOSED WITHOUT THEIR EXPRESS PERMISSION IN WRITING.

REVISIONS

Rev.	Date	Description
B	21.12.22	plots 1,2 rev
C	25.05.23	Updated
D	31.05.23	Updated
E	09.06.23	Updated
F	15.06.23	Updated
G	16.06.23	Client comments
H	22.06.23	Client comments

FIRE STRATEGY KEY:

- PROTECTED ESCAPE STAIR
- SERVICE RISER
- DRY RISER
- LIFT LOCATION
- MAX (SINGLE DIRECTION) ESCAPE DISTANCE
- AUTOMATIC OPENING VENT
- SMOKE VENT
- Sprinklers installed in apartments due to height of the separate part of the building being over 11m.
- 30 minute fire resisting construction
- 60 minute fire resisting construction between flats
- 60 minute fire resisting construction to common areas
- FINAL EXIT
- ALTERNATIVE EXIT

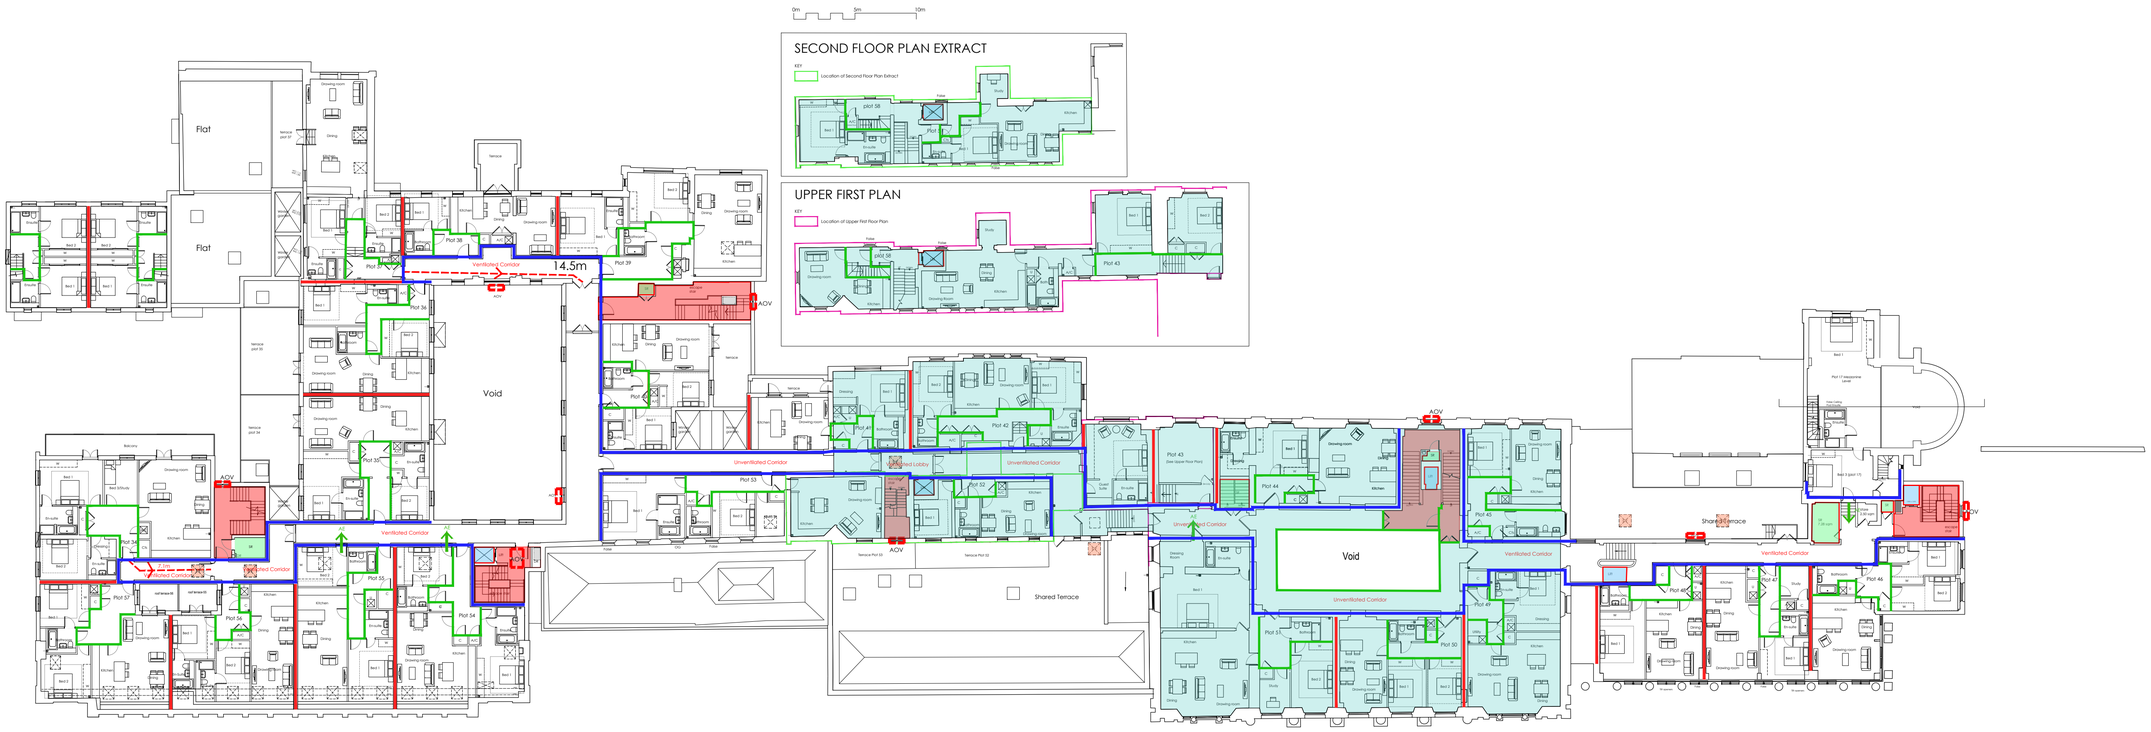

FIRST FLOOR

0m 5m 10m

Client :
Beechcroft Developments Ltd

Job :
Caversham Park
Reading

Drawing Title:
Conversion
Main House
Fire Strategy
FF Plan

Scale:
1:250 @ A1

Date: June 23
Drawn By MM
Checked

Drawing No: 3251.P.173
Revision: H

PLANNING

The White Barn, Manor Farm, Manor Road
Wantage, Oxfordshire, OX12 8NE
T: 01235 765322 F: 01235 765373

The Mansion House, Hartham Park, Corsham,
Wiltshire, SN13 0RP
T: 01249 700489 F: 01249 470077

info@bhpharwood.co.uk - www.bhpharwood.co.uk

BHP HARWOOD
ARCHITECTS