



3D VIEW

SCALE	KEY PLAN	REVISIONS	SITE	13 - 16 MARKET PLACE	DATE	FEB' 23	 DANKS BADNELL CHARTERED ARCHITECTS Kings Stables 3-4 Osborne Mews Windsor Berkshire SL4 3DE www.danksbadnell.co.uk • enquiry@danksbadnell.co.uk • 01753 859880
			DRAWING	3D VIEW	PAPER	A3	
			NUMBER	21/15/85			
			SCALE	NTS			



3D VIEW

SCALE	KEY PLAN	REVISIONS	SITE	13 - 16 MARKET PLACE	DATE	FEB' 23	 DANKS BADNELL CHARTERED ARCHITECTS Kings Stables 3-4 Osborne Mews Windsor Berkshire SL4 3DE www.danksbadnell.co.uk • enquiry@danksbadnell.co.uk • 01753 859880
			DRAWING	3D VIEW	PAPER	A3	
			NUMBER	21/15/86			
			SCALE	NTS			




3D VIEW

SCALE	KEY PLAN	REVISIONS	SITE	13 - 16 MARKET PLACE	DATE	FEB' 23	 DANKS BADNELL CHARTERED ARCHITECTS Kings Stables 3-4 Osborne Mews Windsor Berkshire SL4 3DE www.danksbadnell.co.uk • enquiry@danksbadnell.co.uk • 01753 859880
			DRAWING	3D VIEW	PAPER	A3	
			NUMBER	21/15/87			
			SCALE	NTS			



3D VIEW

SCALE	KEY PLAN	REVISIONS	SITE 13 - 16 MARKET PLACE DRAWING 3D VIEW NUMBER 21/15/87 SCALE NTS	DATE FEB' 23 PAPER A3	DANKS BADNELL CHARTERED ARCHITECTS Kings Stables 3-4 Osborne Mews Windsor Berkshire SL4 3DE www.danksbadnell.co.uk • enquiry@danksbadnell.co.uk • 01753 859880
-------	----------	-----------	--	--------------------------------	--

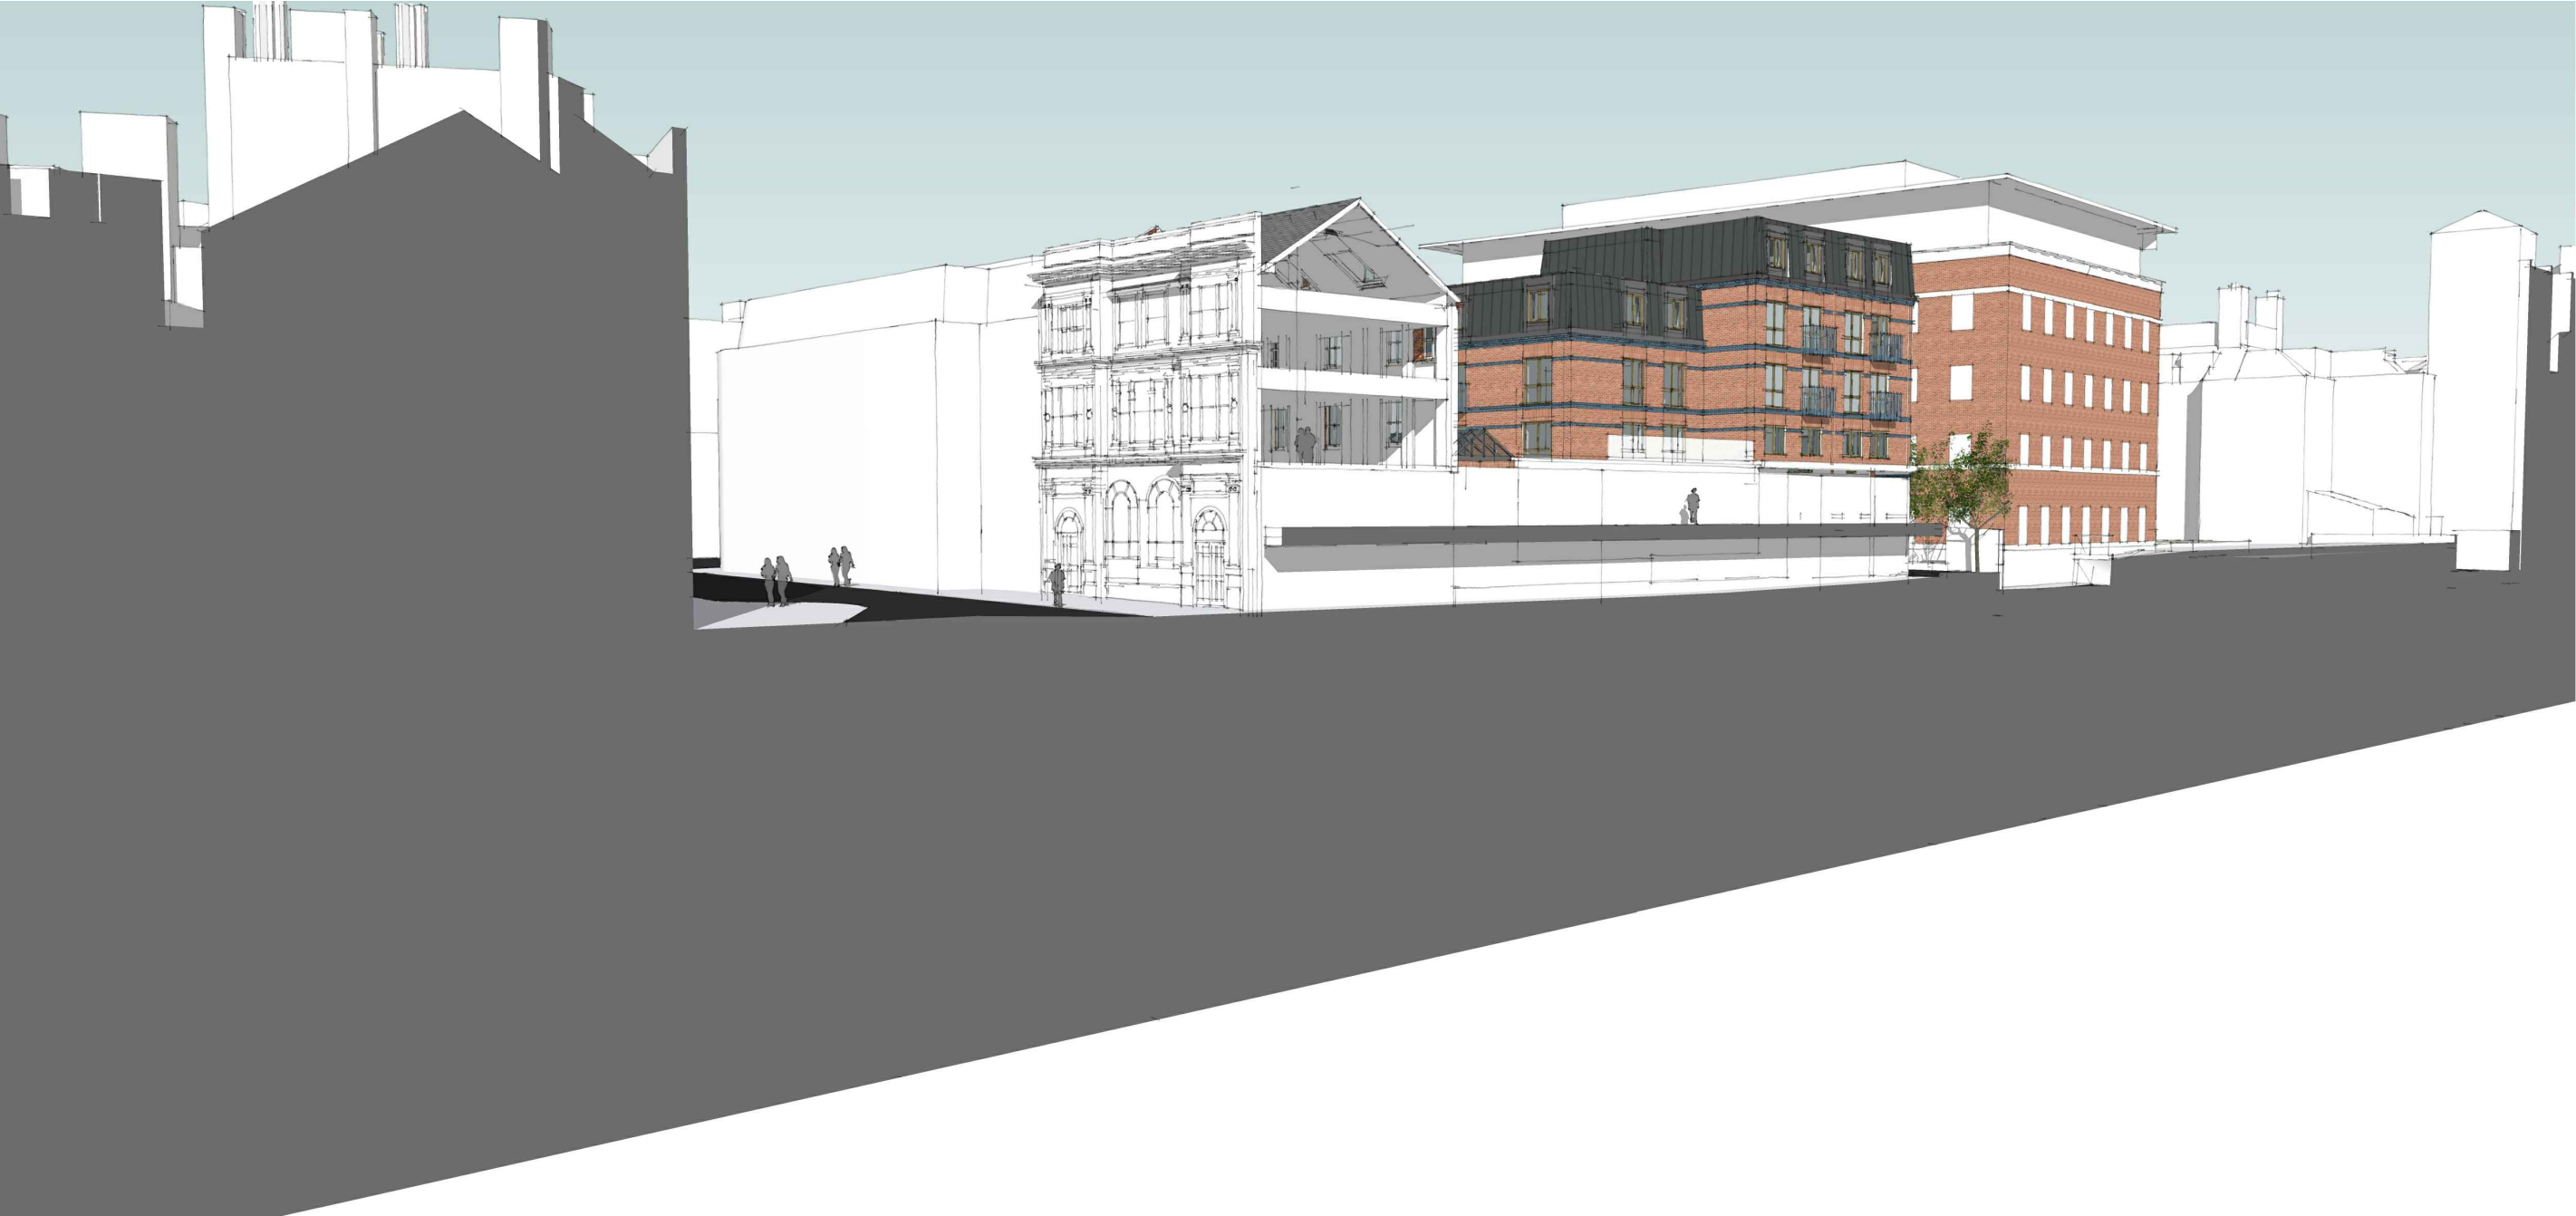

3D VIEW

SCALE	KEY PLAN	REVISIONS	SITE	13 - 16 MARKET PLACE	DATE	FEB' 23	 DANKS BADNELL CHARTERED ARCHITECTS Kings Stables 3-4 Osborne Mews Windsor Berkshire SL4 3DE www.danksbadnell.co.uk • enquiry@danksbadnell.co.uk • 01753 859880
			DRAWING	3D VIEW	PAPER	A3	
			NUMBER	21/15/87			
			SCALE	NTS			



3D VIEW

SCALE	KEY PLAN	REVISIONS	SITE 13 - 16 MARKET PLACE DRAWING 3D VIEW NUMBER 21/15/87 SCALE NTS	DATE FEB' 23 PAPER A3	DANKSBADNELL CHARTERED ARCHITECTS Kings Stables 3-4 Osborne Mews Windsor Berkshire SL4 3DE www.danksbadnell.co.uk • enquiry@danksbadnell.co.uk • 01753 859880
-------	----------	-----------	--	--------------------------------	---