


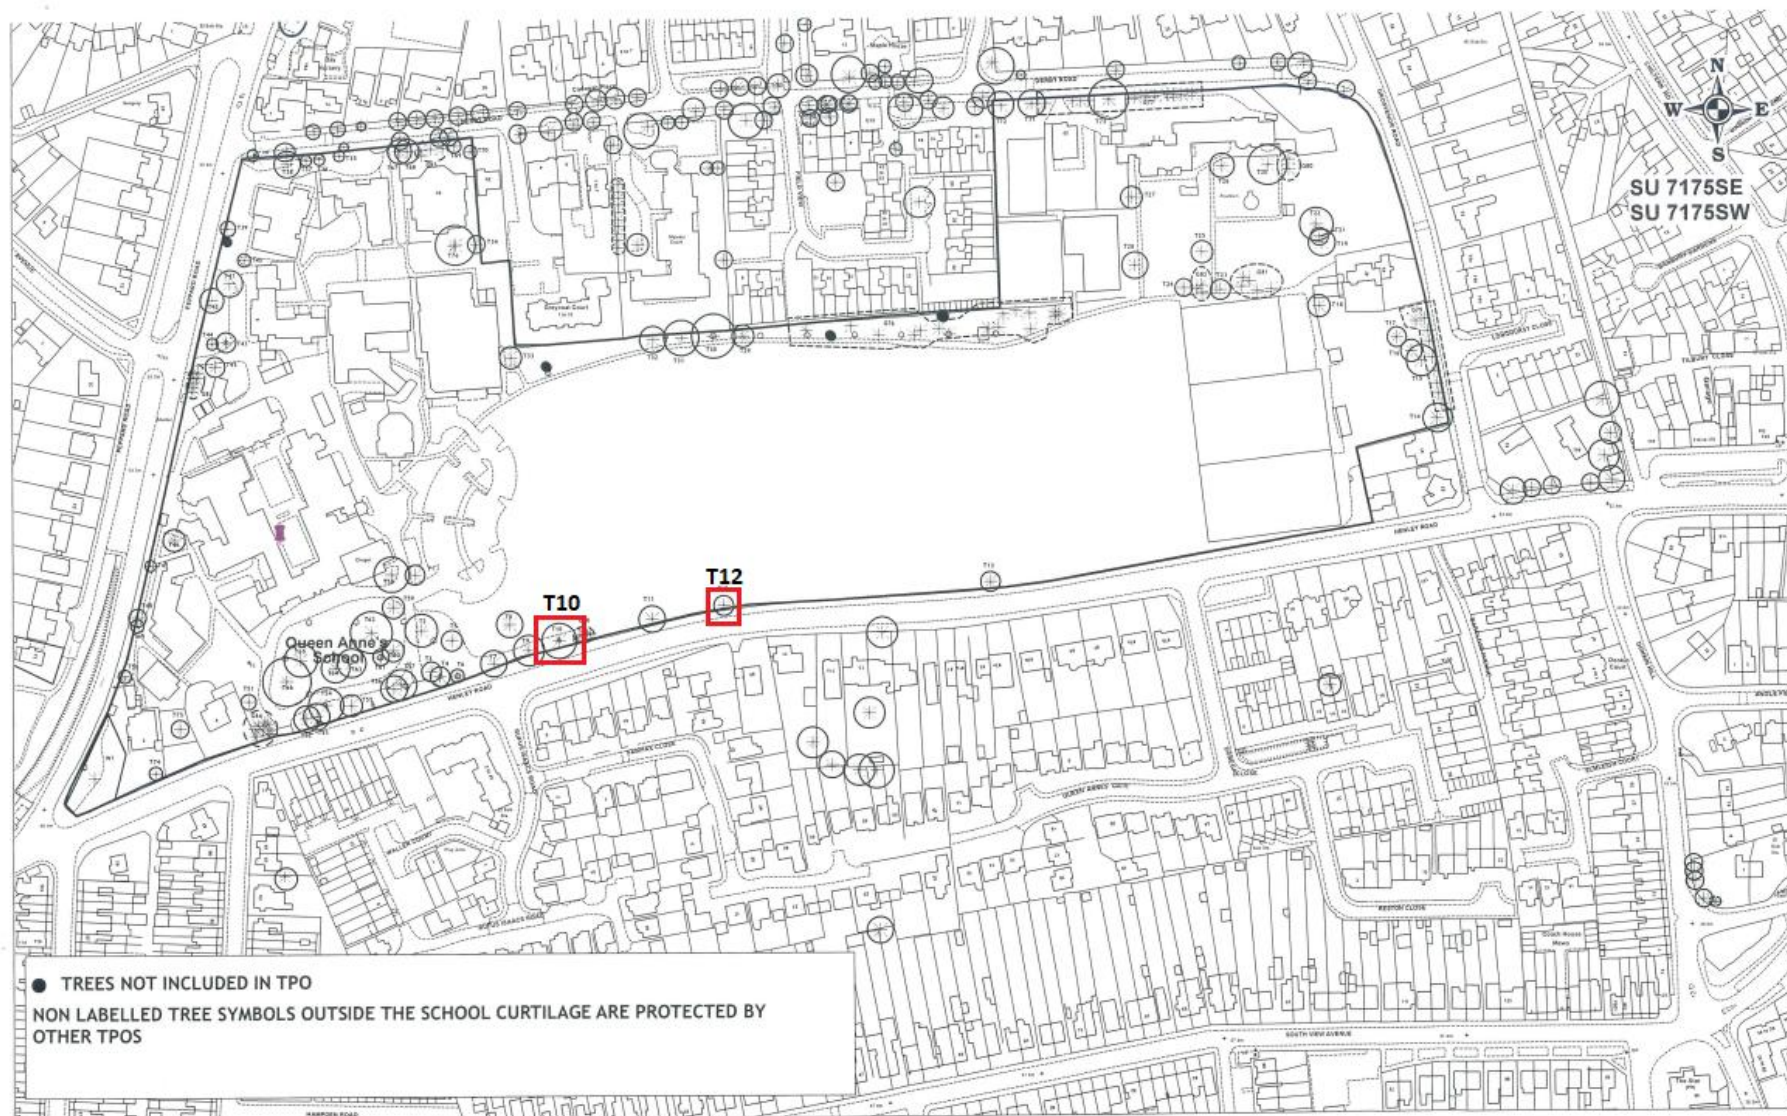

TITLE TREE PRESERVATION ORDER - QUEEN ANNES SCHOOL, HENLEY ROAD, READING

DRG NO D3000	DATE Jan 2023
DRAWN BY SH	SCALE 1:2000 (A3)

© Crown copyright and database rights 2022 Ordnance Survey 100019672

NATURAL ENVIRONMENT TEAM

 **Reading**
Borough Council
Working better with you