This drawing may be scaled with reference to the scale bar for planning application purposes only. Do not scale for any other purpose, use only annotated dimensions. All dimensions are to be checked by parties using the drawing, and any errors or omissions are to be reported to Weston & Co Architects Ltd.

Rev.	Date	Note	Author	Checked
A	22/07/22	Revised following RBC's comments	IG	CTW
B	26/04/23	Revised following RBC's comments	IG	CTW

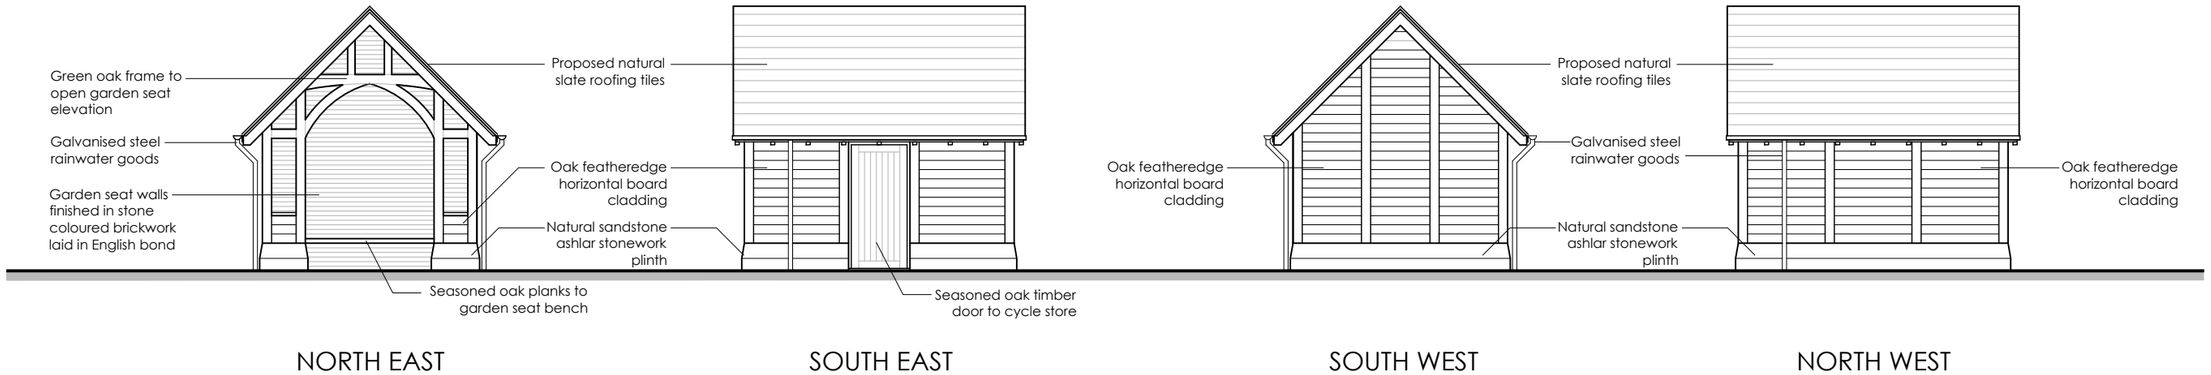

PROPOSED CYCLE STORE / GARDEN LOGGIA SEAT ELEVATIONS 1:100

1:100 0 1 2 3 4 5 10m

Project	Refurbishment & Alterations Carlisle House, 118 Oxford Road Reading RG1 7NG			Drawing	Cycle Store Elevations
				Job-Dwg Number	18009-PL-18 — Rev. B
Client	Turner Property Ltd				
Status	Preliminary Planning				
Scale	1/100	Sheet Size	A3		
Author	CTW	Checked	CTW	Date	17/03/22

WESTON + CO ARCHITECTS

Watlington House
44 Watlington Street
Reading, RG1 4RJ
T. 0118 375 0252

www.weston-co.com

© Weston & Co Architects Ltd.