




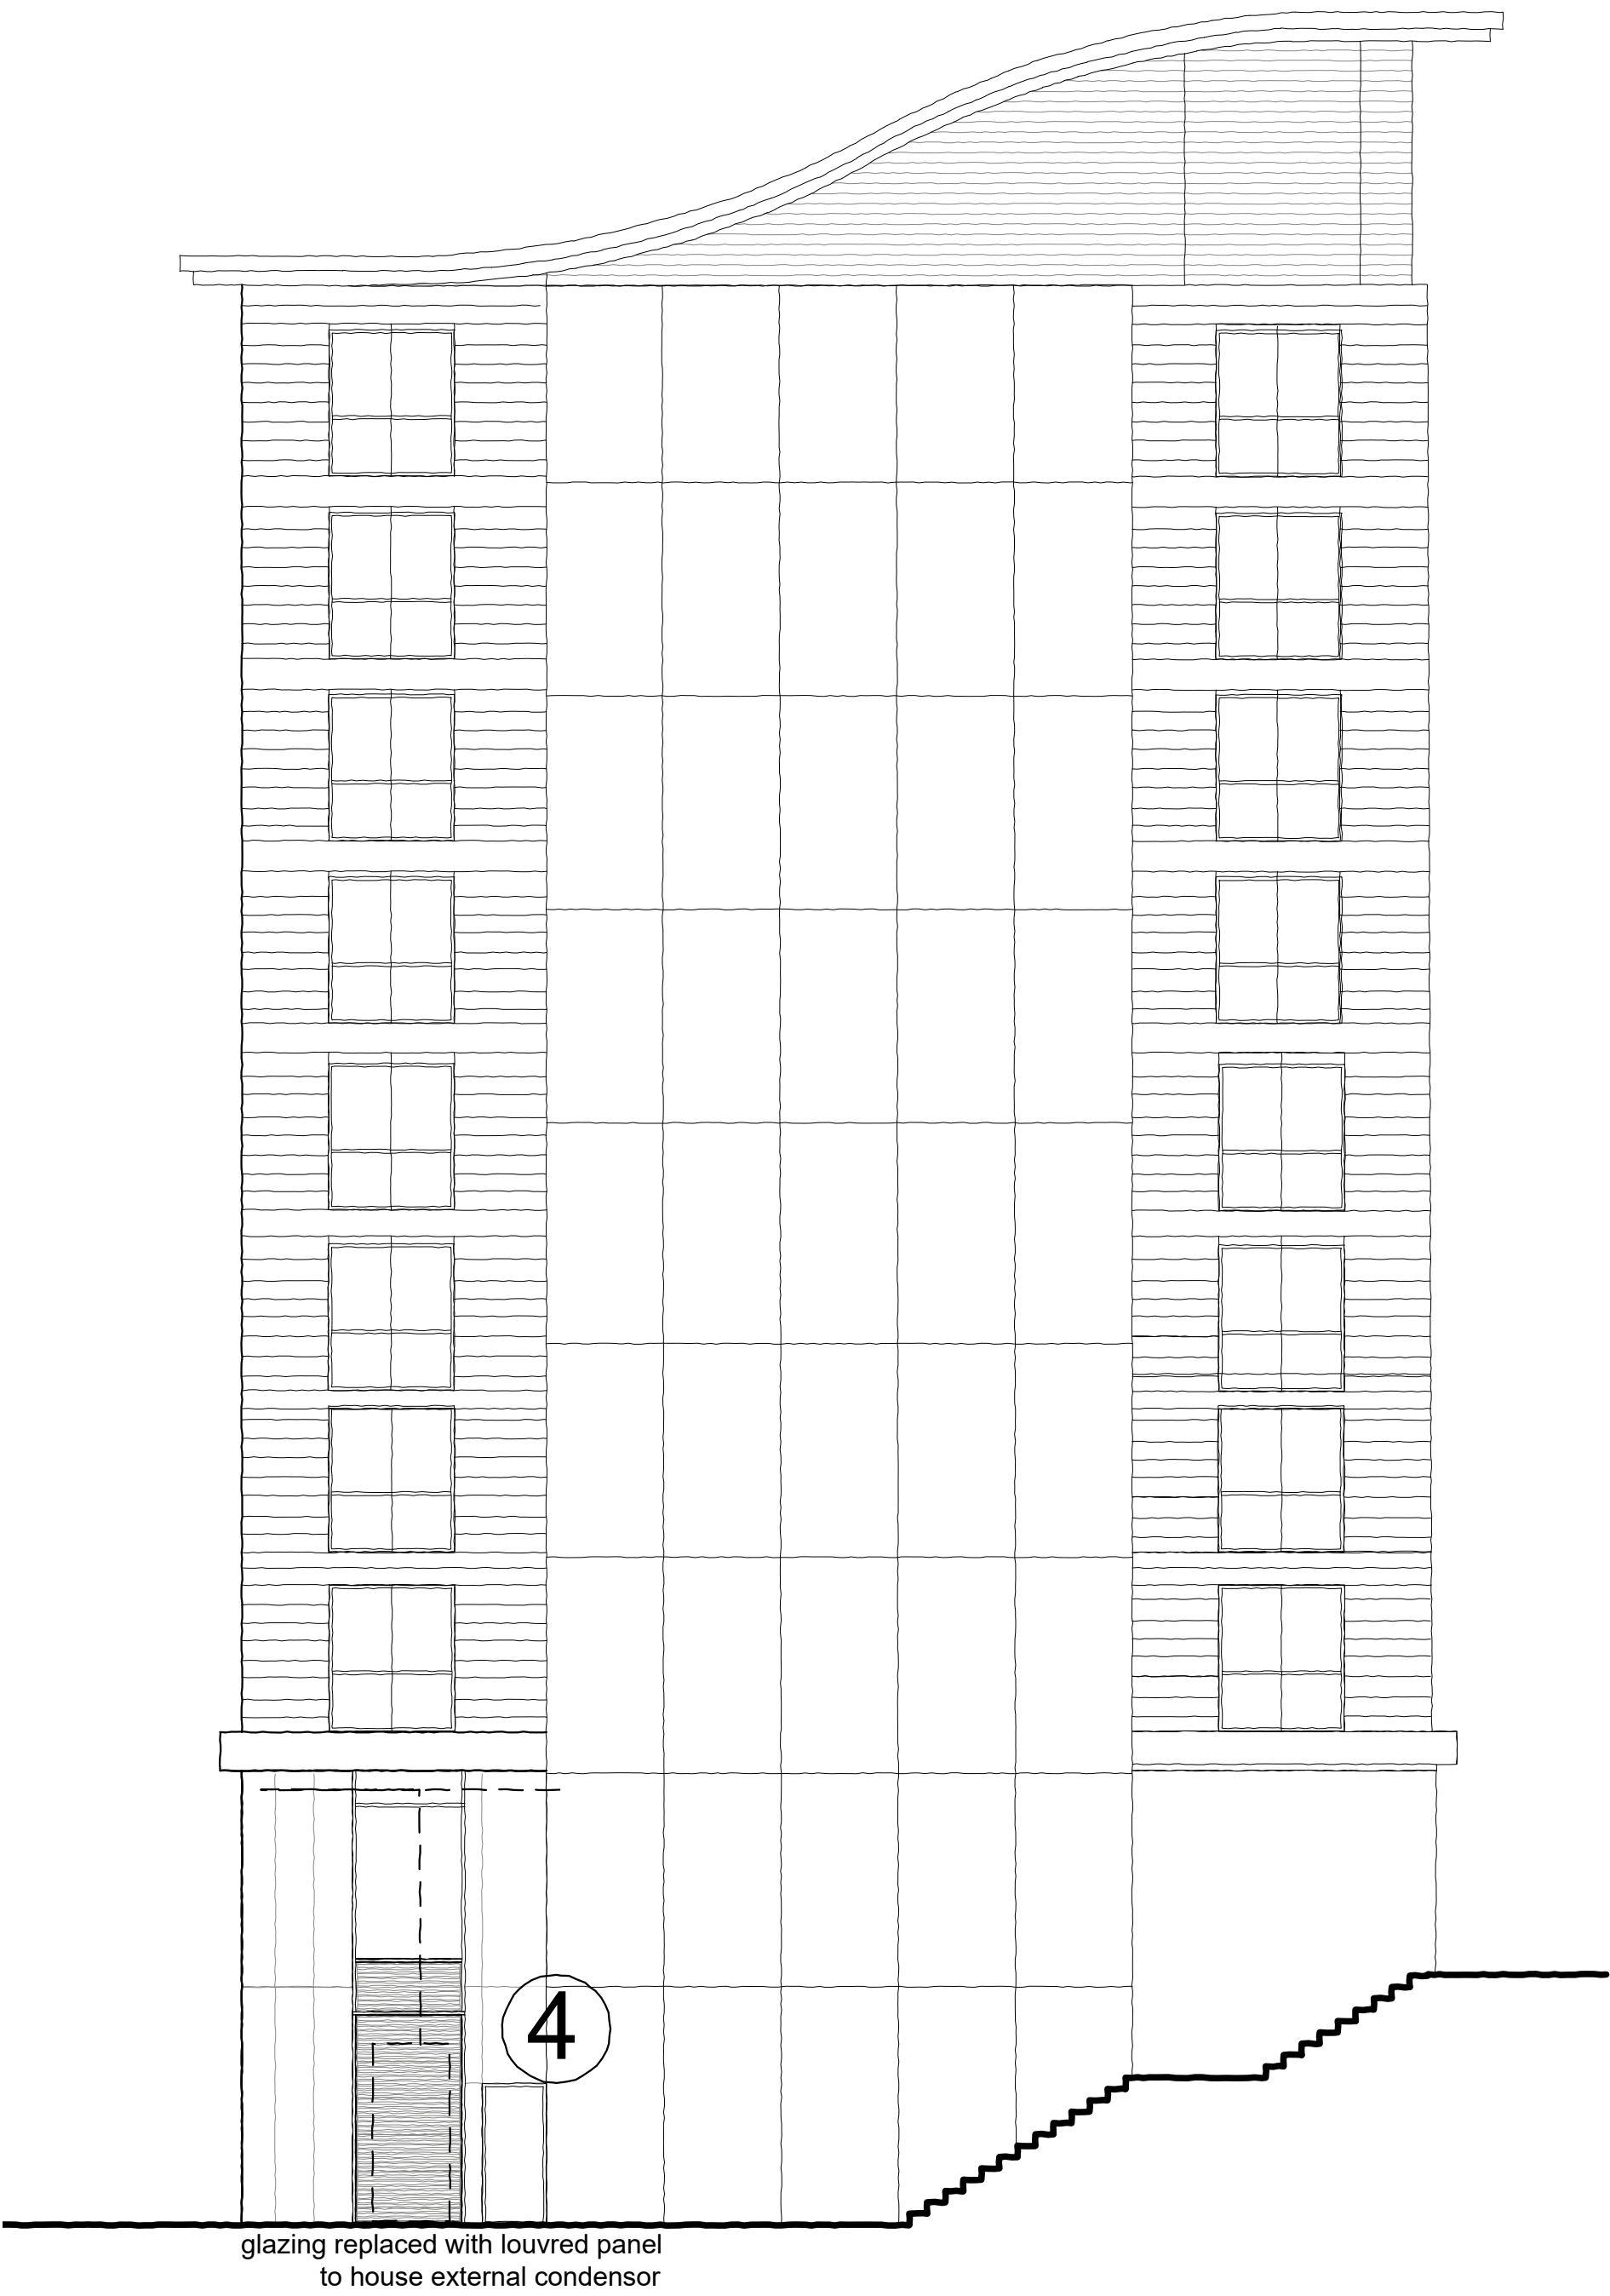

PROPOSED ELEVATION (EAST)

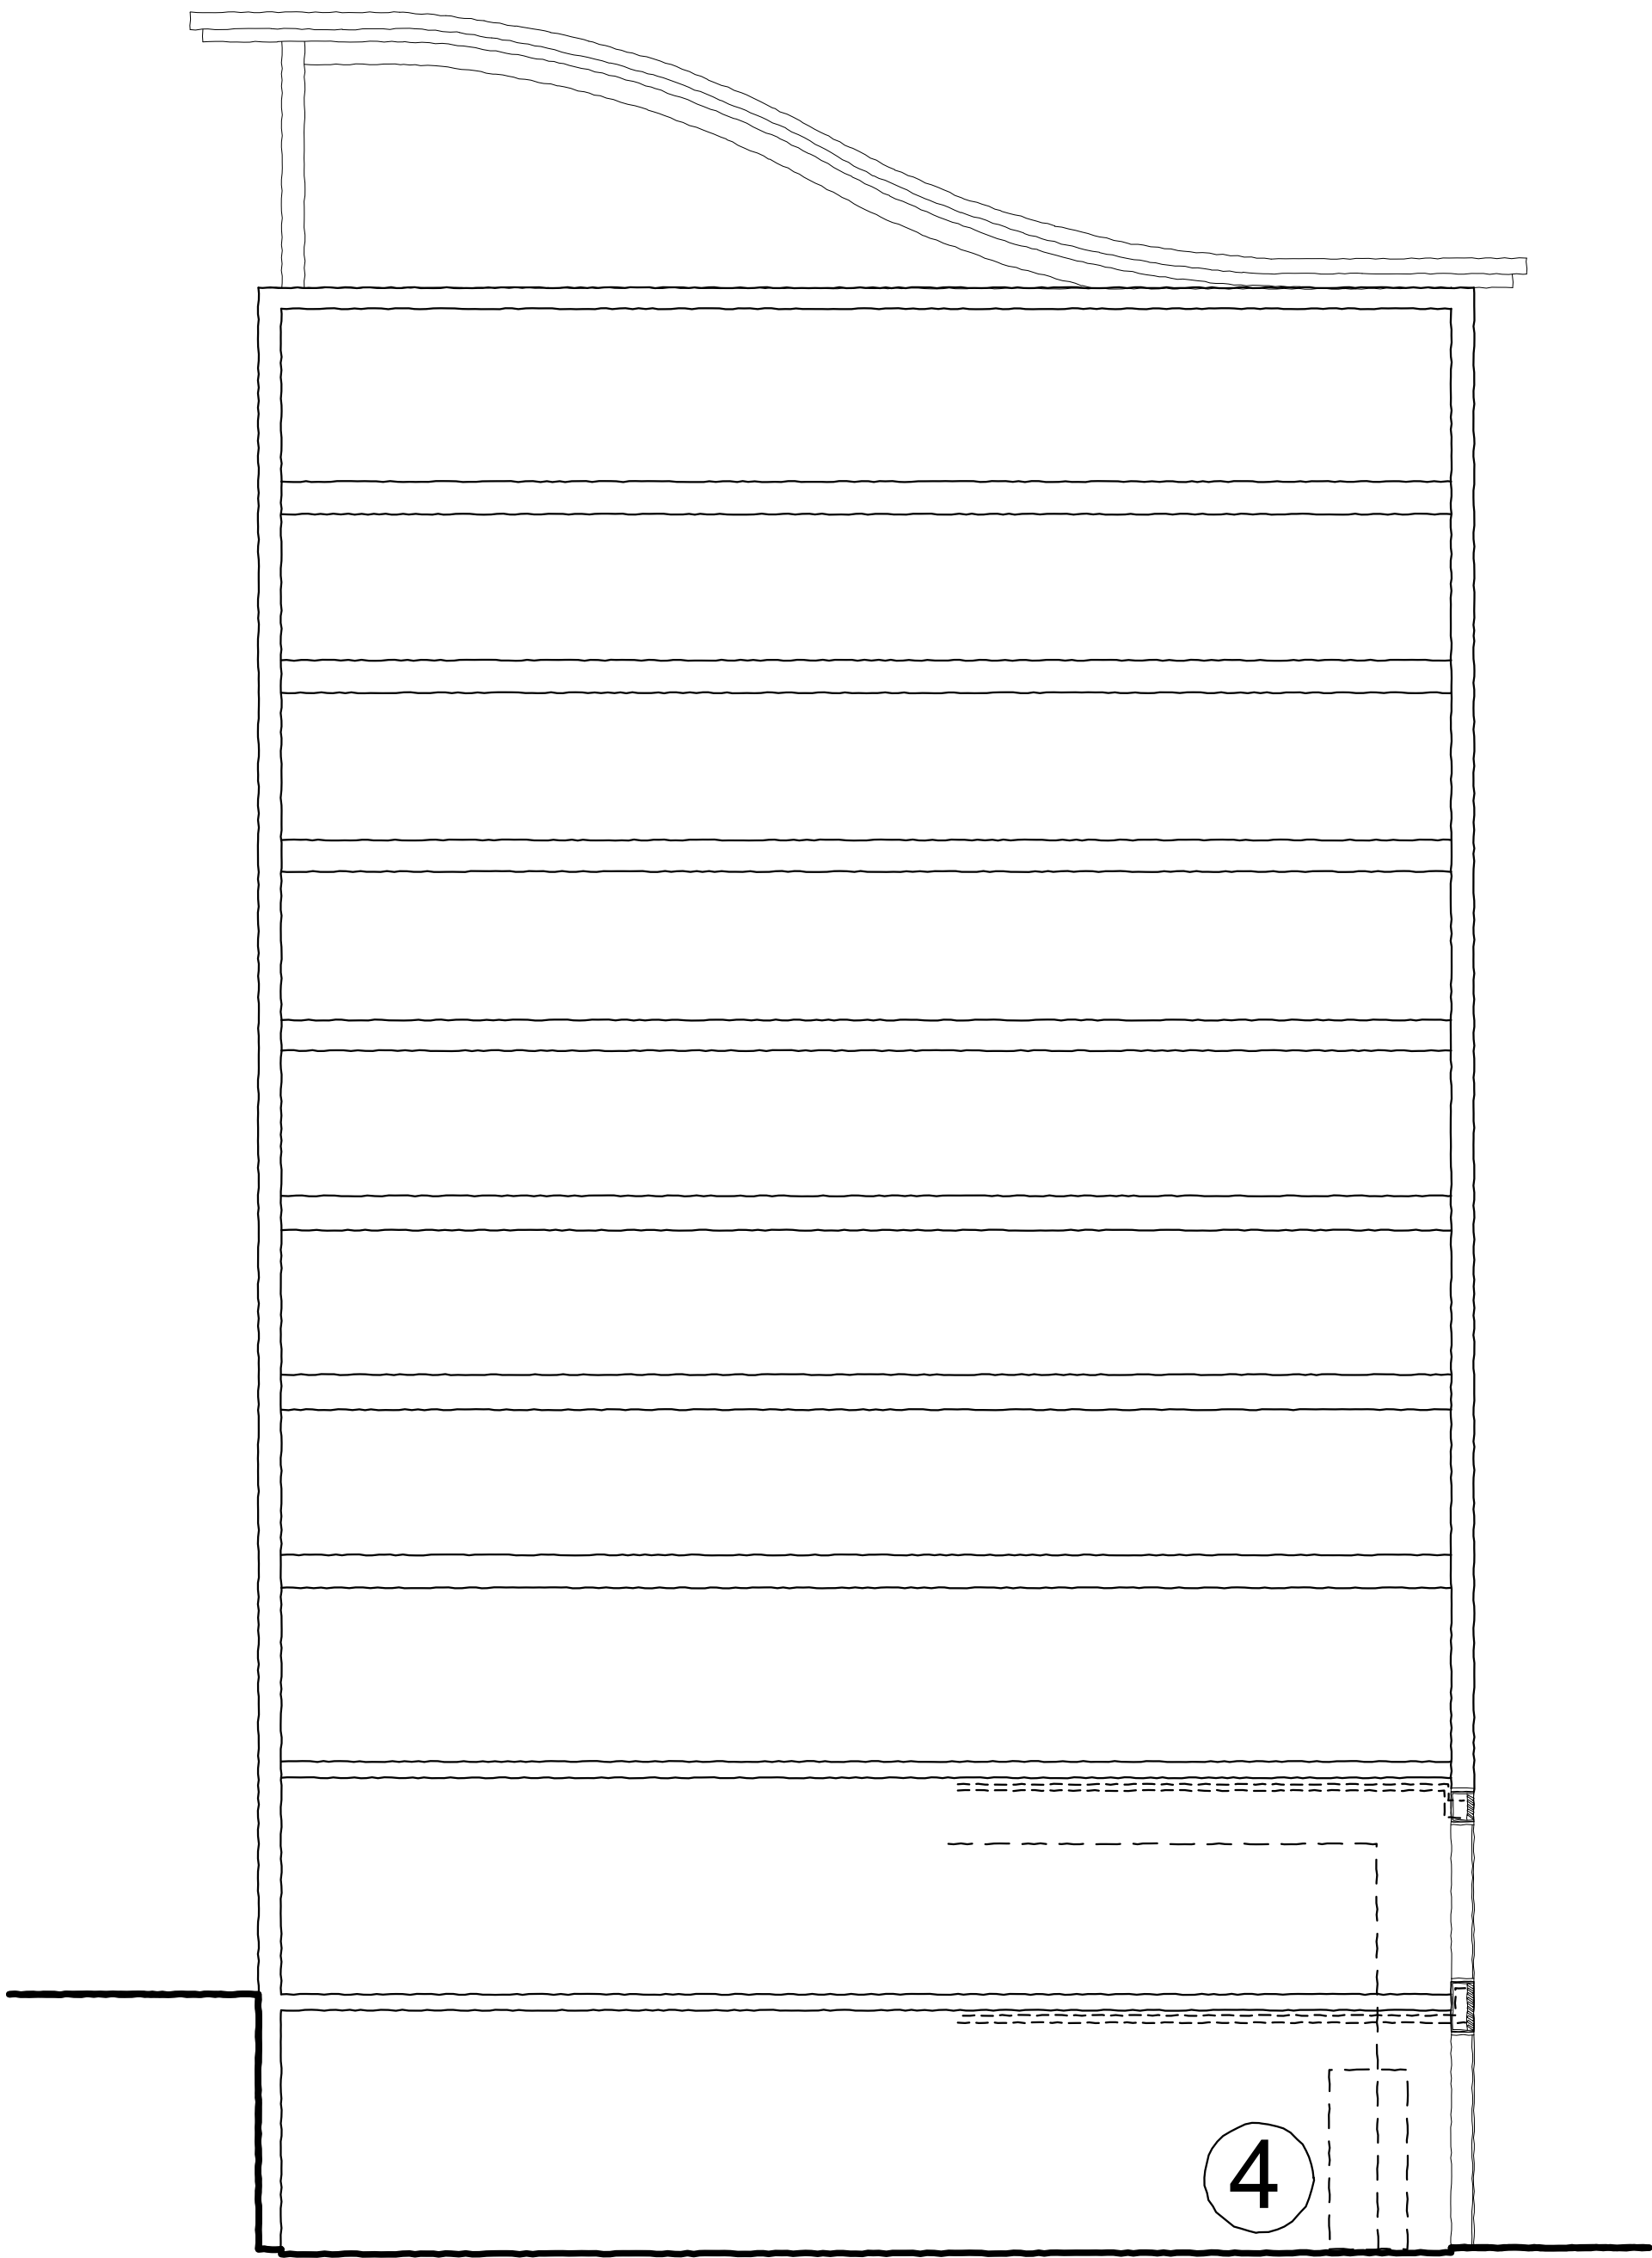

PROPOSED SECTION (WEST)

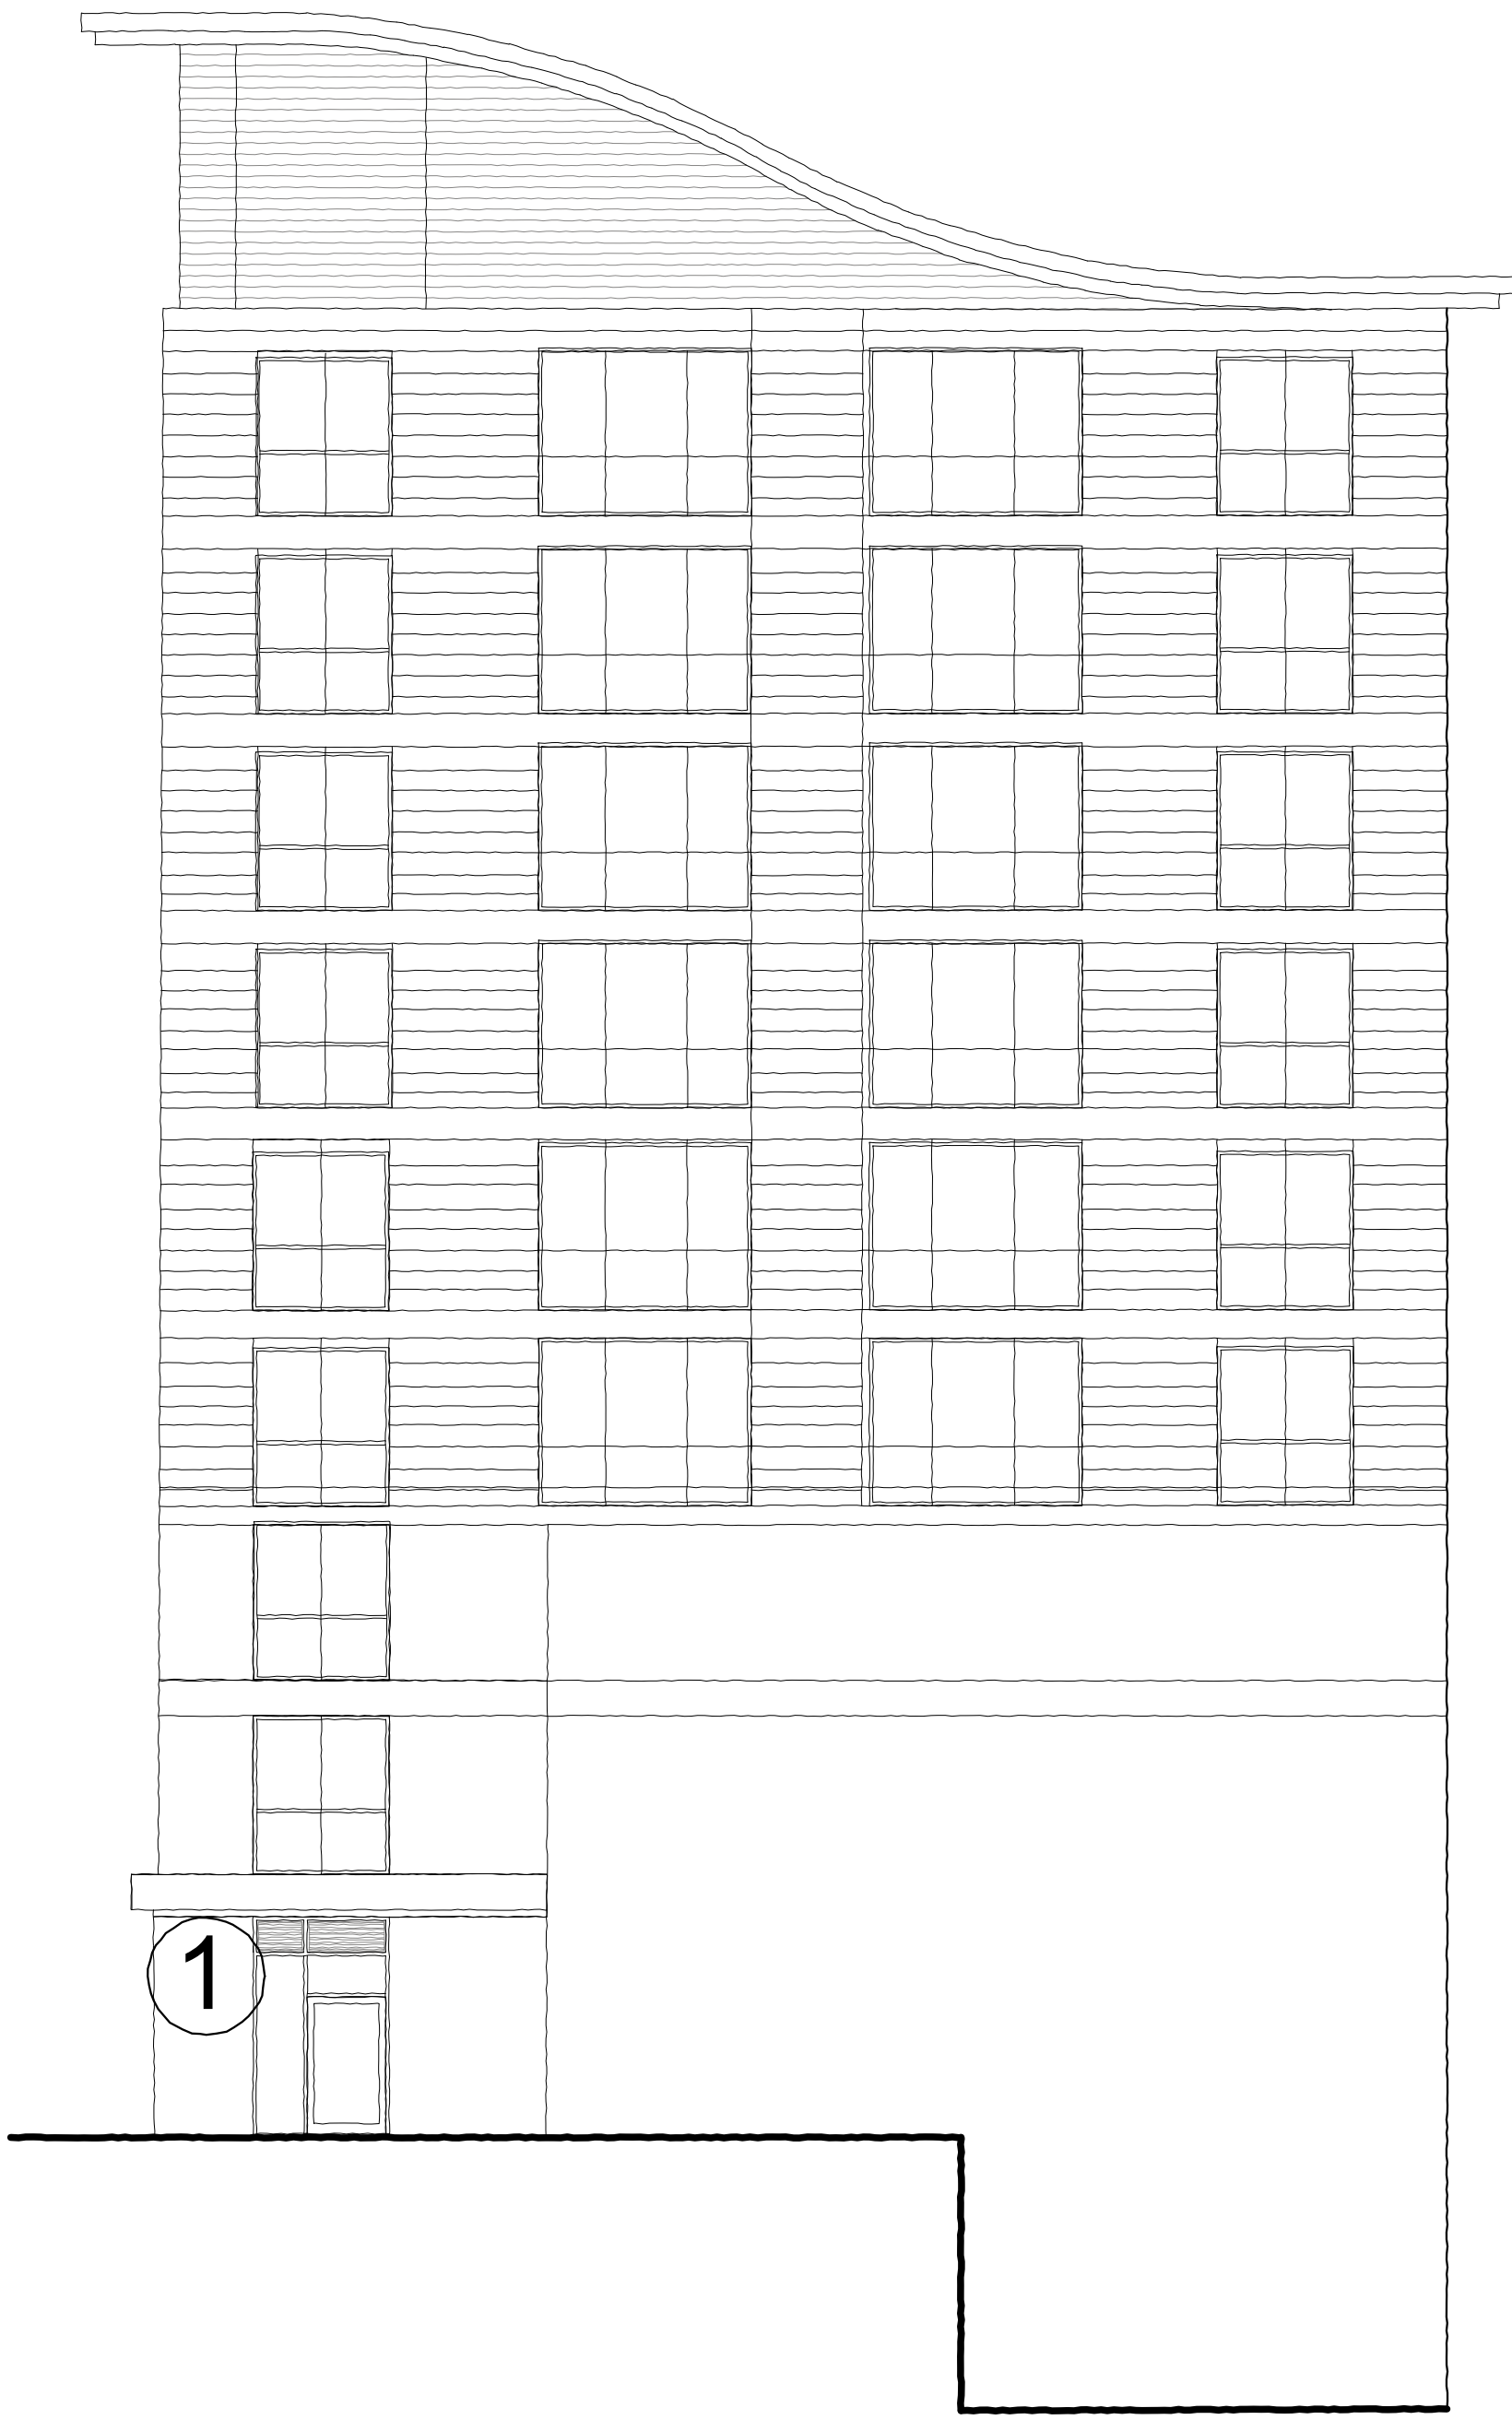

PROPOSED ELEVATION (WEST)

Proposed Tenant Alterations

- ① Air intake/extract grill through spandrel panel above door
- ② Air intake/extract grill through spandrel panel above door
- ③ New stair case in pre-formed soft spot
- ④ A/C condensor located in new enclosure on lower ground floor (pipes to rise through the floor and air discharge pipe through external louvre)
Mitsubishi Electric outdoor unit PUHY-P800YSNW
- ⑤ Toilets to sump pump into existing high-level drain



KEY PLAN

REVISIONS

SITE ABBEY MILL HOUSE, ABBEY SQUARE
DRAWING PROPOSED ELEVATIONS
NUMBER 21-36-31
SCALE 1:100
DATE AUG 2023
PAPER A1


DANKS BADNELL
CHARTERED ARCHITECTS
Kings Stables 3-4 Osborne Mews Windsor Berkshire SL4 1BE
www.danksbadnell.co.uk • enquiry@danksbadnell.co.uk • 01753 859880