



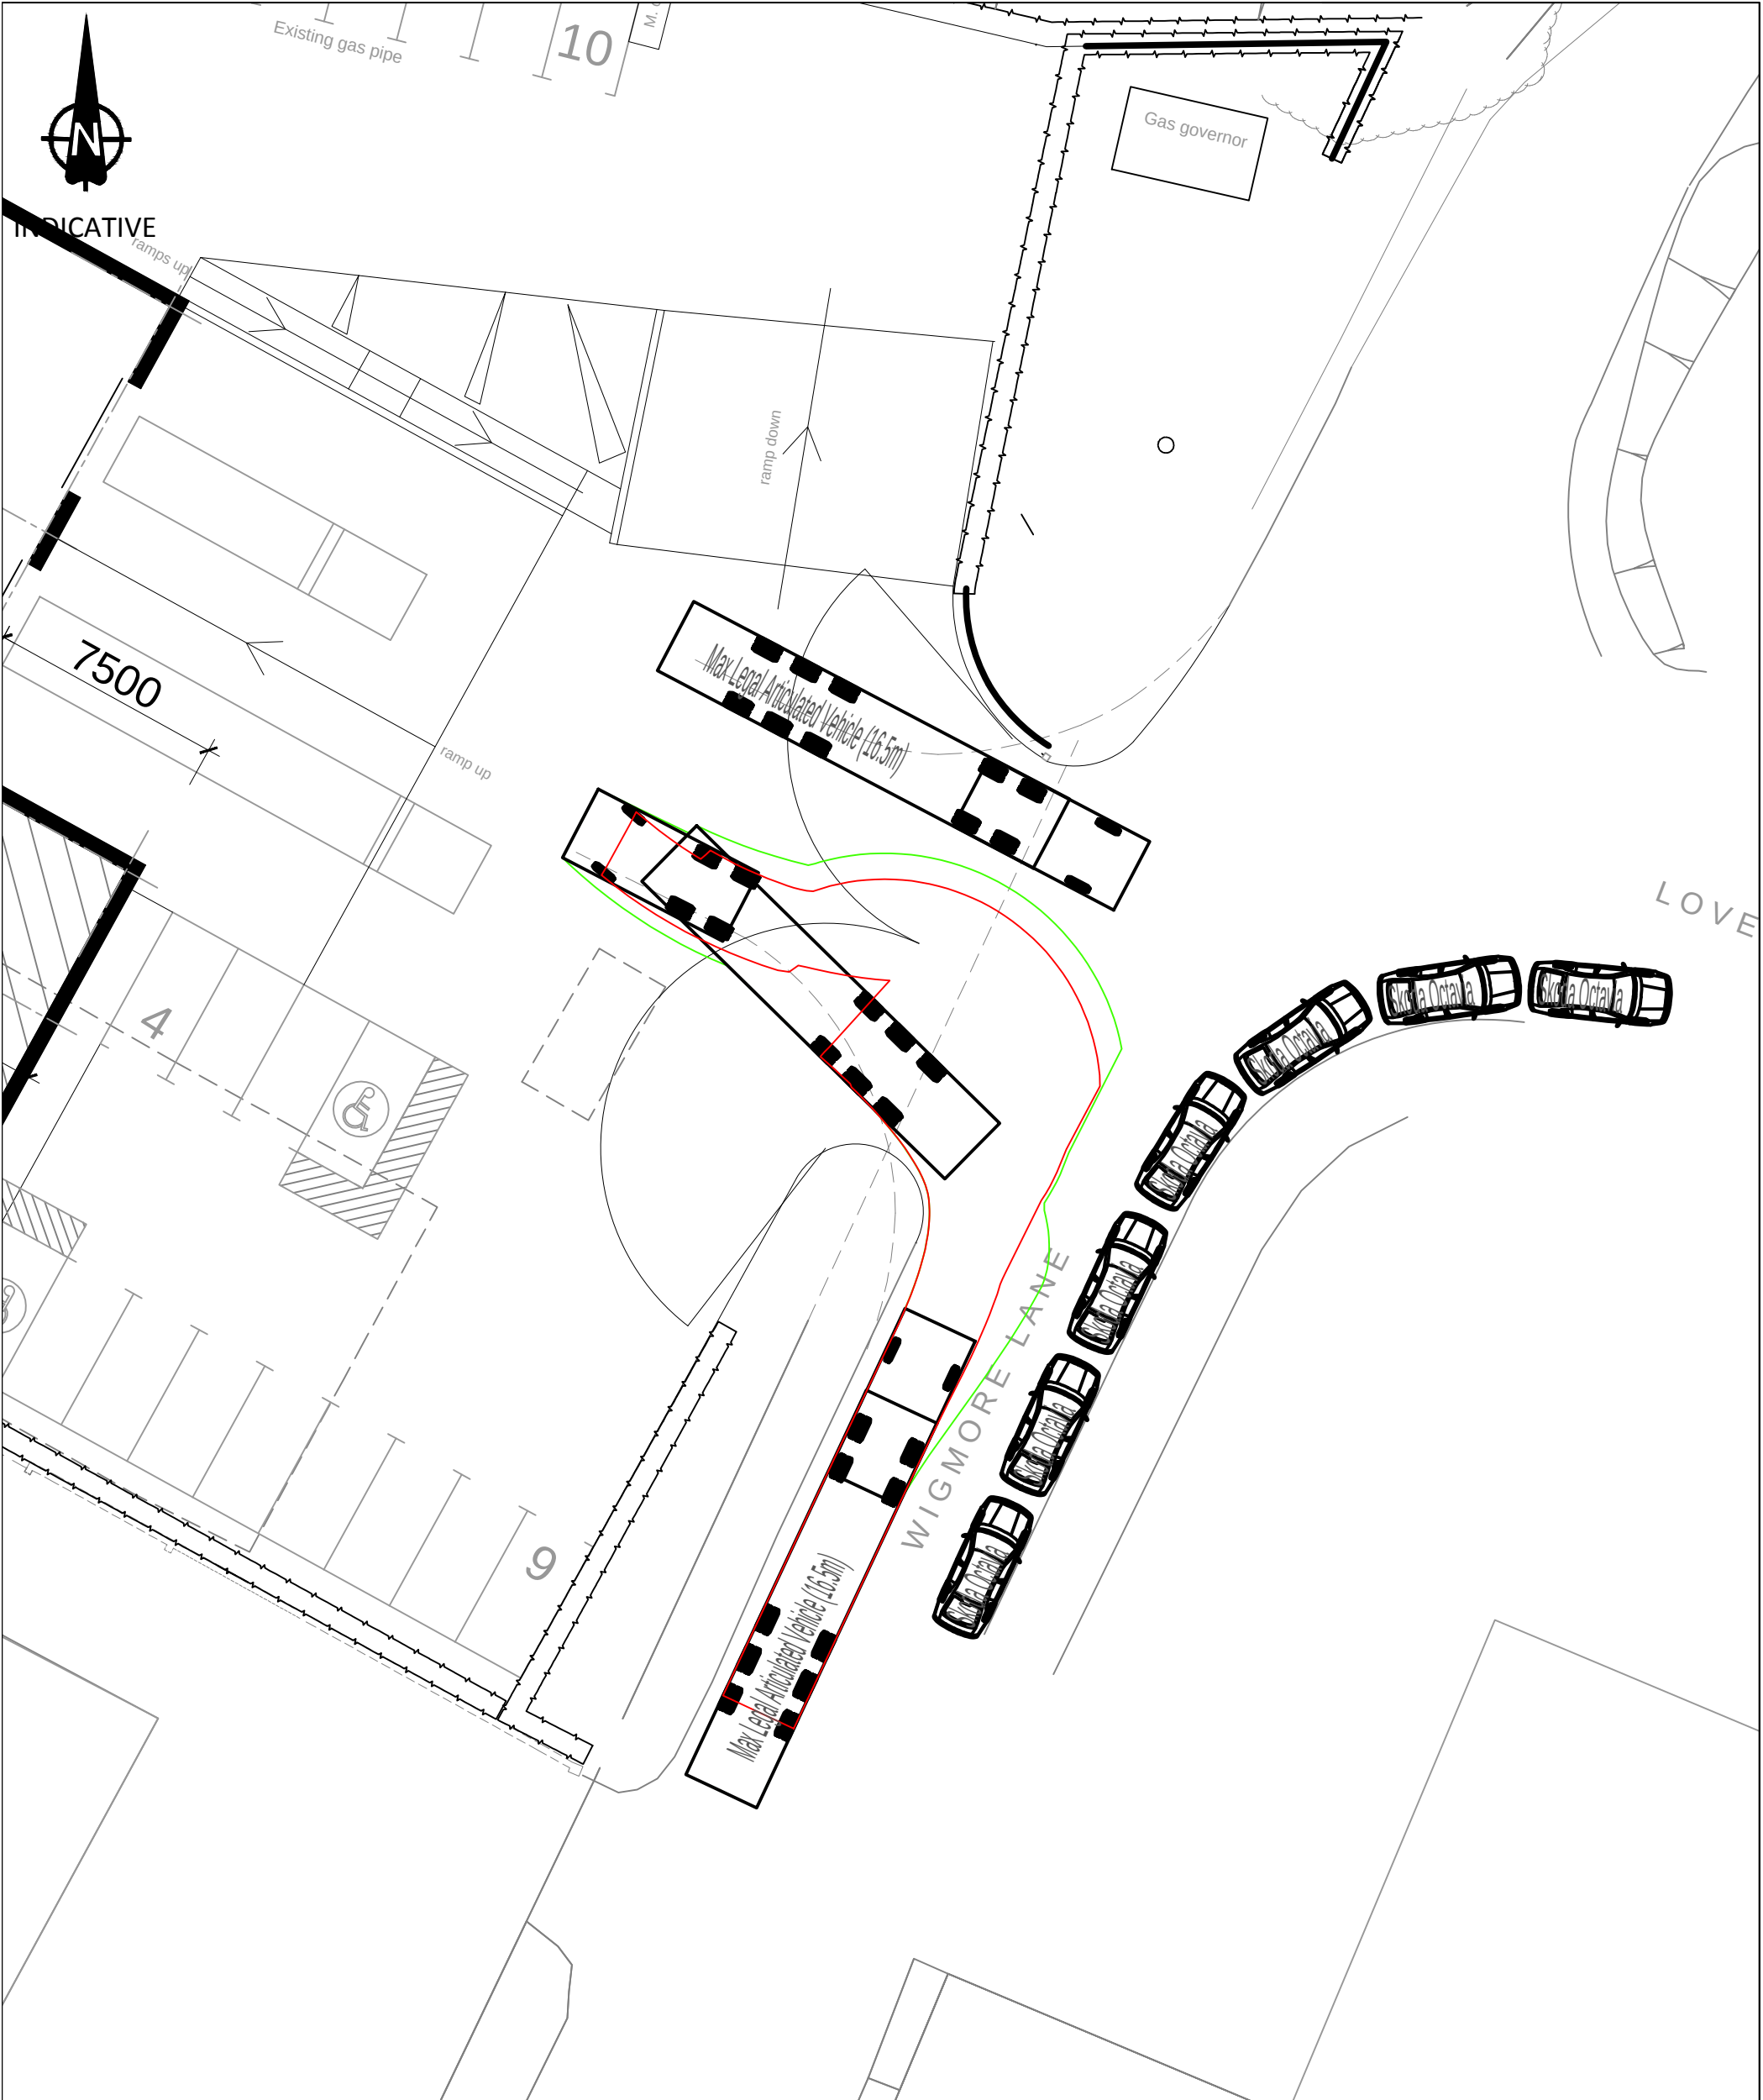

Notes

1. Do not scale from this drawing. All dimensions shown are in metres unless noted otherwise.
2. This drawing has been based upon a layout plan produced by KE Architecture and Milestone Transport Planning cannot be held responsible for any discrepancies which may arise because of it.

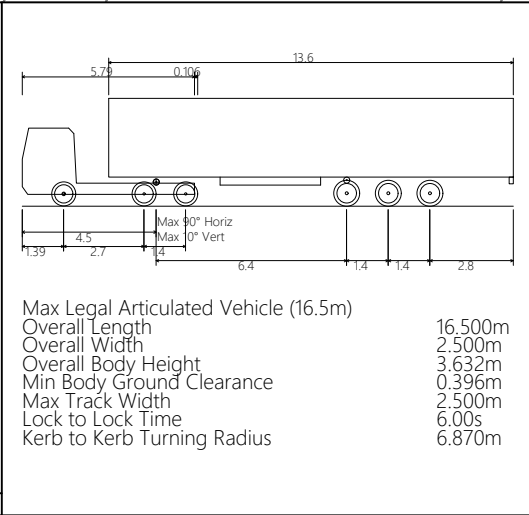

Drawing Revisions				
Rev:	Drm:	Date:	Details	Chk:
-	CD	05/10/2018	First Issue	TG
A	JM	25/03/2019	New site layout	TG
B	JM	28/03/2019	New site layout	TG
C	ZM	30/05/2019	Revised vehicle tracking	TG

Client
SHP Opportunity Fund General Partner Ltd

Project
Stadium Way, Reading

Title	
Swept-Path Analysis - Articulated Vehicles at Site Access	
MILESTONE TRANSPORT PLANNING Abbey House, 282 Farnborough Rd, Farnborough, Hants GU14 7NA Tel: 01483 397888 Gateshead IBC, Mulgrave Terrace, Gateshead, NE8 1AN Tel: 0191 338 7220 web: www.milestonetp.co.uk	
Drawing Number:	Scale:
18132/TA/TK01	1:200 @ A3
	Revision:
	C