


13 Heritage Court, Castle Hill, Reading

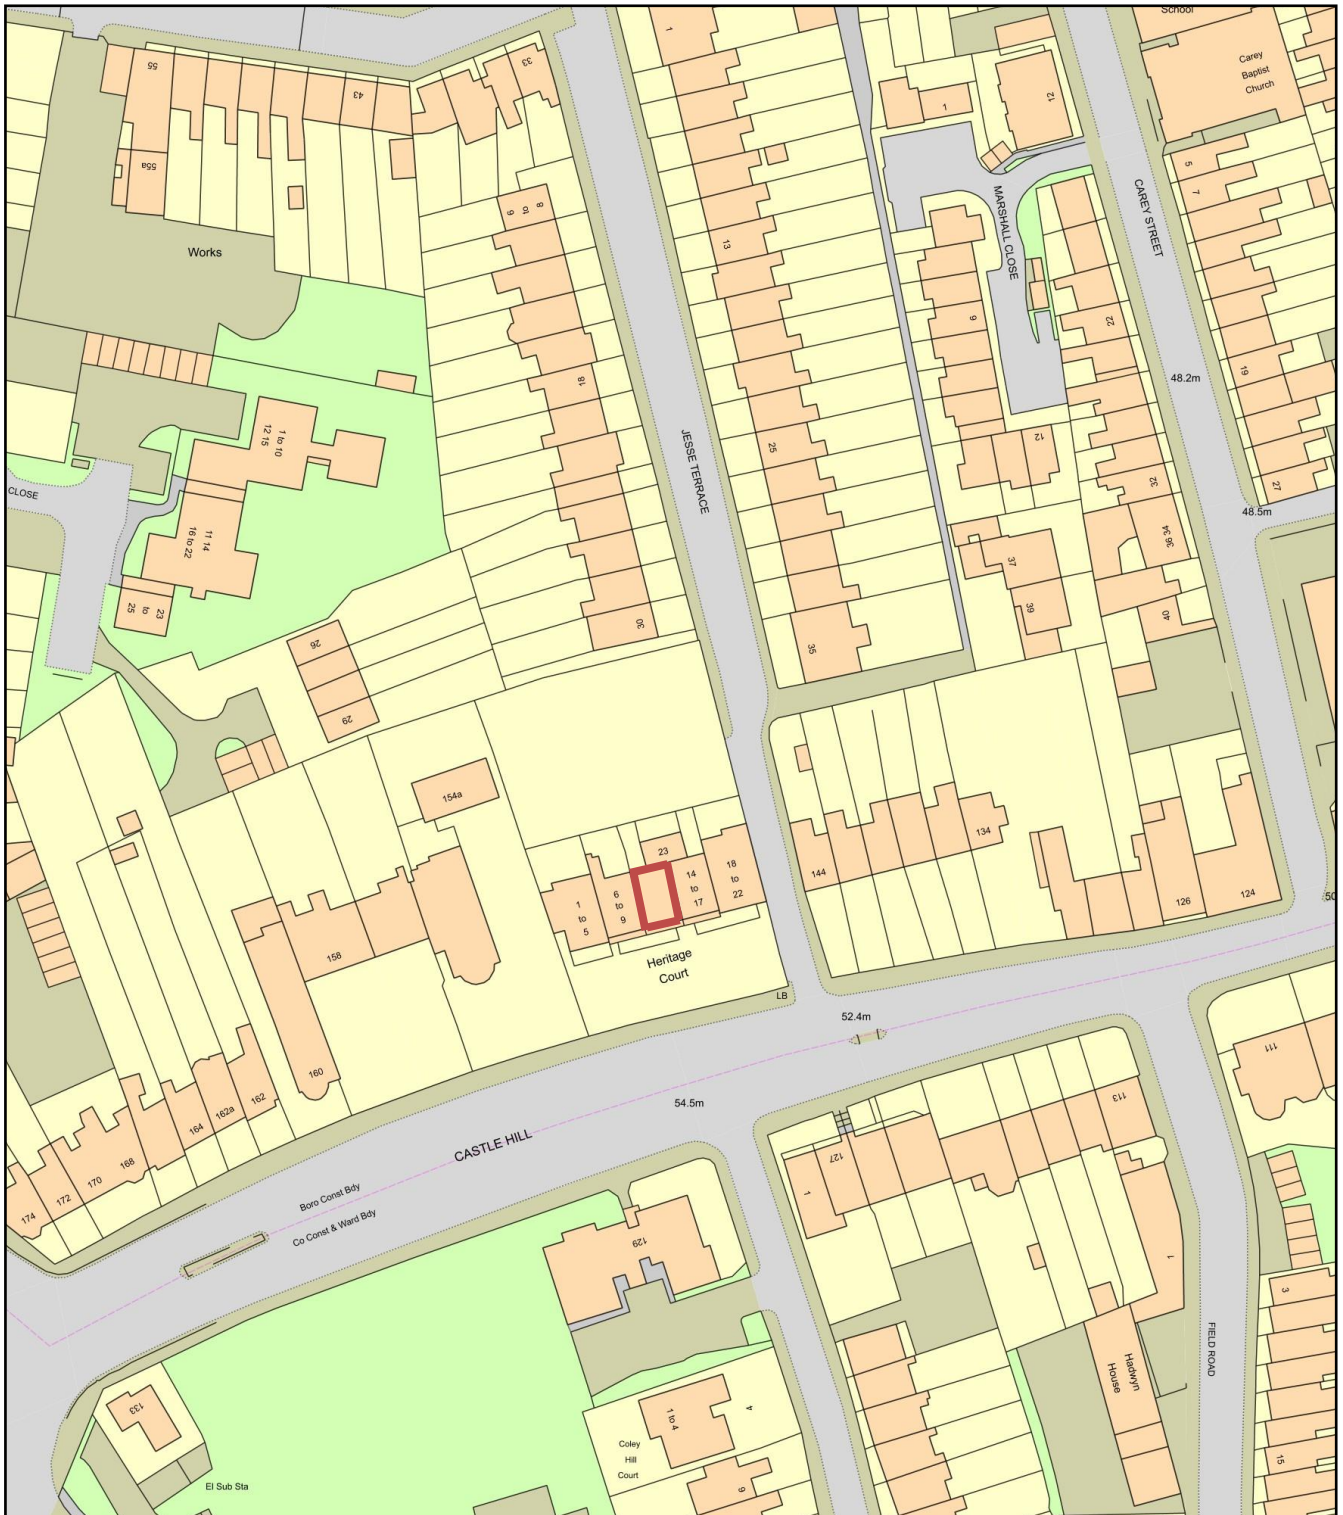

0 50
Metres



Plan Produced for: Paul Cassell

Date Produced: 30 Apr 2023

Plan Reference Number: TQRQM23120101656769

Scale: 1:1250 @ A4