



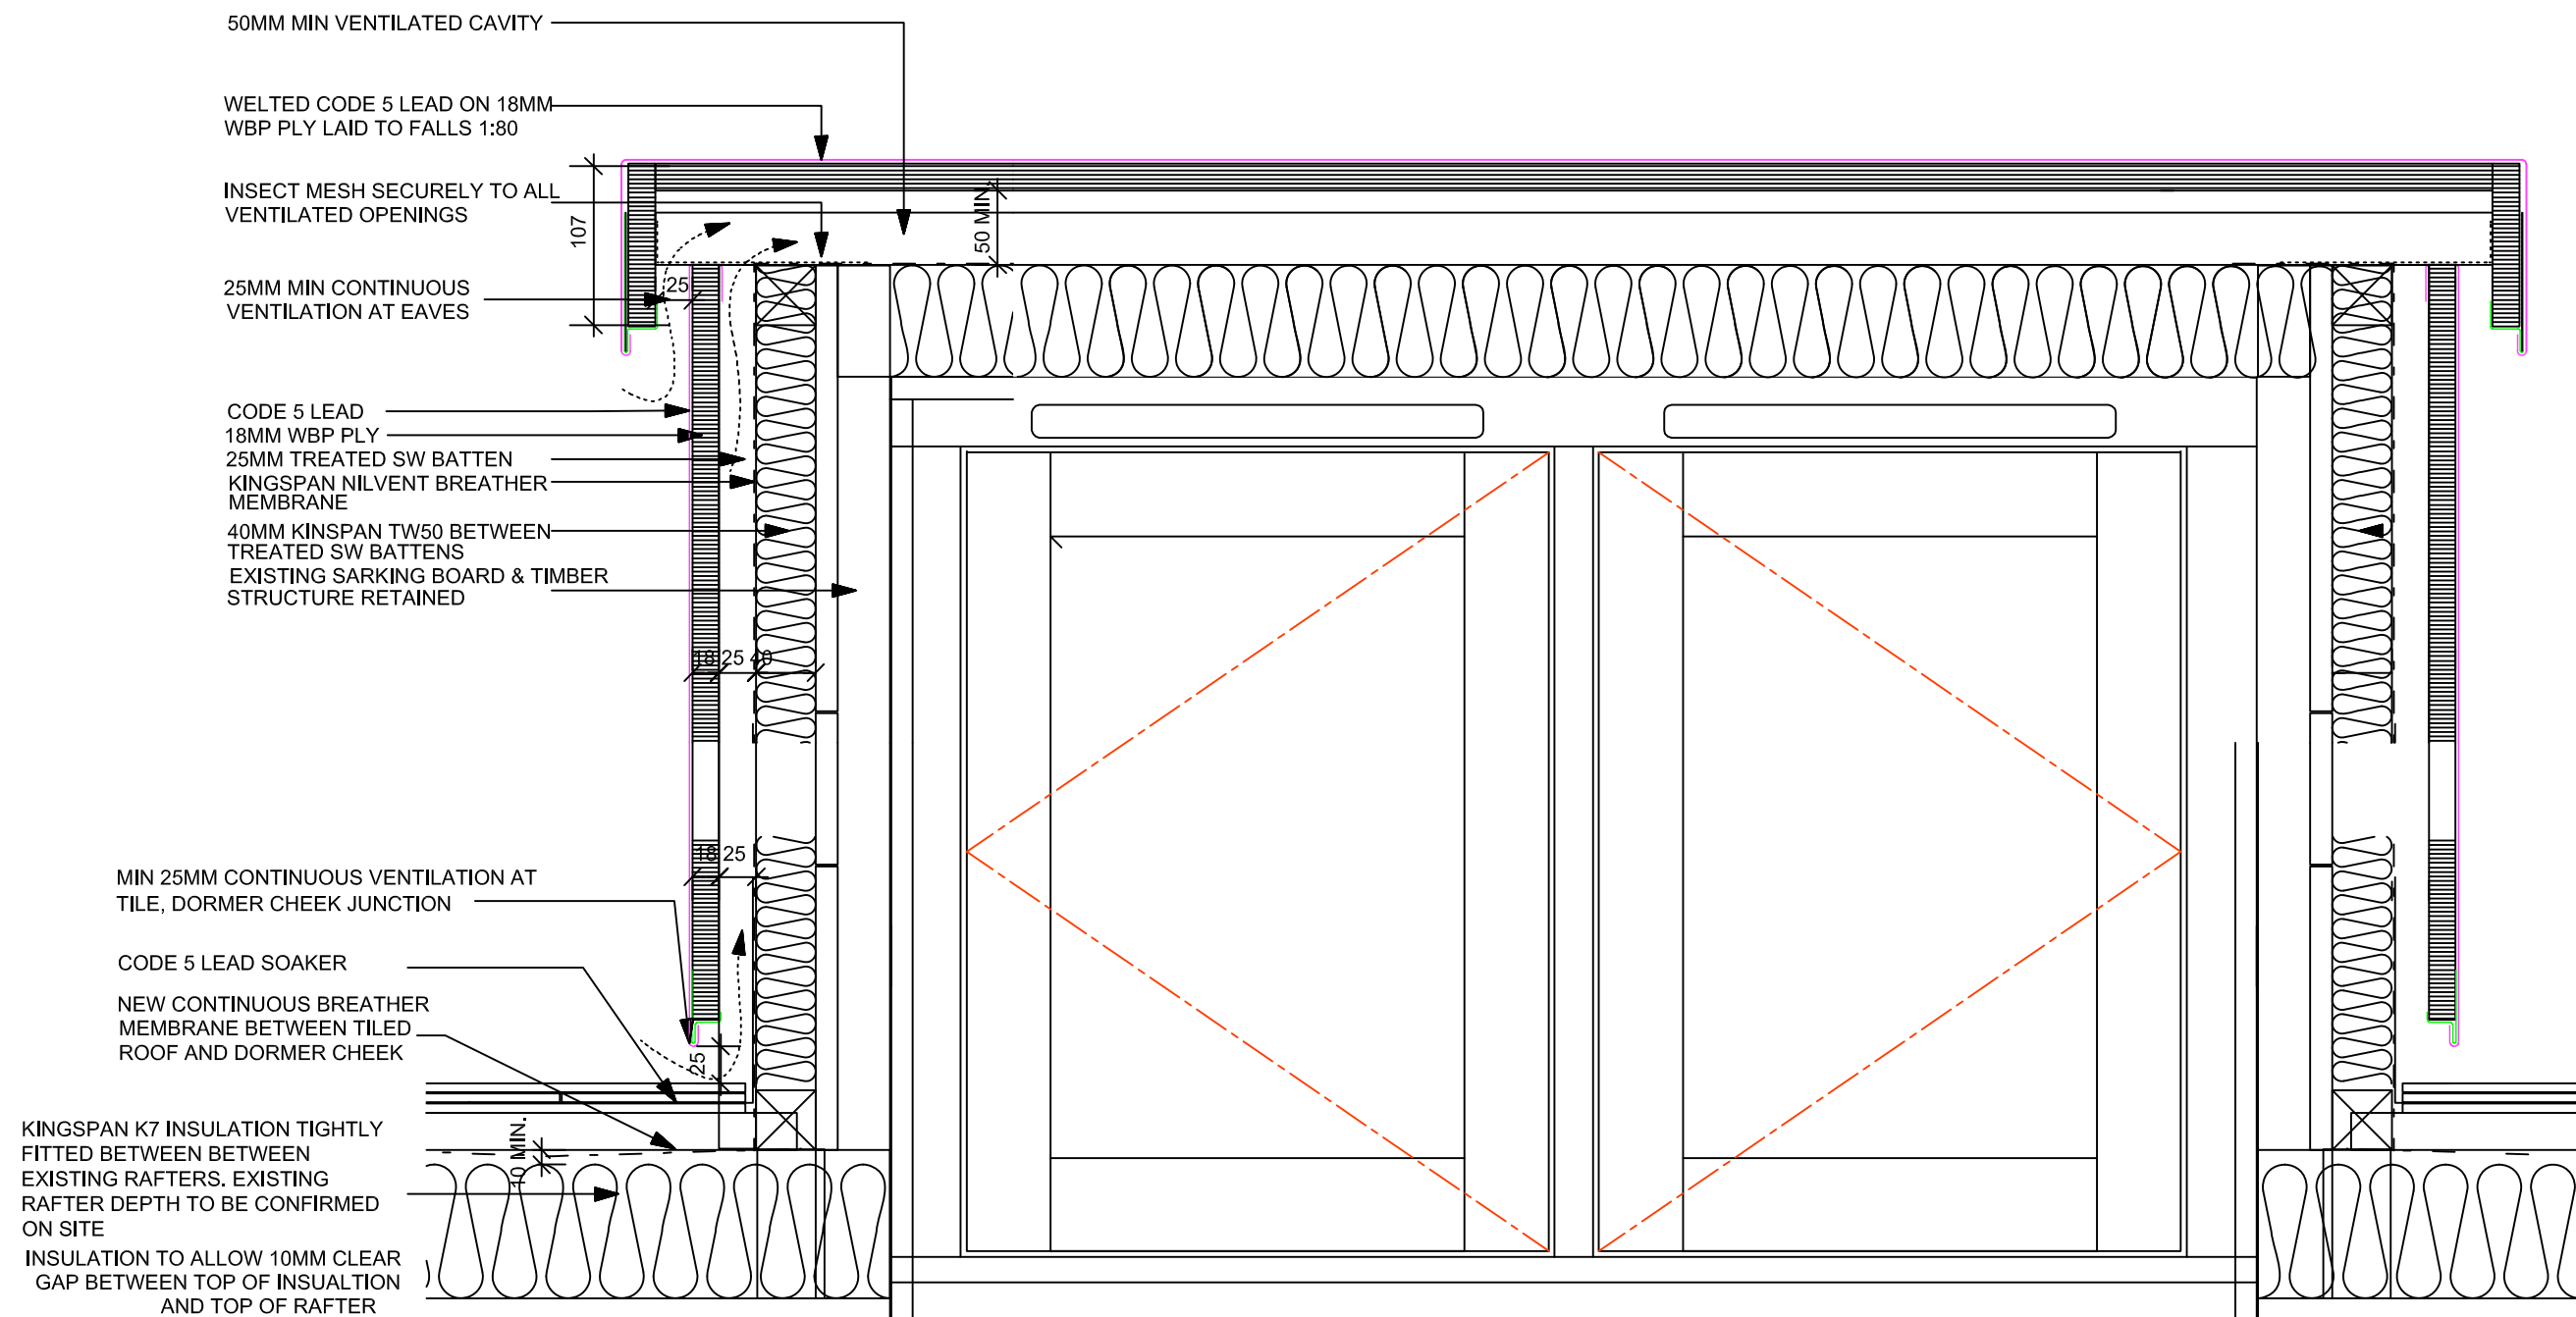

Dormer Cheek / Roof Junction

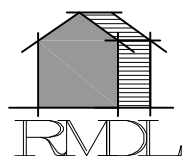

RAMMURTI DESIGN LTD
 ARCHITECTURAL & PLANNING SERVICES
 268 TILEHURST ROAD, READING RG30 2NE
 TEL/FAX: 01189510628 MOB: 07799883574

Proposed works at
 at 86a Southampton Street Reading
 for Raj Desaur

Dormer Window details

Scale: 1/10 & 1/5
 Date: Oct 2020

SSR:015 Rev -