




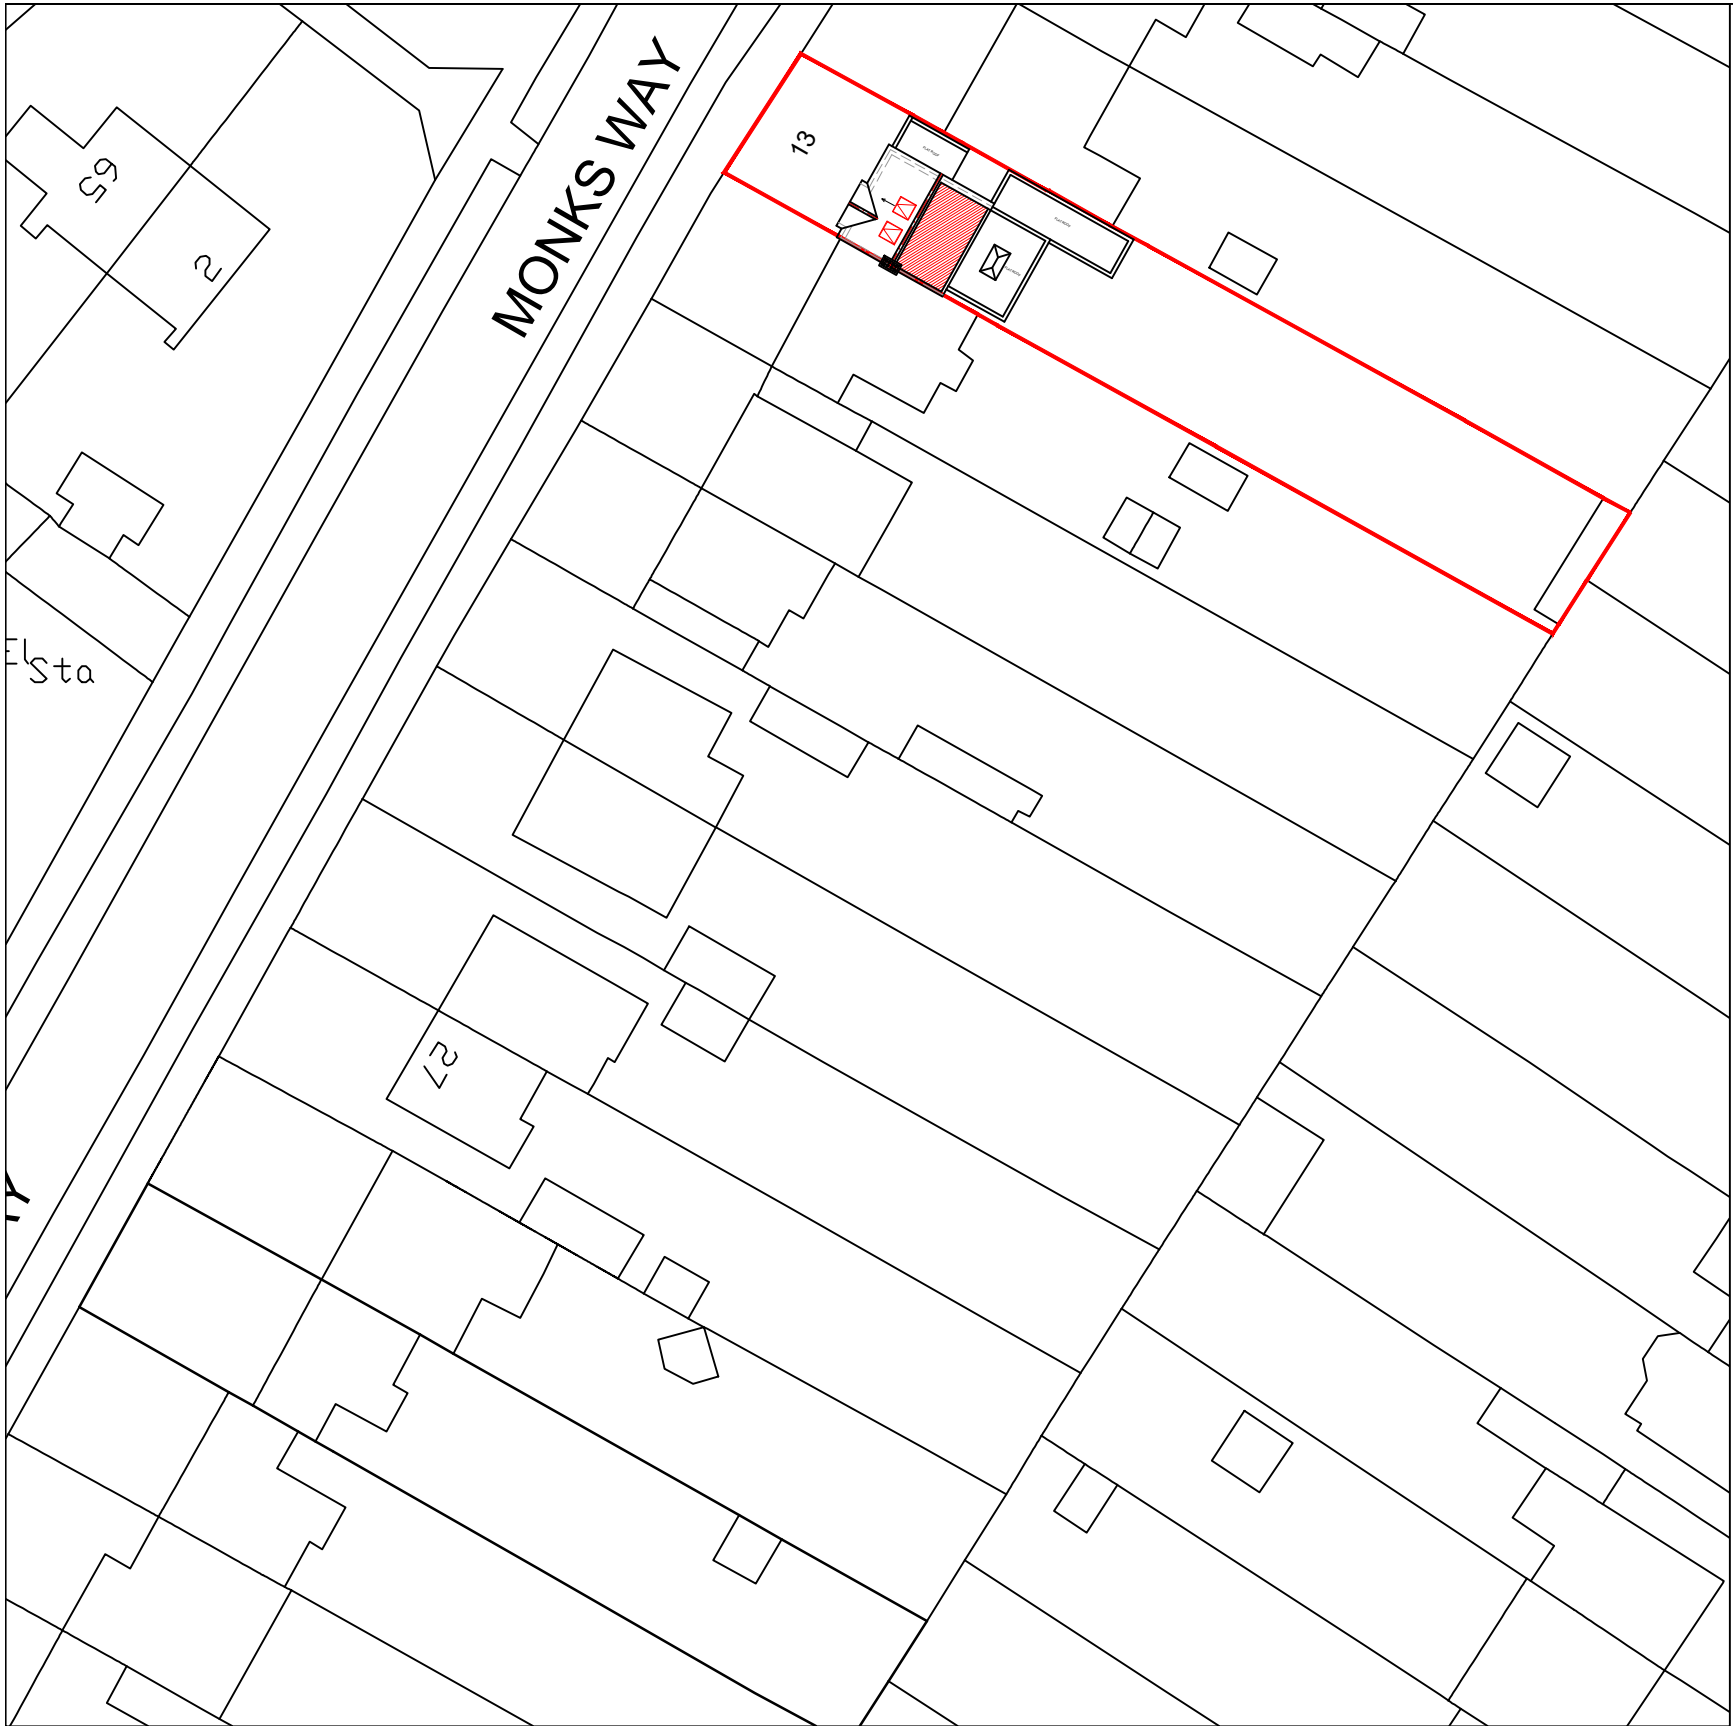

BLOCK PLAN
SCALE 1:500

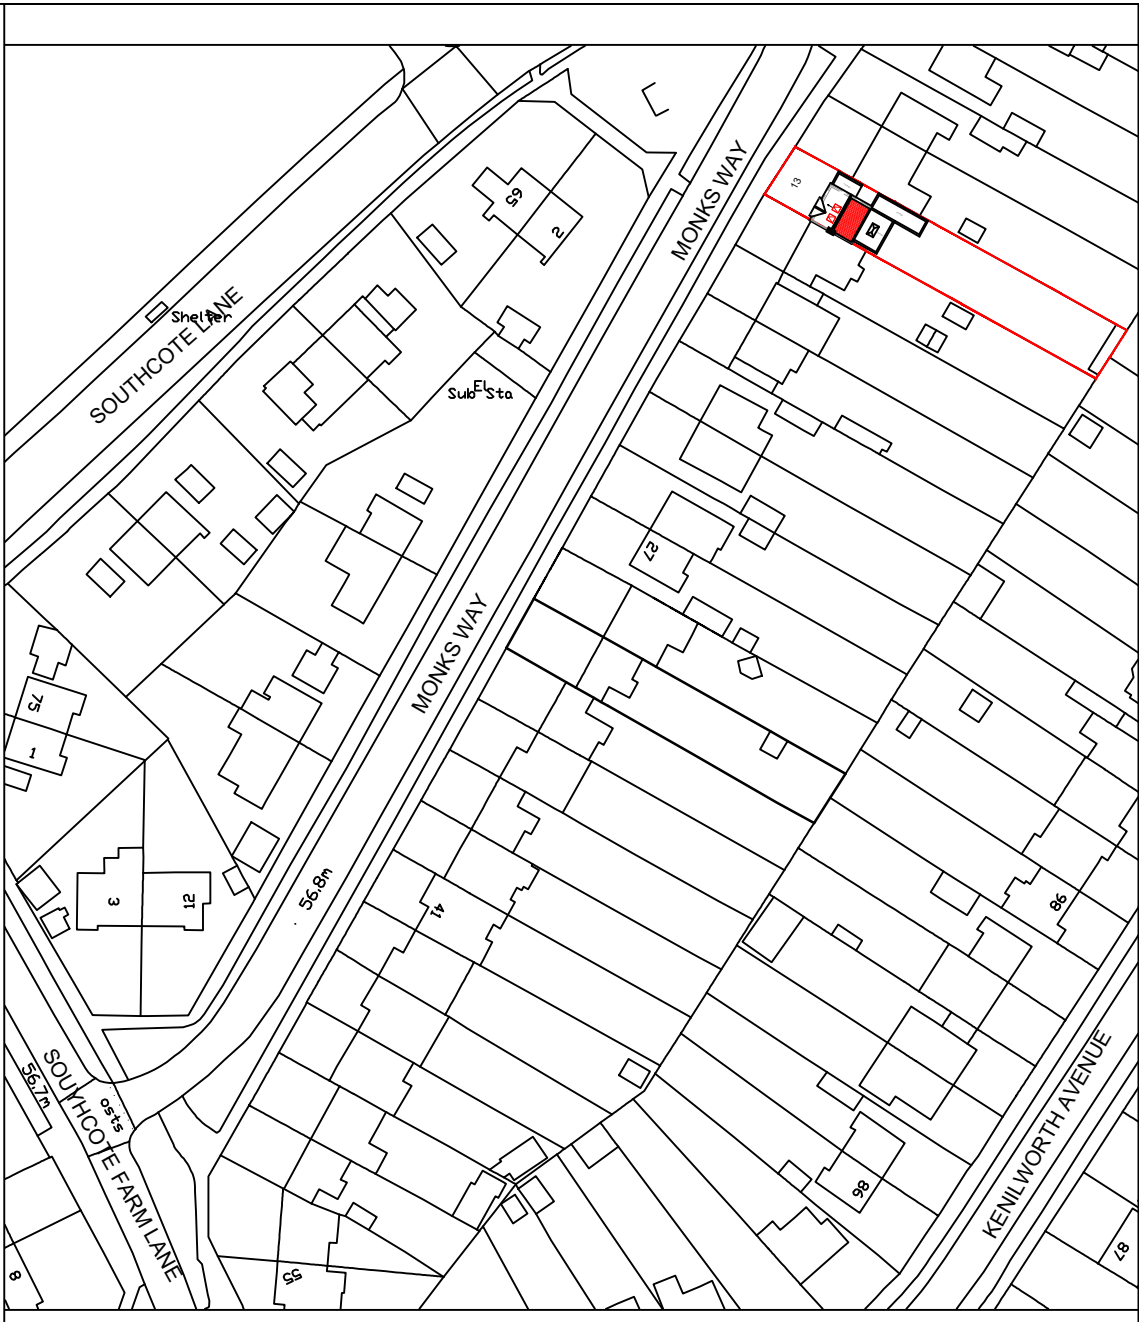

LOCATION PLAN
SCALE 1:1250

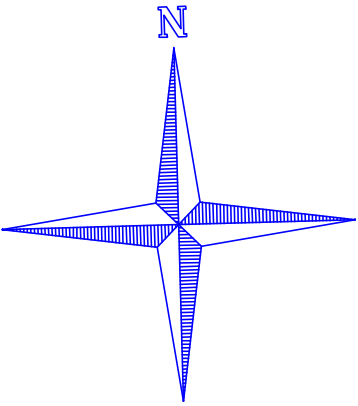

www.FastPlansUK.co.uk

Project:

Loft Conversion with
Dormer to Rear.

Address:

13 MONK WAY RG30 3DP

Scale:

1:500 @ A3

Dwg. no:

A12

Drawn by:

O.B.S

Date Drawn:

02-MAR-2023

For Drawings Tel:

020 3542 1777

E-mail:

plans@FastPlansUK.co.uk