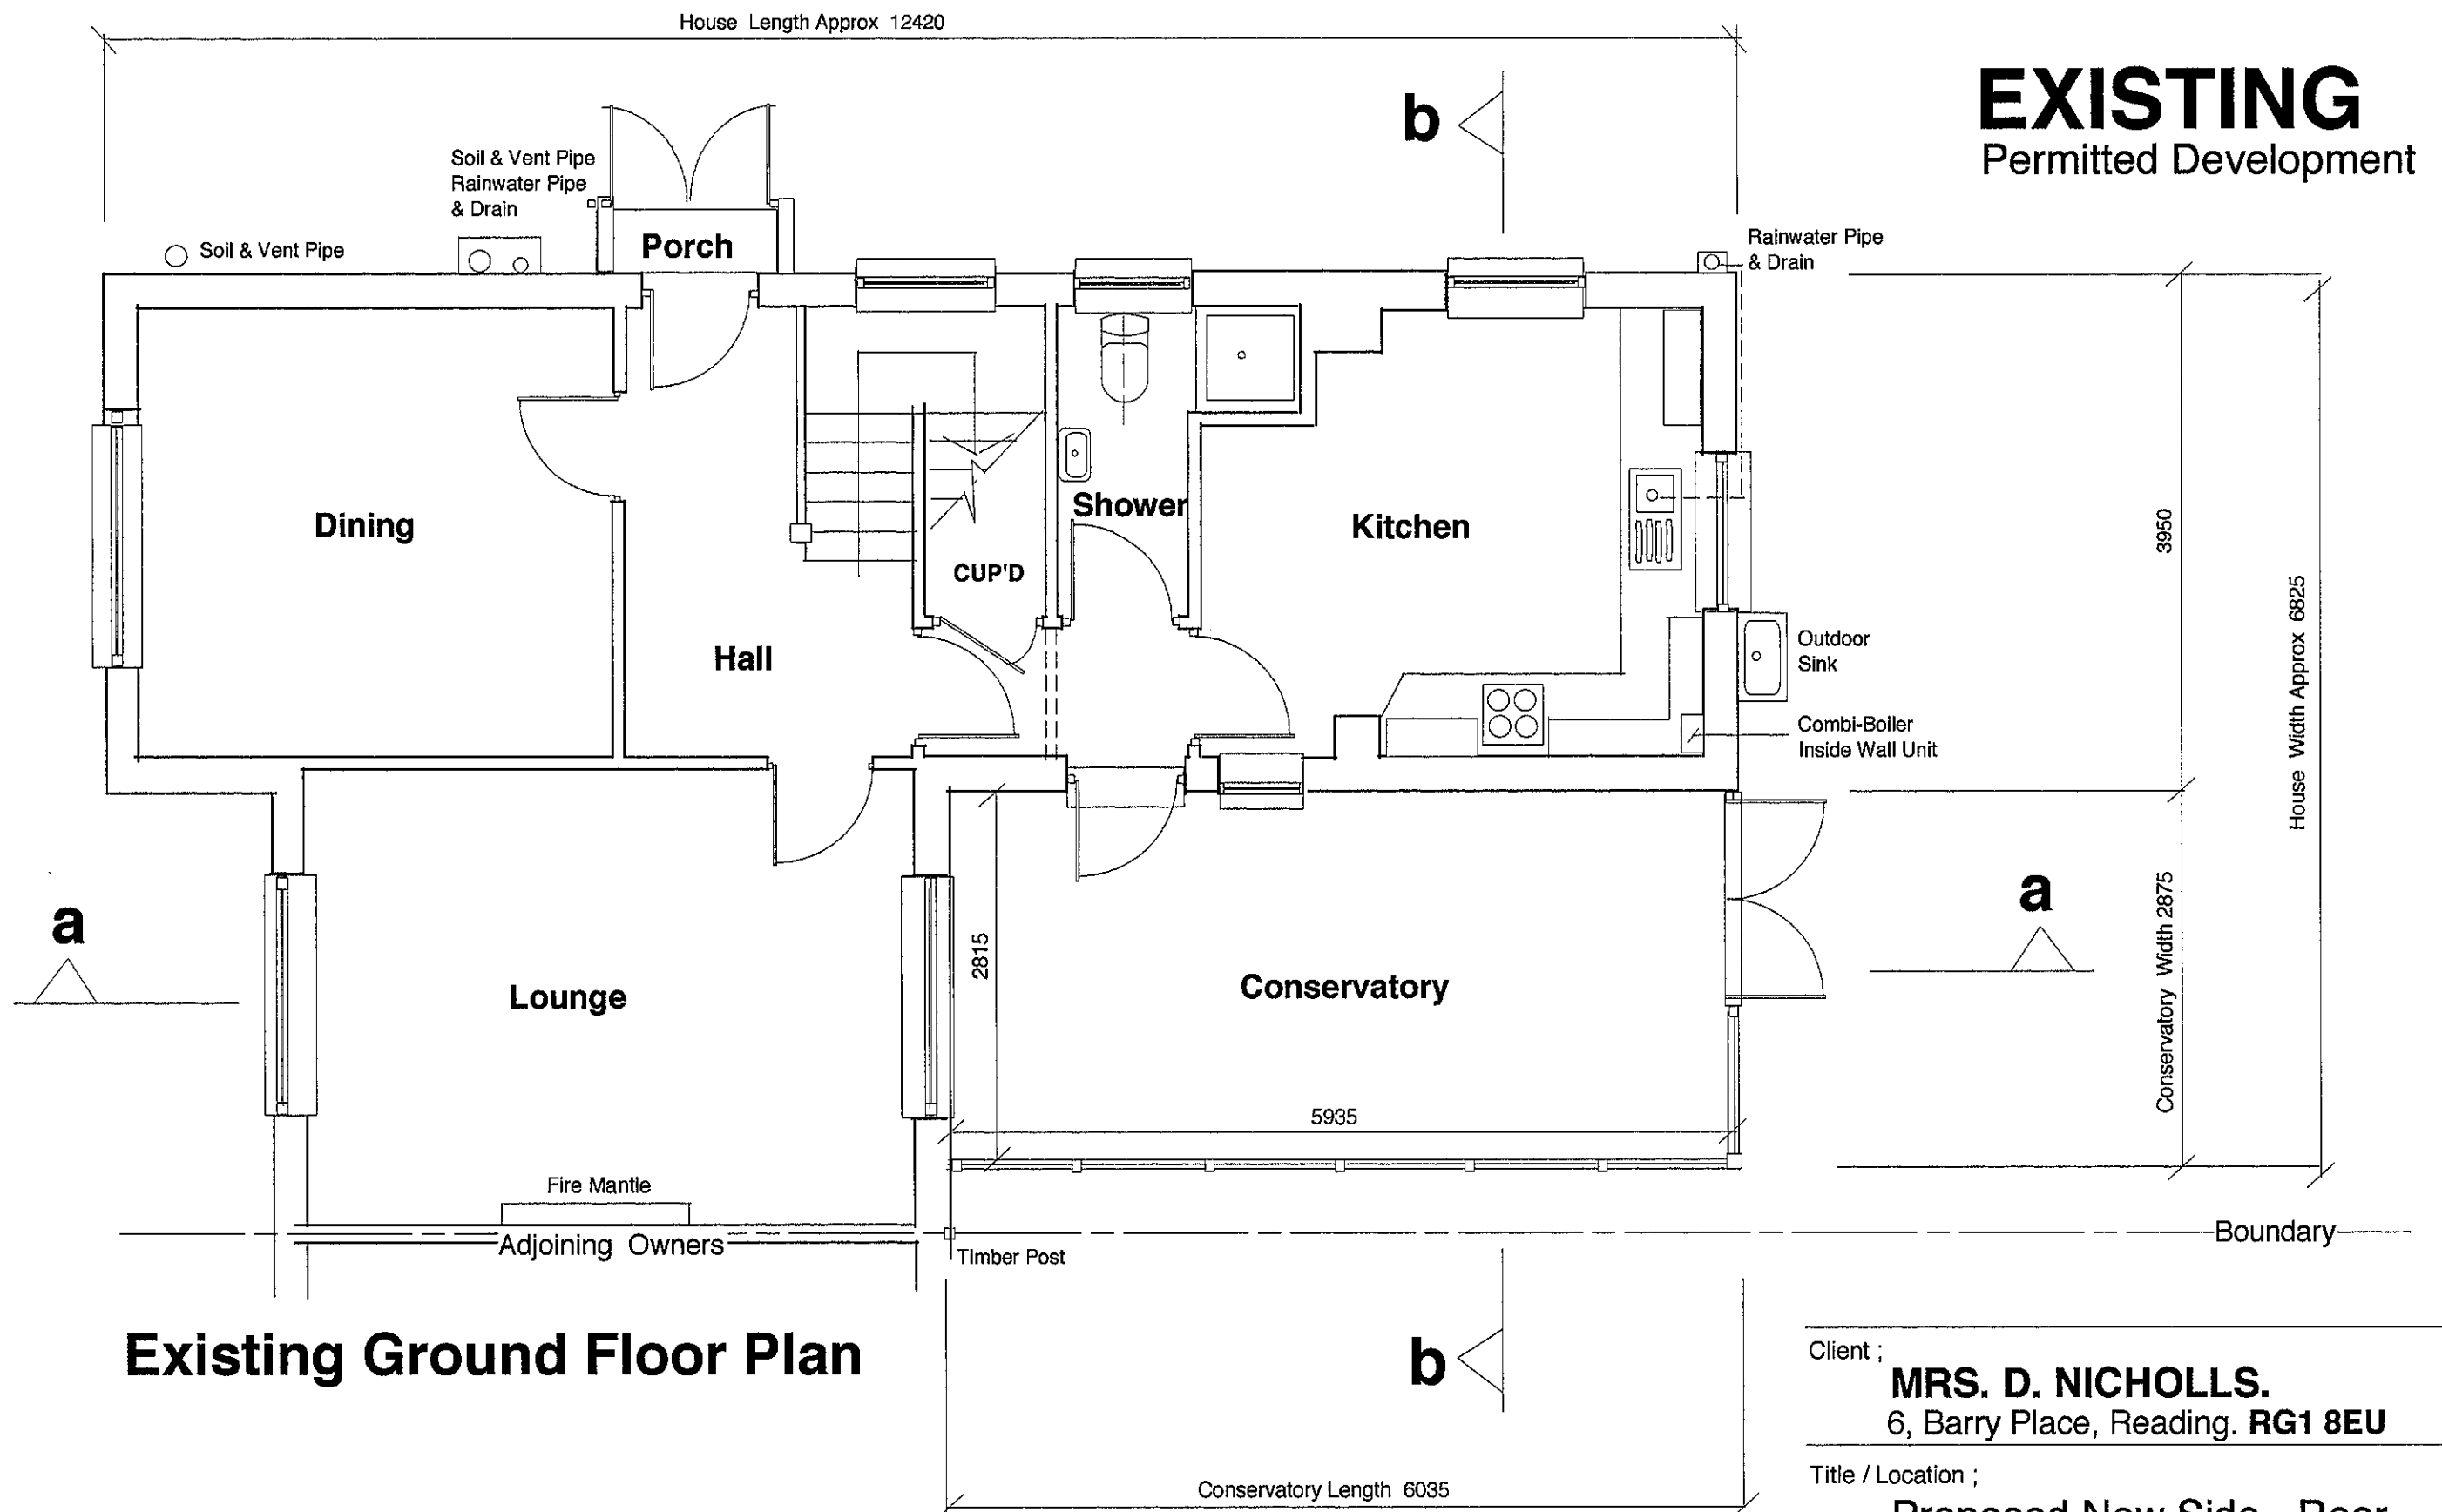


Client ;
MRS. D. NICHOLLS.
6, Barry Place, Reading. **RG1 8EU**

Title / Location ;
**Proposed New Side - Rear,
Dining Room Extension..**
6, Barry Place, Reading. **RG1 8EU**

Scale
1:50.

Date
Oct, 2022.

David Edgar Brewster MSIAD
Interior Designer

Tel; 07986 808 939 email davidbrewsterinfo@gmail.com