


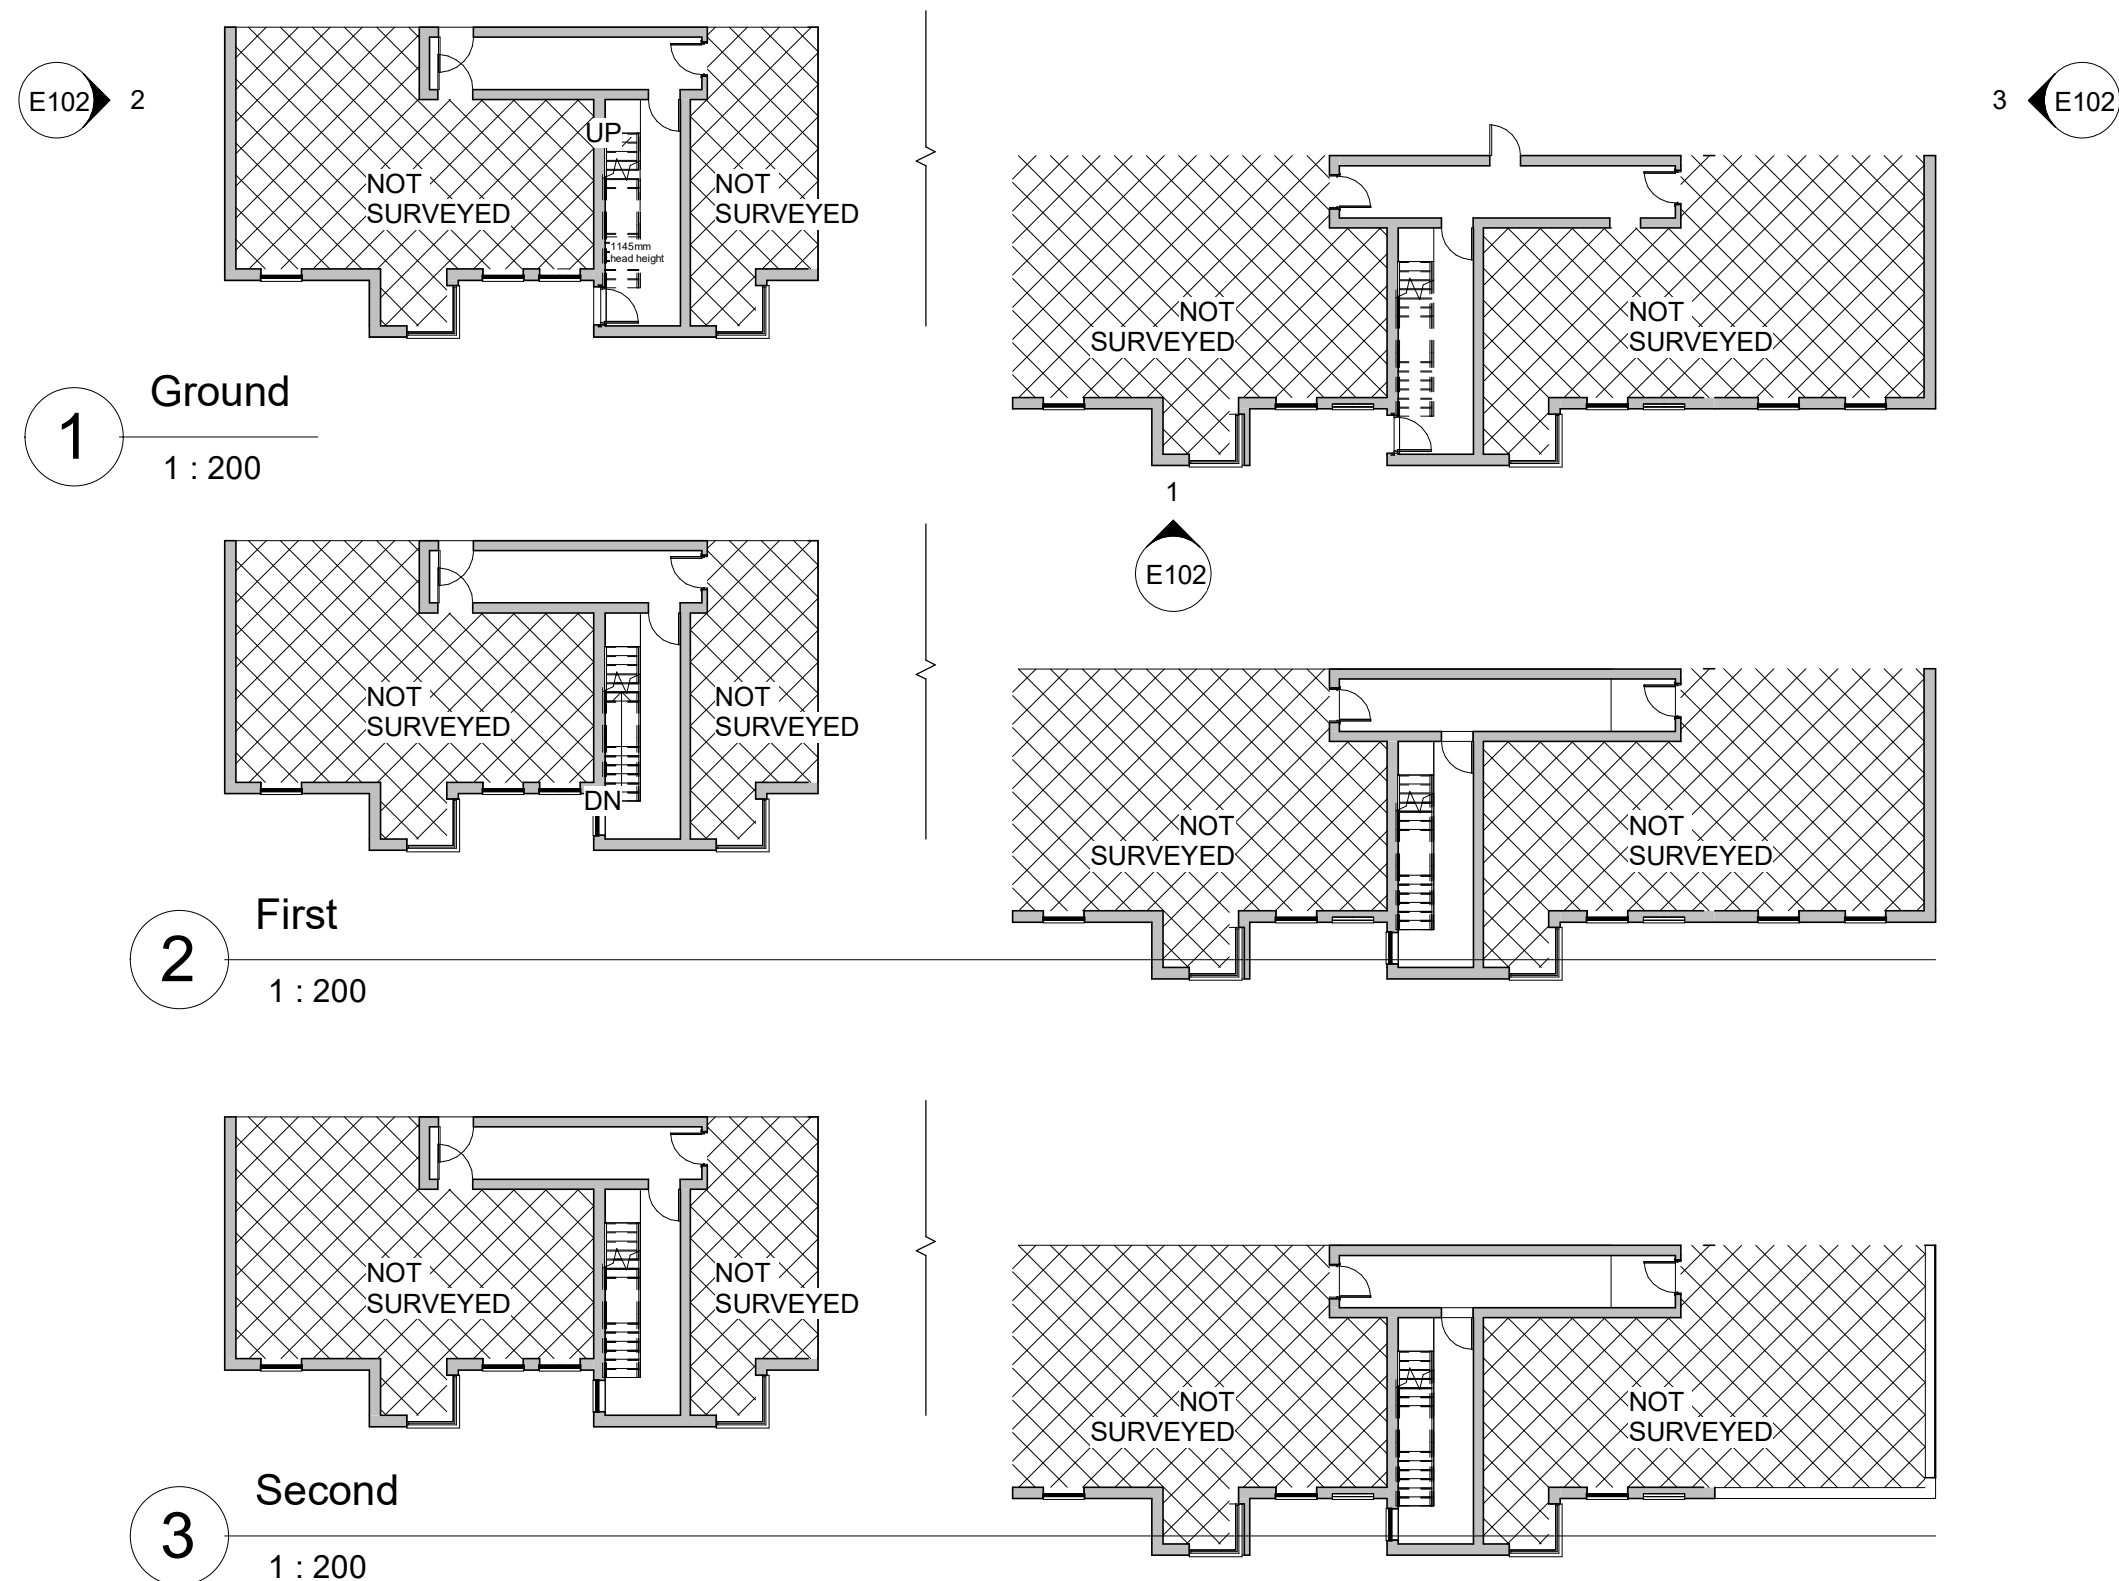


Charles Clore Court
139 Appleton Road
Reading
RG30 3NT

DO NOT SCALE ANY DRAWINGS. ALL DIMENSIONS ARE IN MILLIMETRES (mm) AND ARE TO BE CHECKED ON SITE BY THE CONTRACTOR PRIOR TO ORDERING MATERIALS AND STARTING CONSTRUCTION.

Existing Floorplans

24.03.2023

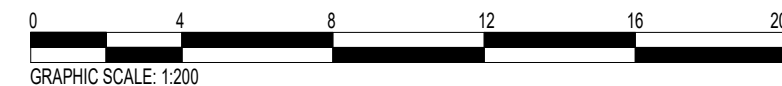


22/40 E100

Project Status

Existing	Scale @ A3
----------	------------

: 200


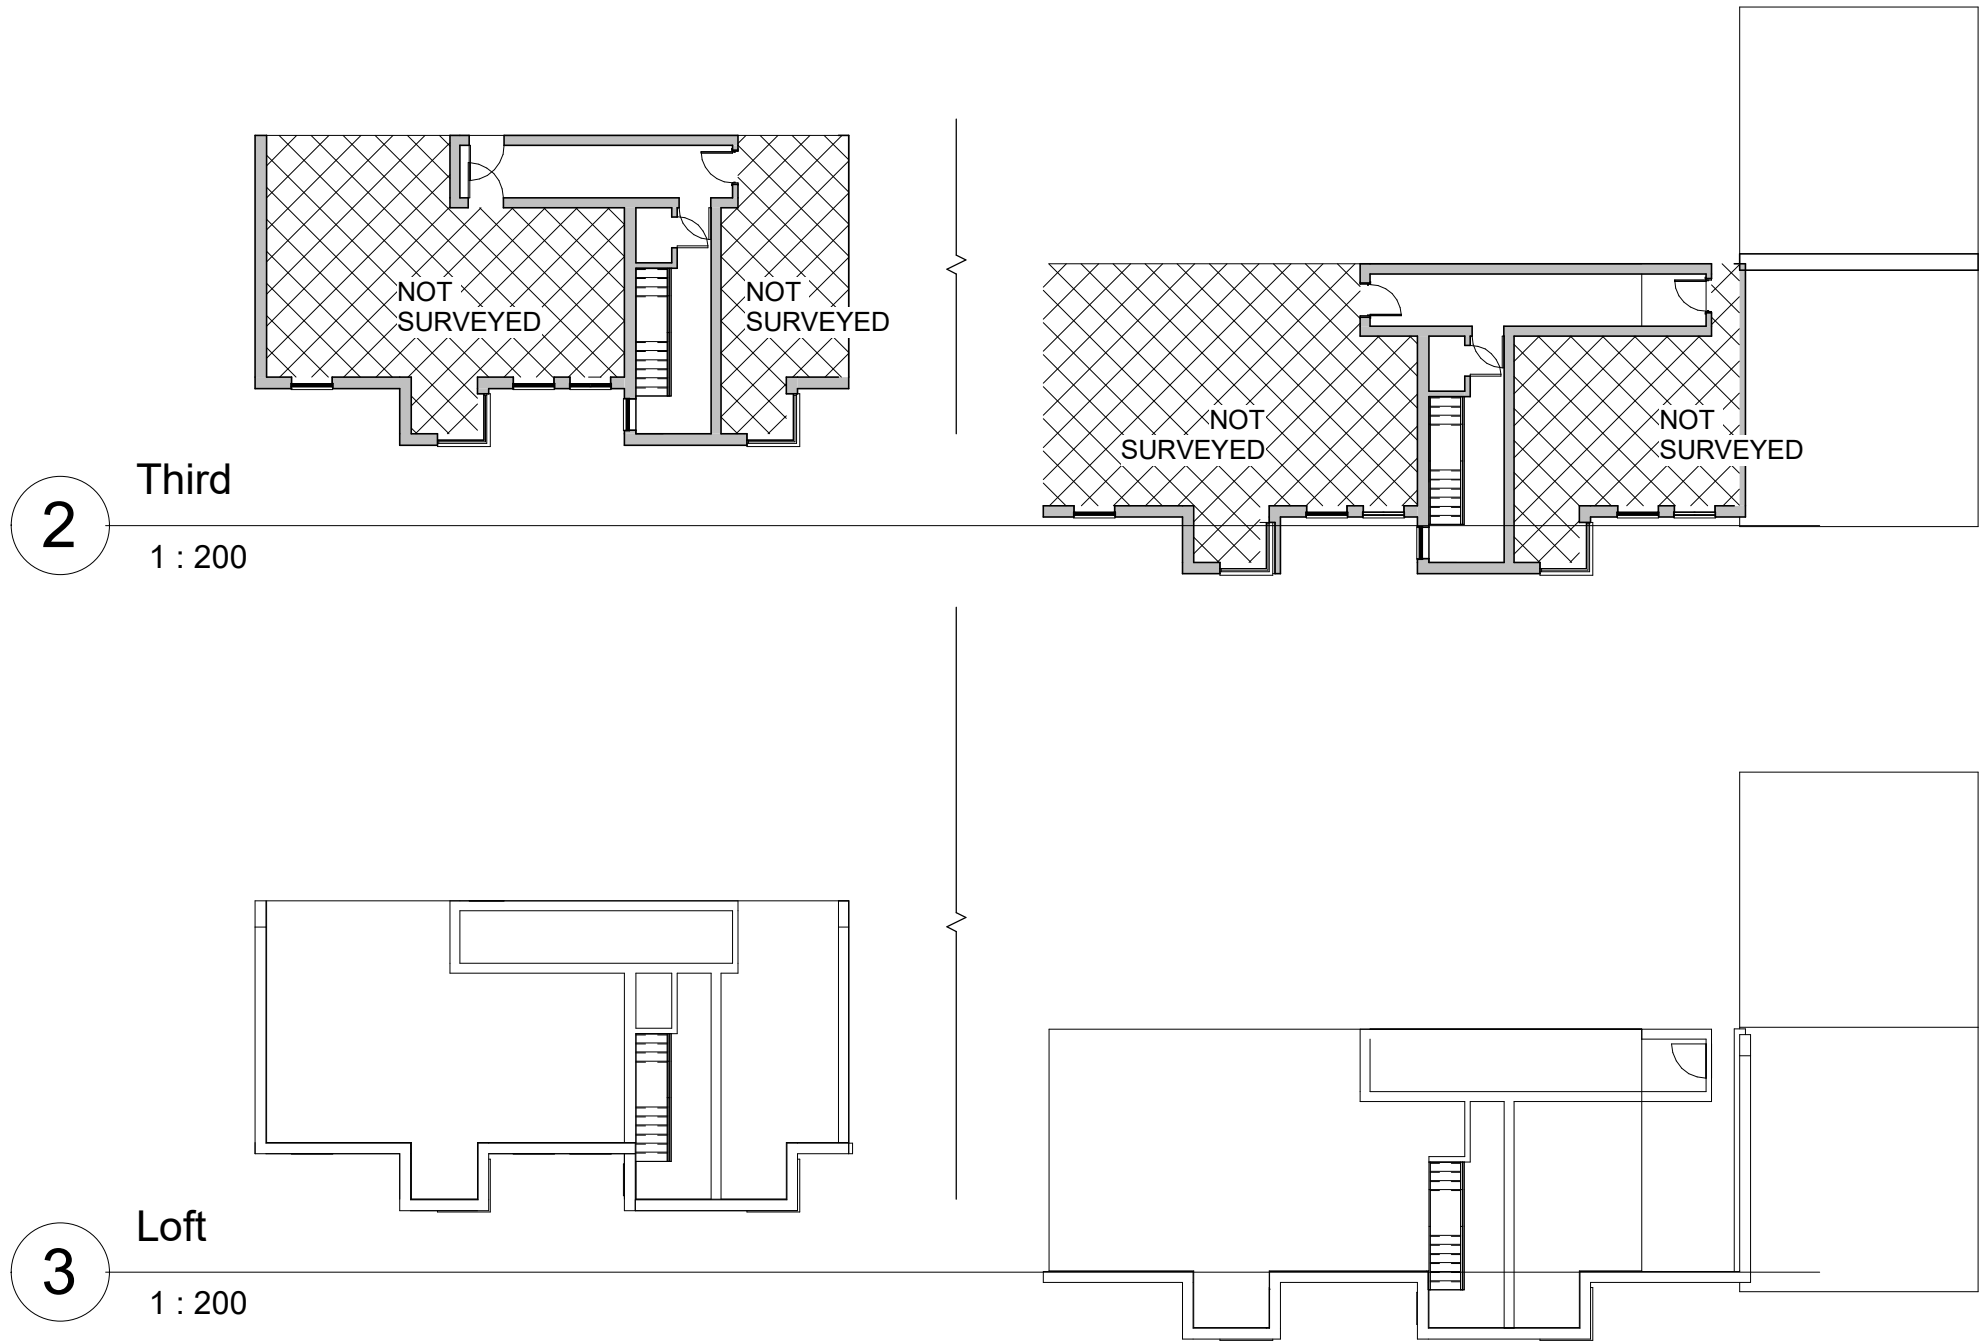




Front

1


1 : 200

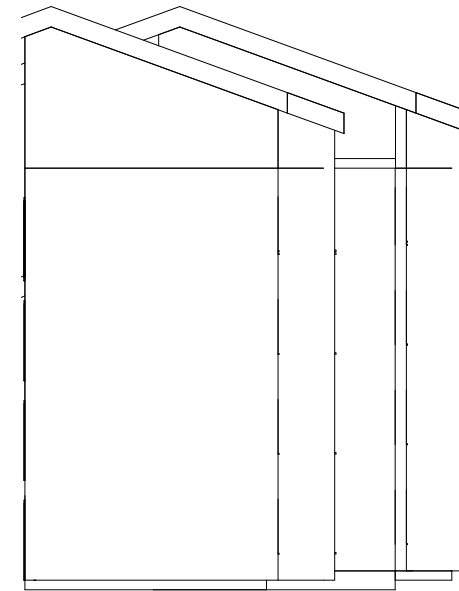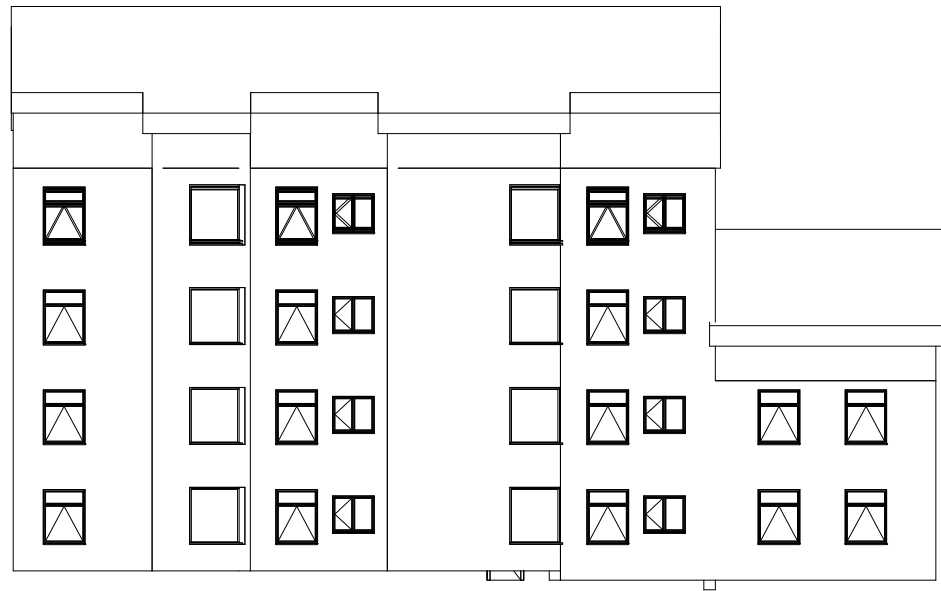

Side

2

1 : 200

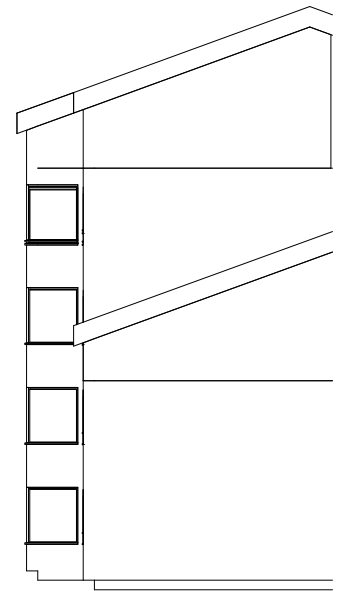

Side 2


3

1 : 200



{3D}

5

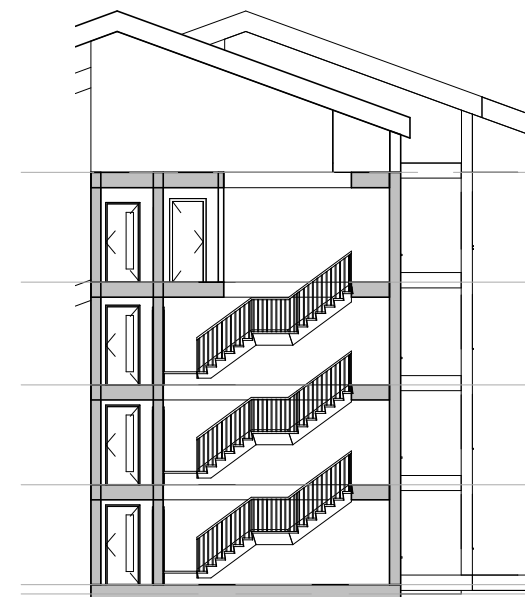

Section 1

4

1 : 200