



Do not scale from drawings unless by agreement with HTA. Use figured dimensions only. Check all dimensions on site prior to commencing the works. Drawing to be read in conjunction with other relevant consultant information.

This drawing is the copyright of HTA Design LLP and must not be copied or reproduced in part, or in whole, without the express permission of HTA Design LLP. Drawing to be read in conjunction with specification.


KEY

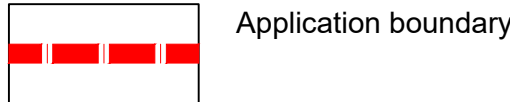


Hard Landscape

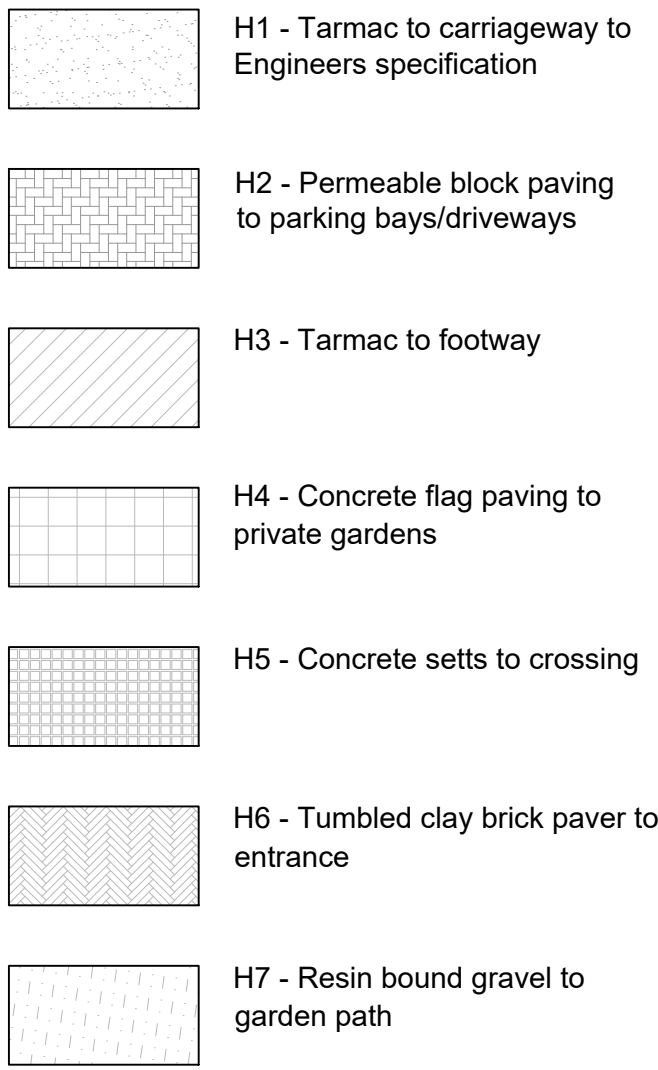

Kerbs and Edges

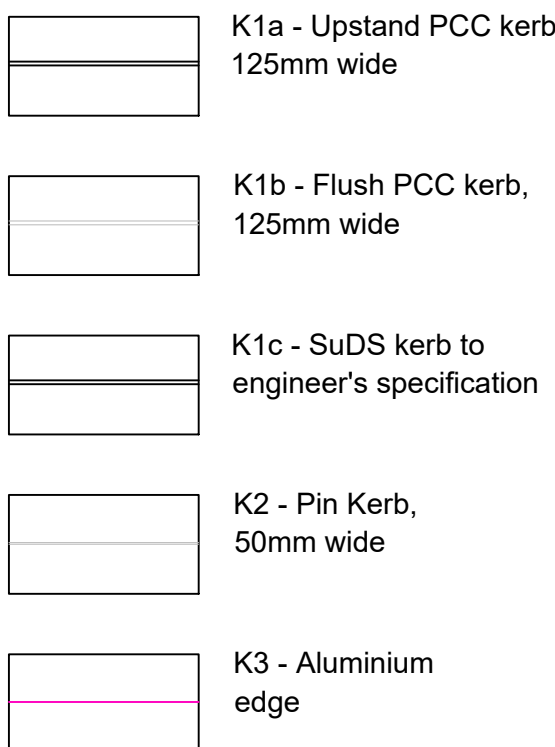


Furniture

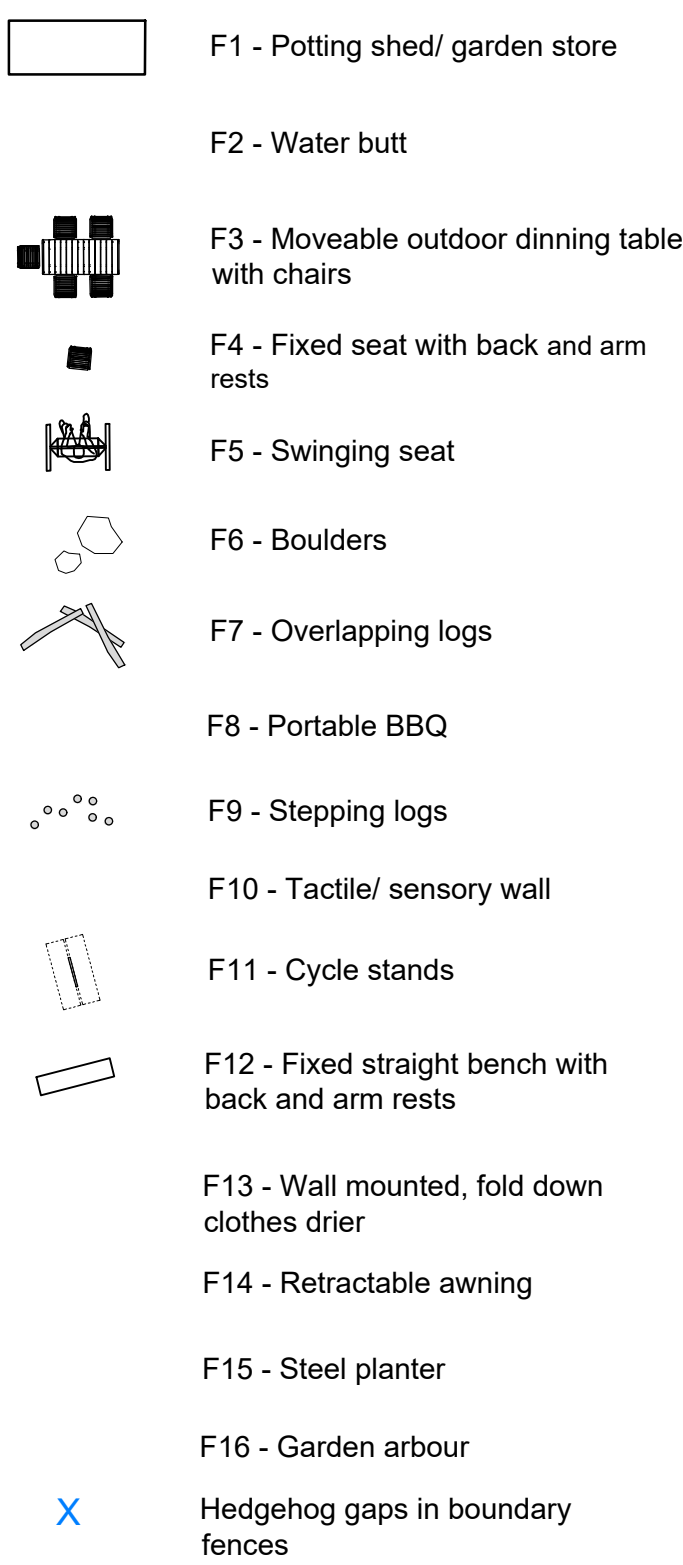


Refer to Hard Landscape Schedule for further details of furniture proposals

Existing Trees

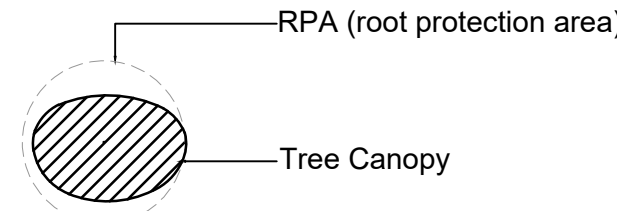

Refer to Arboricultural Impact Assessment for further details on existing trees, and Arboricultural Method Statement for details of proposed works within tree RPAs.

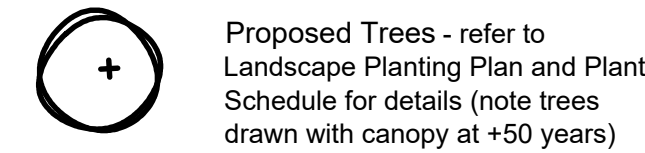

Proposed Trees - refer to Landscape Planting Plan and Plant Schedule for details (note trees drawn with canopy at +50 years)

0 2 4 m



D	01.11.23	RBL	Issued for Planning
C	23.05.23	RBL	Tarmac note amended - Issued for Planning
B	03.05.23	RBL	Issued for Planning
A	18.04.23	RBL	Planning GA for comment - DRAFT
Rev	05.04.23	RBL	Planning GA for comment - DRAFT
Date		Drawn	Description

FOR PLANNING

client / project
Reading Borough Council
Amethyst Lane

drawing title
Landscape Hardworks Plan

drawing number	revision
RBC-ALR HTA-L DR 0903	D
scale @ A1	project code
1:200	RBC-ALR

HTA Design LLP
www.hta.co.uk

London | Edinburgh | Manchester | Bristol

