
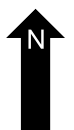
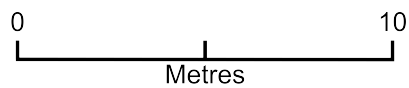


Dropped Kerb

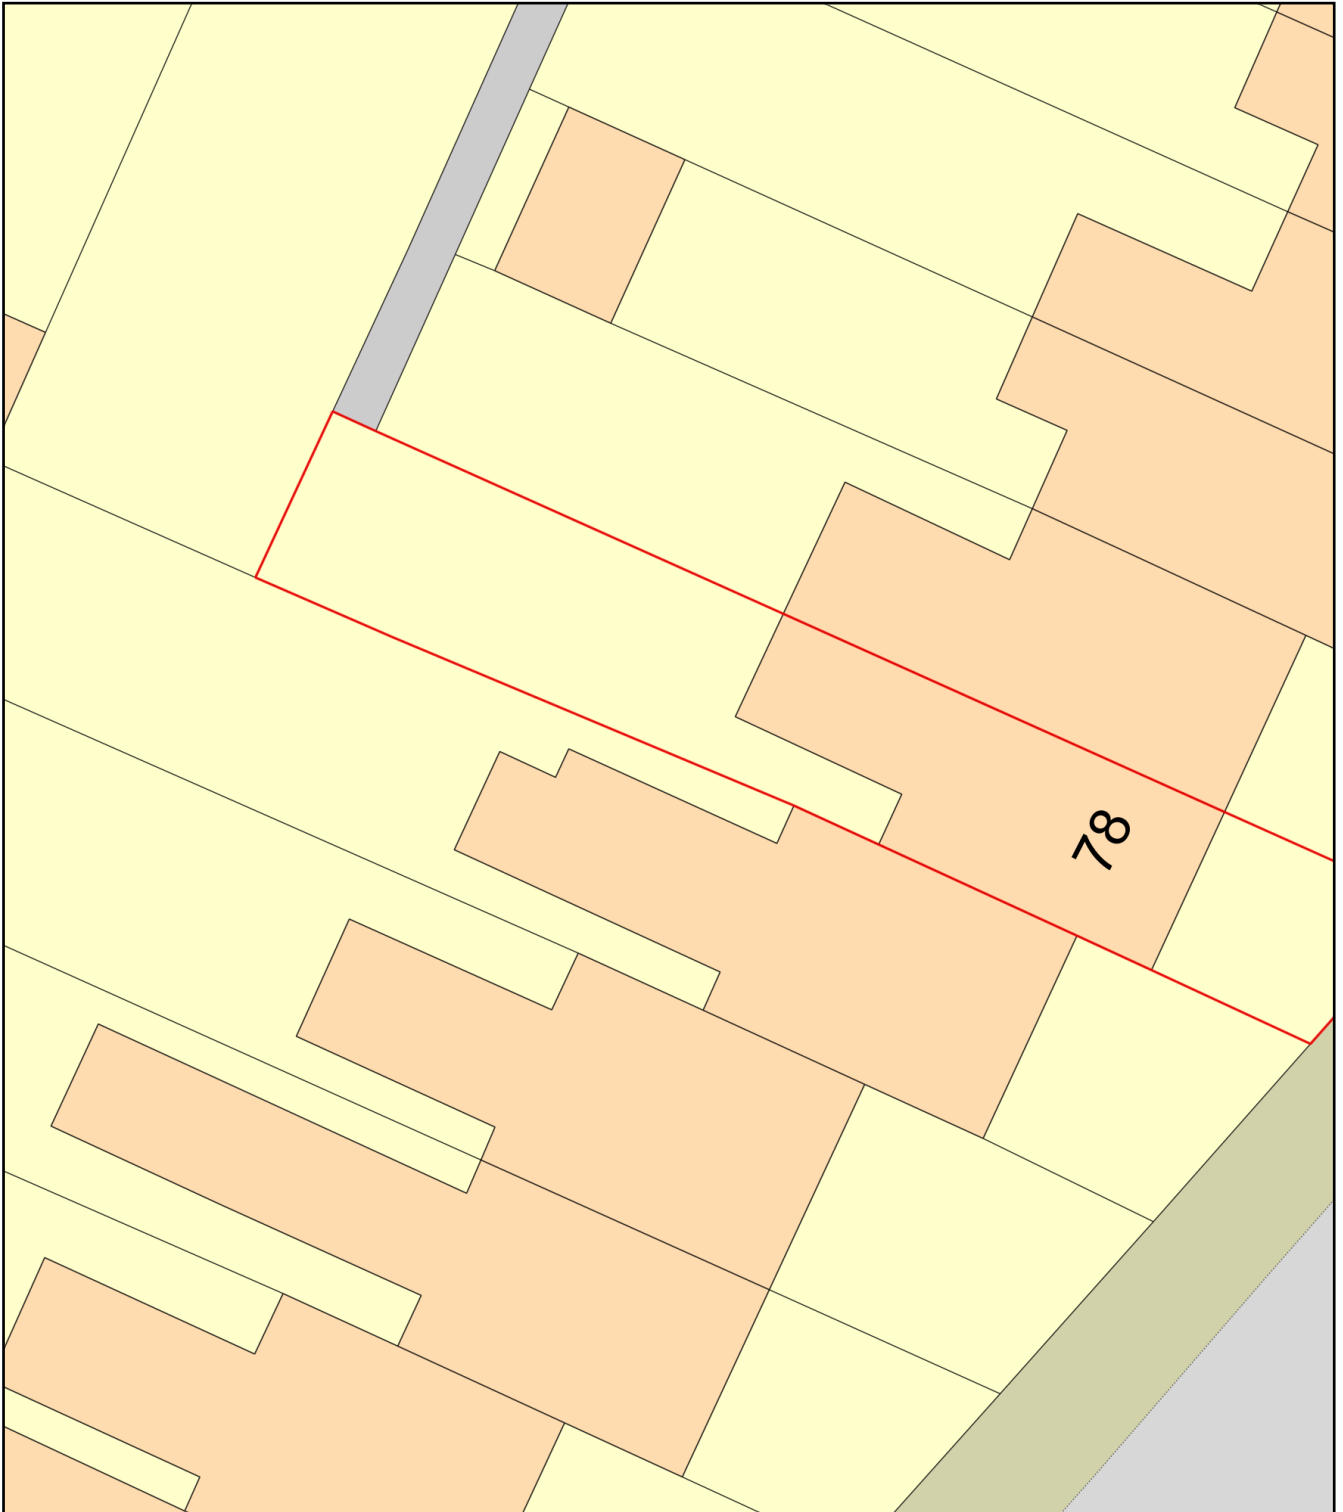

Plan Produced for: Sean Biggins

Date Produced: 05 May 2023

Plan Reference Number: TQRQM23125133934299

Scale: 1:200 @ A4