



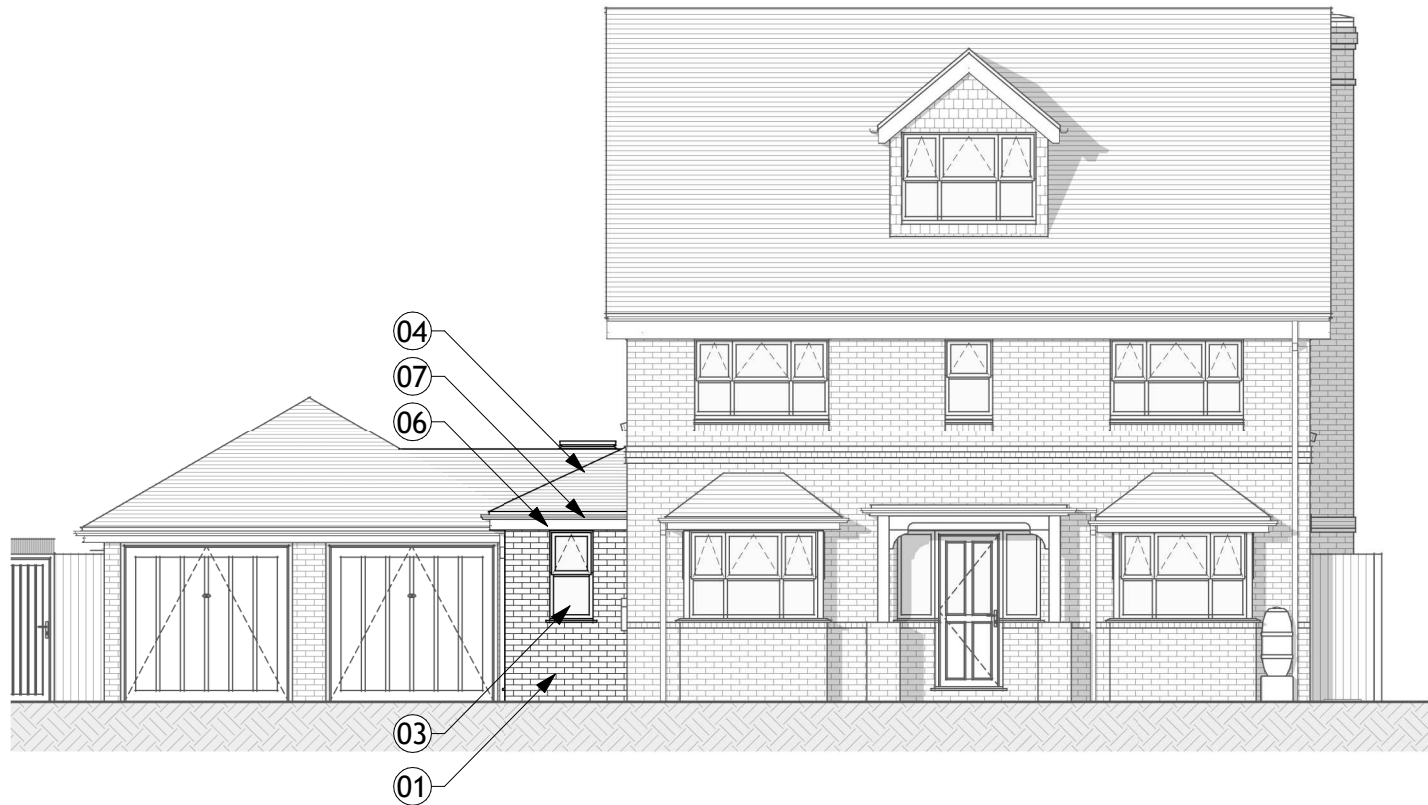

Proposed Elevation - North

General Arrangement | Scale 1 : 100

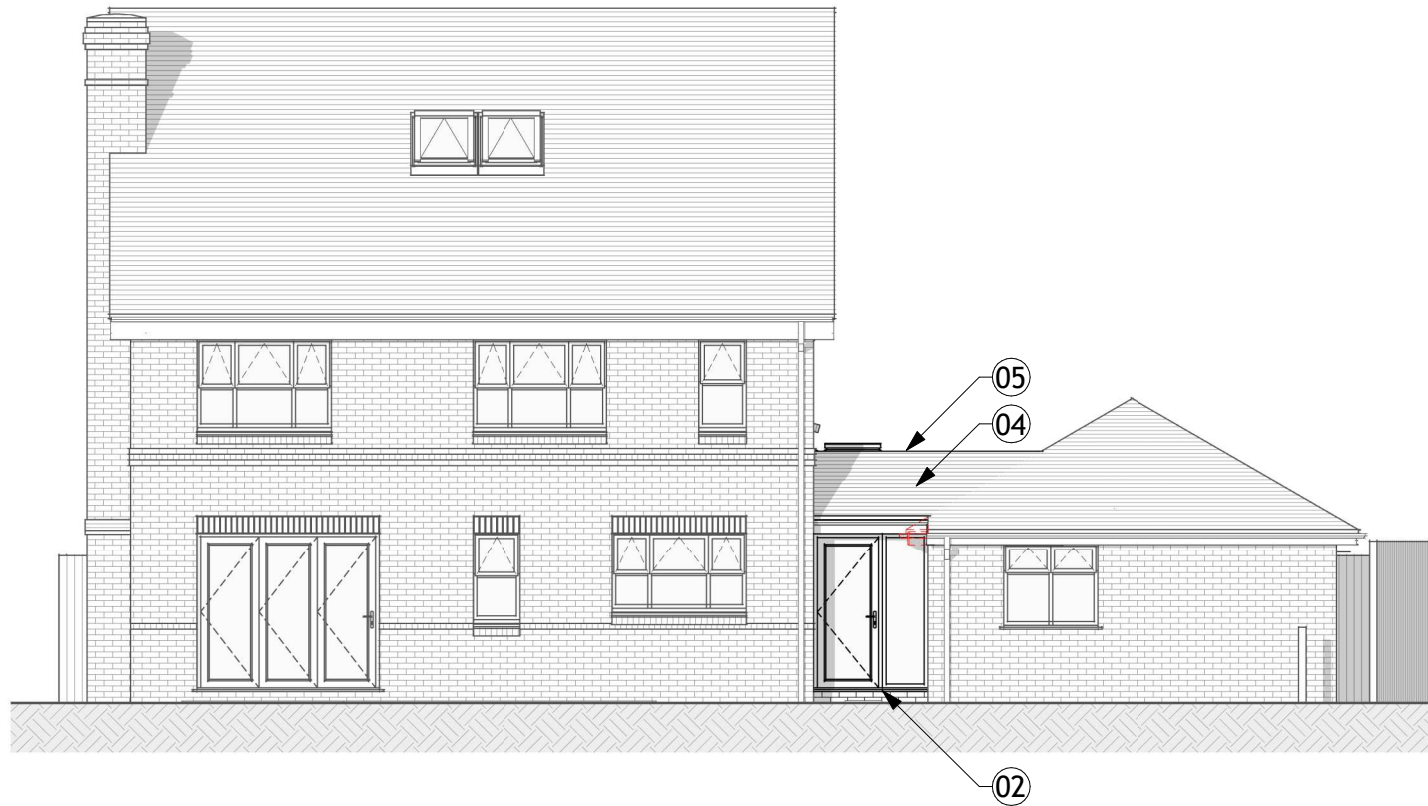

Proposed Elevation - South

General Arrangement | Scale 1 : 100



Proposed Elevation - West

General Arrangement | Scale 1 : 100



Proposed Elevation - East

General Arrangement | Scale 1 : 100

Sheet Notes

- the drawing is copyright protected and may not be used, reproduced or relied upon by any third party except as explicitly agreed by MAPL
- all dimensions are in millimetres unless noted otherwise
- all measurements must be obtained from stated dimensions only and not be scaled off except for Local Authority Planning application purposes
- all drawings must be read in conjunction with all other project drawings and any discrepancies reported immediately for clarification
- full schedules, specification notes and legends are located on drawings numbered '900' to '999' (900 series)

Finishes & Materials

Ref.	Description
01	walls - external brick finish to match & toothbond into existing
02	external doors - dark grey PVC double glazed to match existing
03	external windows - white PVC, double glazed with style to match existing
04	pitched roofs - concrete tiles to match existing style & colour
05	flat roofs - single ply membrane
06	fascias/soffits - white PVC to match existing style & colour
07	rainwater goods - white PVC, size & style to match existing

0 15.05.2023 FM First issue

Rev Date By Description

m **micro** **aubrey**
a **partnership**
• 0118 962 9666 • www.mapl.co.uk

Client

Mr. & Mrs. Kelly

Project Address

46 Tredegar Road,
Emmer Green, Reading,
Berkshire. RG4 8QF

Project Description

Side Return Extension

Sheet Title

Elevations - Proposed GA

Sheet Ref. MAP-C4622-280 Rev. 0

Project Ref. C4622 Date 15.05.2023

Drawn by FM Checked by CB

Scale 1 : 100 Sheet Size A3

