


REV	COMMENTS	DATE



SOUTH WEST ELEVATION

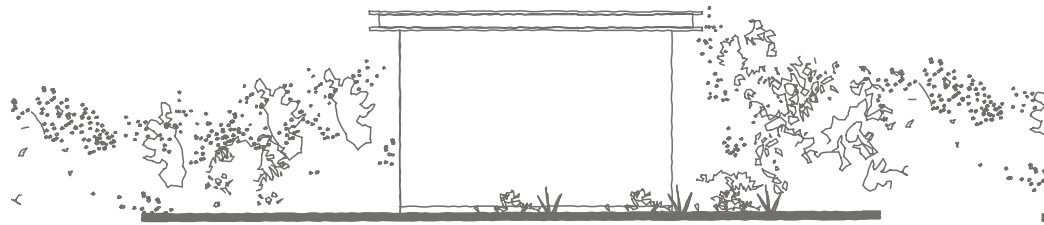


NORTH EAST ELEVATION - SHED



NORTH WEST ELEVATION - SHED



SOUTH EAST ELEVATION

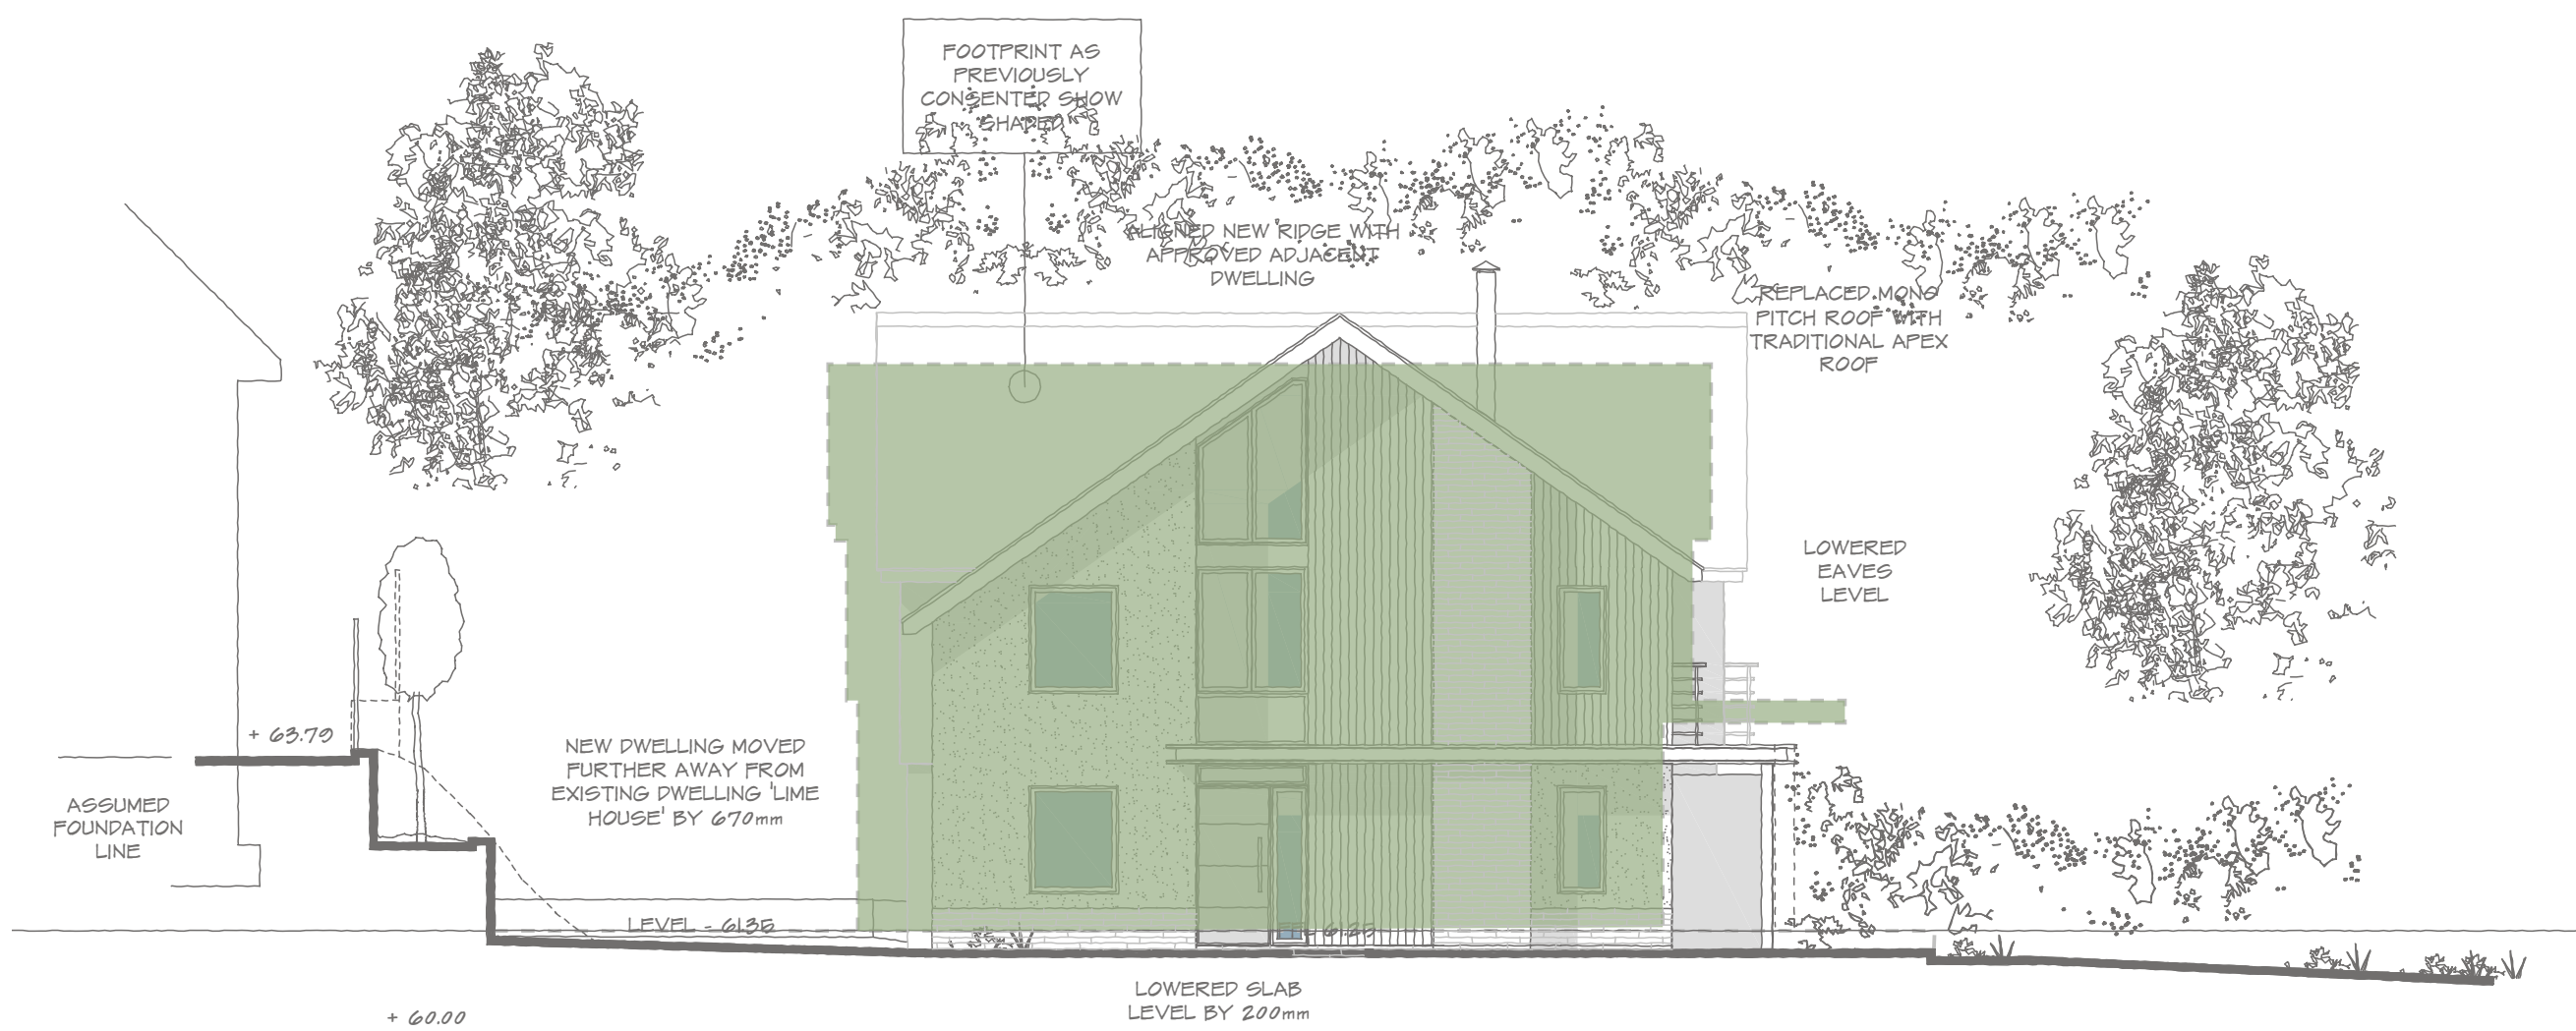

NORTH WEST ELEVATION - PLOT I



NORTH EAST ELEVATION

1:100 scale Bar
This Drawing has been produced for printing onto A1 size paper.
If printing on A3 please use the scale below for reference.



CLIENT	Mr & Mrs S. Tanner
PROJECT	5 Grass Hill, Caversham Heights, Reading, Berkshire, RG4 7TY.
DRAWING	Proposed Elevations - COMPARISON
STATUS	planning
SCALE	1:100 @ A1
DRAWN	ST
CHECKED	NO
NO	3707/253
REV	.
DATE	mar 2023

THIS DRAWING MUST NOT BE SCALED UNLESS ISSUED FOR PLANNING PURPOSES. ALL DIMENSIONS ARE TO BE VERIFIED PRIOR TO SETTING OUT, COMMENCING WORK, OR PRODUCTION OF FABRICATION DRAWINGS. REPORT ANY DISCREPANCIES TO THE SUPERVISING OFFICER IMMEDIATELY. ©