



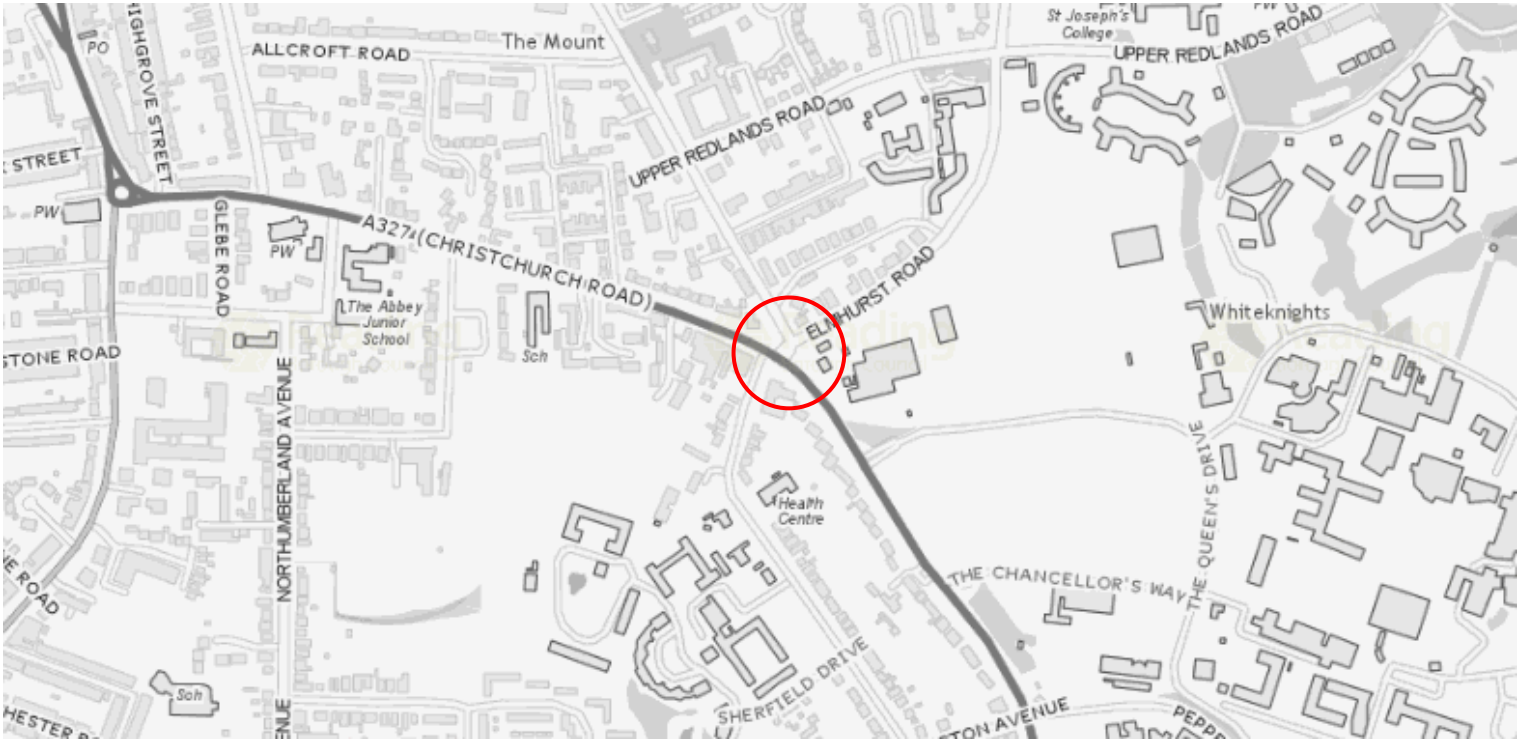


GENERAL LOCATION



PHOTOS OF THE EAST END OF THE GREEN

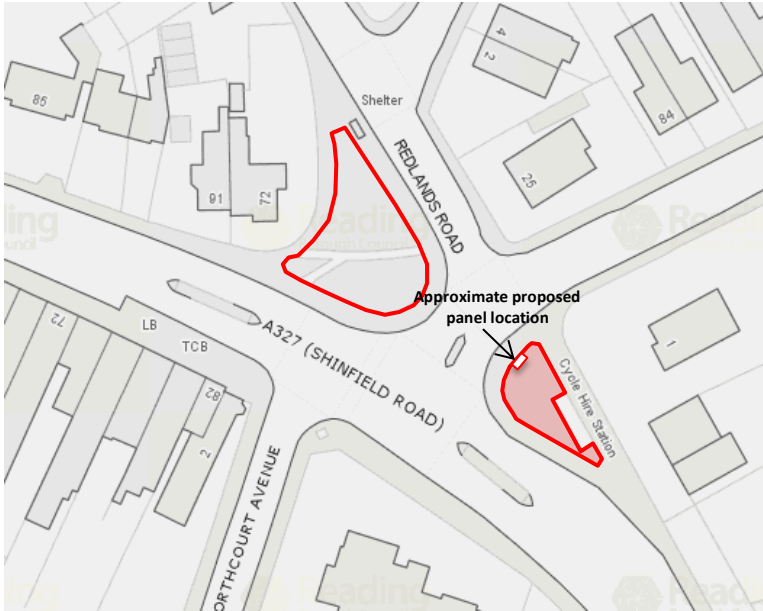

DETAILED LOCATION

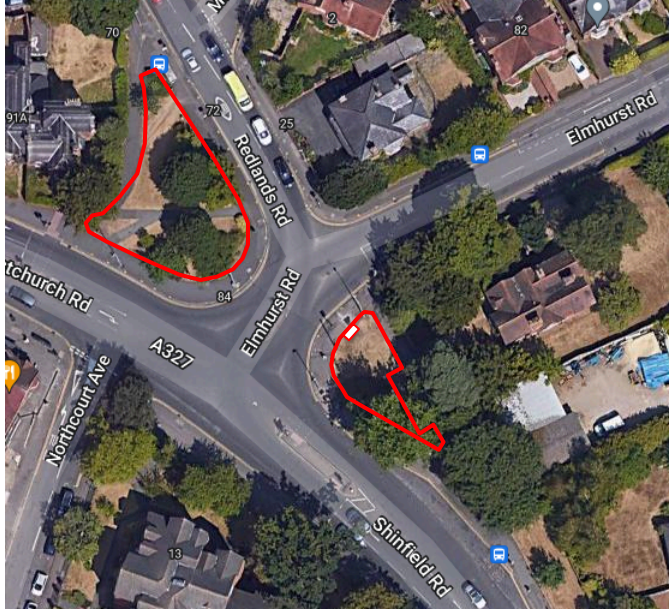

STREETMAP LOCATION



APPROX LOCATION OF NEW 1NO. GRAPHIC PANEL (900H x 450W)

Notes

All locations are provisional and indicative. Final locations will be agreed on site

		Project CHRISTCHURCH GREEN INTERPRETATION PANEL	Scale NTS @ A3	Rev	Description	Date	
		Dwg Title LOCATION	Date 16.03.22				
			Dwg No 2114-01				