


UK
Planning
Maps

01856 898 022
www.UKPlanningMaps.com

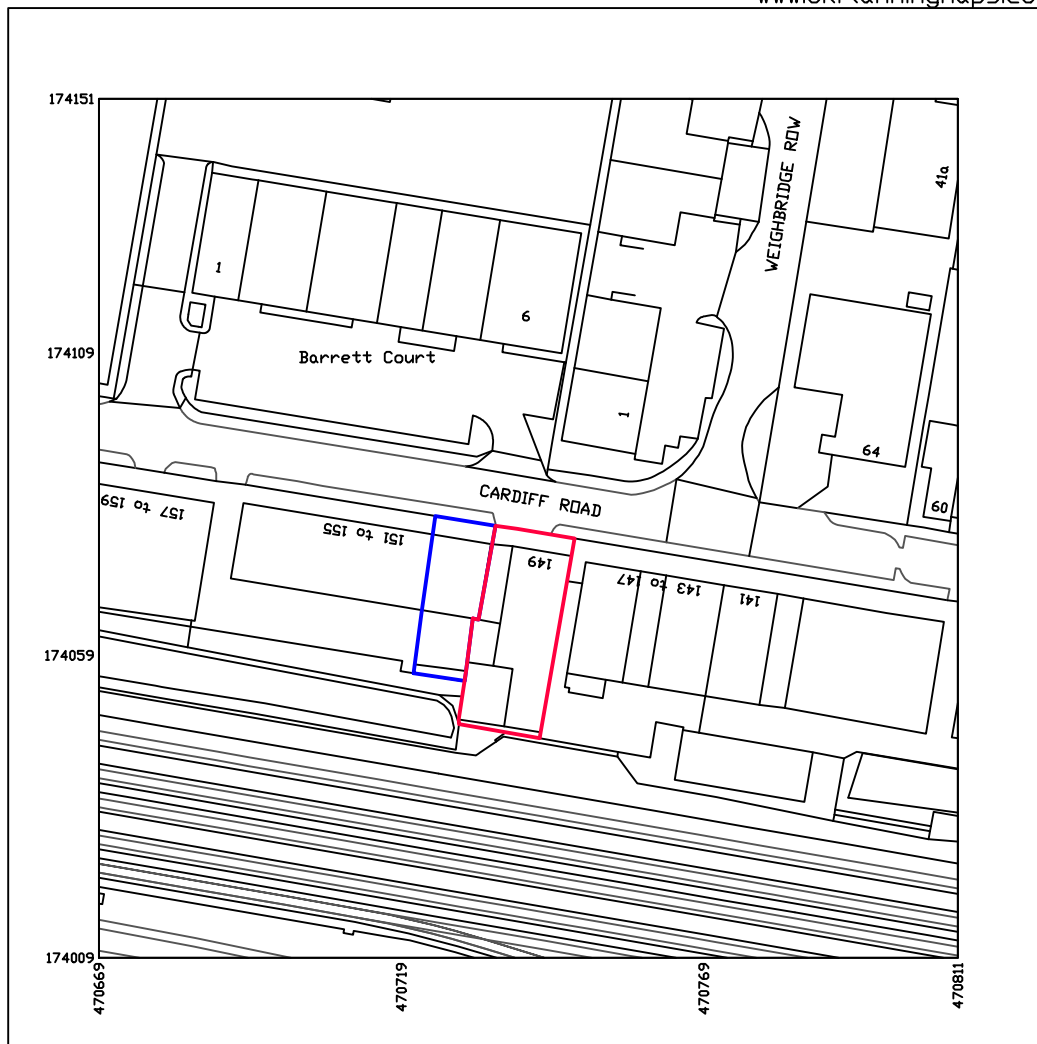

Produced on 31 January 2023 from the Ordnance Survey National Geographic Database and incorporating surveyed revision available at this date. This map shows the area bounded by 470669 174009, 470811 174009, 470811 174151, 470669 174151, 470669 174009 Crown copyright and database rights 2023 OS 100054135. Supplied by copla ltd trading as UKPlanningMaps.com a licensed Ordnance Survey partner (OS 100054135). Data licence expires 31 January 2024. Unique plan reference: v2c//902295/1217787



SCALE 1:1250

METRES



APPLICATION SITE BOUNDARY



OTHER LAND OWNED BY APPLICANT
(UNIT 5, 151-155 CARDIFF ROAD
RENTED BY B&H AUTOS)

Project

**149 Cardiff Road,
Reading RG1 8JF**

Client

Mr Allen

Date

February 2023

Project number

2023-07

Scale (A4)

1:1250

Sheet

Location Plan

Drawn by

GM

Checked by

GM

Drawing number-Revision

A101