
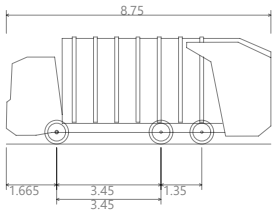


T:\Projects\17000 Series\17485TB - Dee Road, Reading\Tech\Acad\Transport Drawings\Working Drawings\GA\17485-GA-003D.dwg

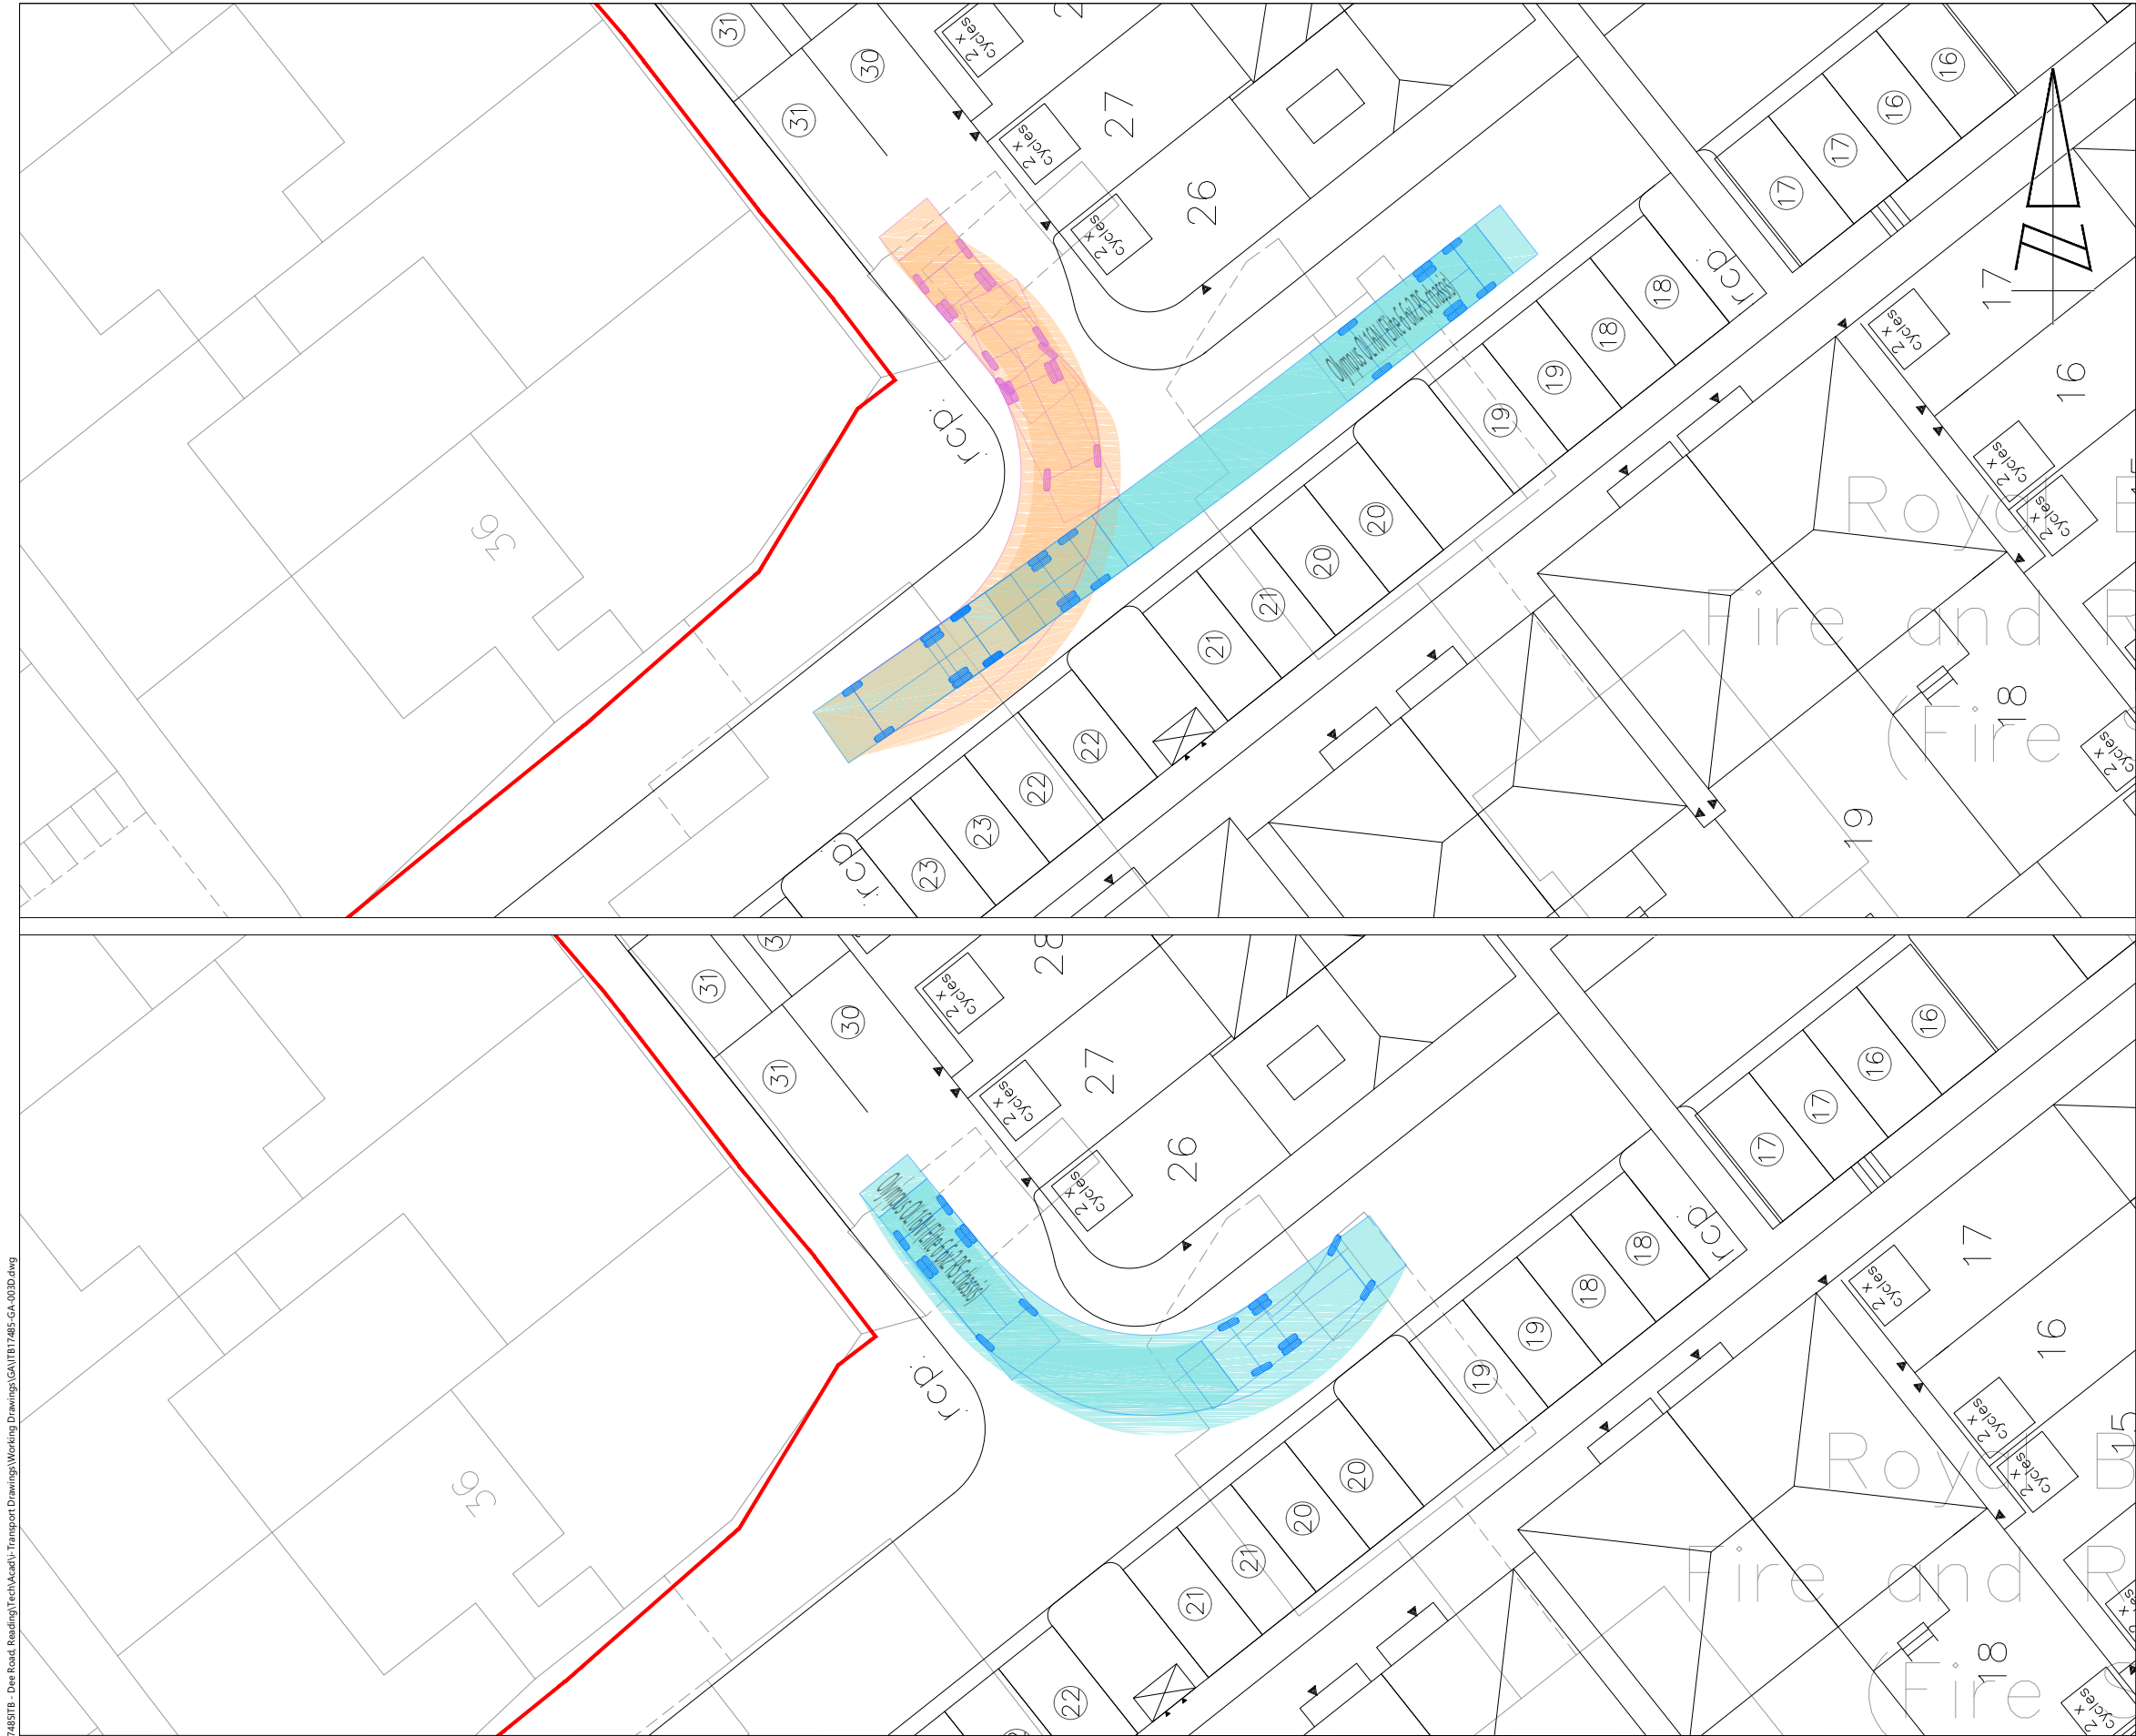

Olympus OL16N (Elite 6 6x2 RS chassis)
Overall Length 8.750m
Overall Width 2.250m
Overall Body Height 3.540m
Min Body Ground Clearance 0.260m
Track Width 2.250m
Lock to lock time 4.00s
Wall to Wall Turning Radius 10.150m

REV	DATE	BY	DESCRIPTION	CHK	APD
D	22.12.22	MM	SITE LAYOUT UPDATED	RS	JDW
C	13.12.22	MM	SITE LAYOUT UPDATED	BB	JDW
B	27.07.22	MM	SITE LAYOUT UPDATED	BB	JDW
A	19.07.22	MM	SWEEP PATHS AMENDED	BB	JDW

STATUS: FOR INFORMATION



The Square, Basing View,
Basingstoke, Hampshire, RG21 4EB
www.i-transport.co.uk

Tel: 01256 637940

TITLE: SWEPT PATH ANALYSIS - REFUSE VEHICLE

PROJECT: DEE ROAD, READING

CLIENT: BELLWAY HOMES

DRAWN: MM	CHECKED: BB	APPROVED: JDW
PROJECT No: ITB17485	SCALE @ A3: 1:250	DATE: 20.06.22

DRAWING No: ITB17485-GA-003
REV: D

REPRODUCED FROM THE ORDNANCE SURVEY
MAP WITH THE PERMISSION OF THE
CONTROLLER OF HER MAJESTY'S STATIONERY
OFFICE. LICENCE No. 100044286.
© CROWN COPYRIGHT RESERVED.

DRAWING ISSUED FOR FEASIBILITY CONSIDERATION AND PLANNING PURPOSES ONLY.
DRAWING NOT TO BE USED FOR CONSTRUCTION. I-TRANSPORT LLP ACCEPT NO RESPONSIBILITY
FOR ERRORS MADE BY OTHERS IN SCALING FROM THIS DRAWING. MEASUREMENTS SHOULD BE
TAKEN FROM FIGURED DIMENSIONS ONLY. CDM REQUIREMENTS CONSIDERED AT FEASIBILITY
STAGE ONLY. FURTHER CONSIDERATION REQUIRED BY DETAILED DESIGN TEAM.

