


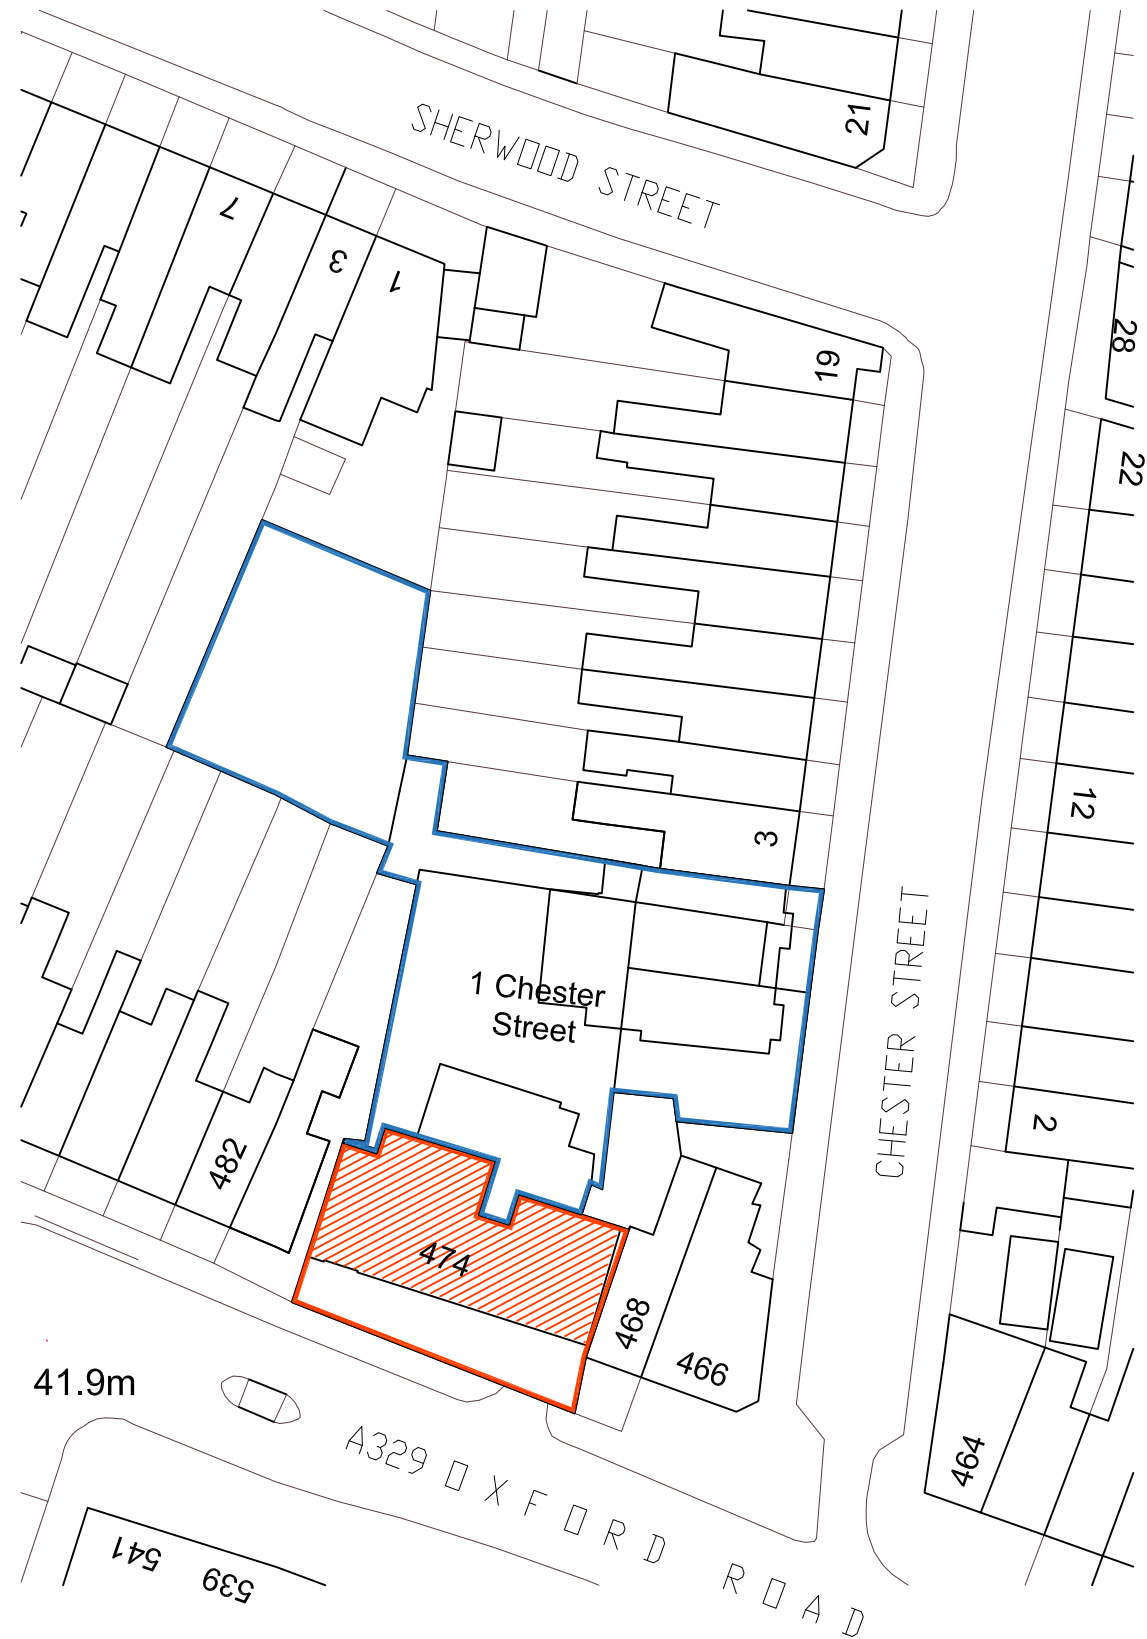


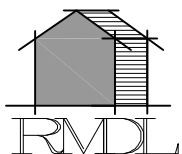

BLOCK PLAN 1:500

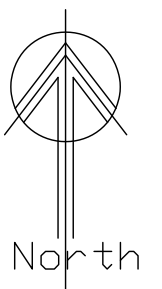

LOCATION PLAN 1:1250

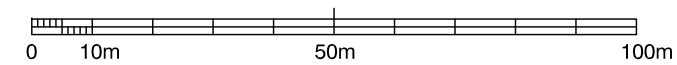

RAMMURTI DESIGN LTD
ARCHITECTURAL & PLANNING SERVICES
268 TILEHURST ROAD, READING RG30 2NE
TEL/FAX: 01189510628 MOB: 07799883574

Proposed conversion of commercial space to 2No 2bed apartments

at 474 Oxford Road, Reading,
for Prestige Property Ltd

BLOCK AND LOCATION PLANS

Scale: 1/500 & 1/1250

Date: March 2023

OXR474:001 Rev -