




Existing 3D Illustration - Front
3D Illustration | Scale NTS

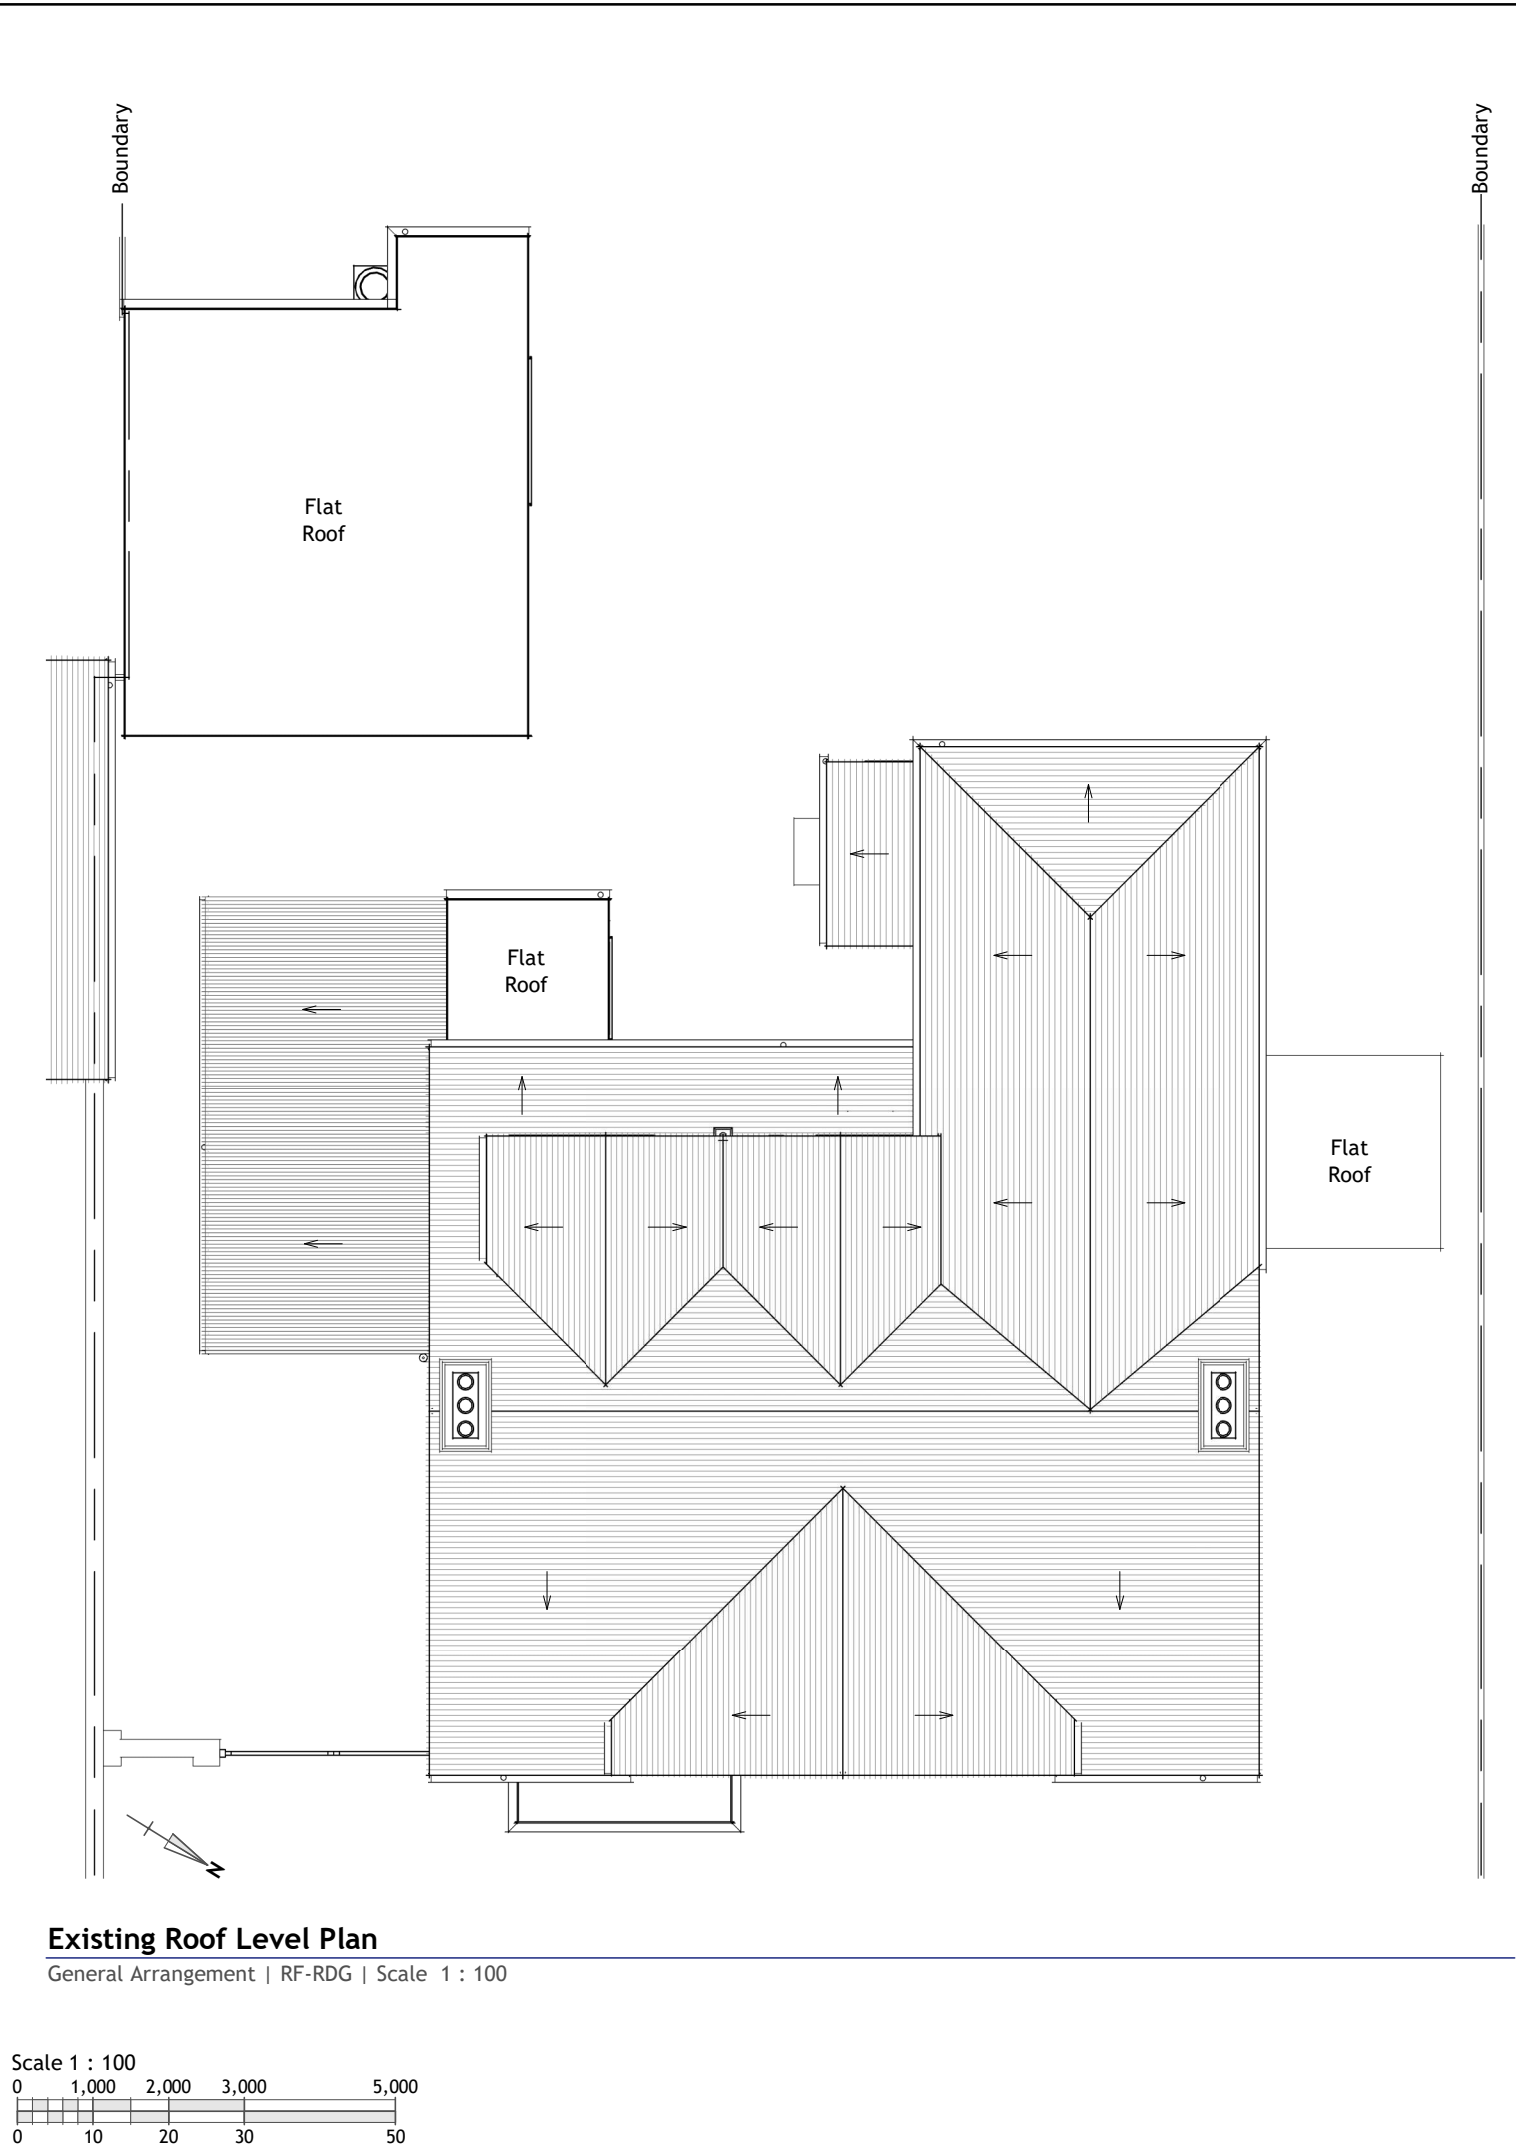

Existing 3D Illustration - Rear
3D Illustration | Scale NTS

- Copyright © 2022 Michael Aubrey Partnership Ltd. (MAPL)
- Sheet Notes
- the drawing is copyright protected and may not be used, reproduced or relied upon by any third party except as explicitly agreed by MAPL
 - all dimensions are in millimetres unless noted otherwise
 - all measurements must be obtained from stated dimensions only and not be scaled off except for Local Authority Planning application purposes
 - all drawings must be read in conjunction with all other project drawings and any discrepancies reported immediately for clarification
 - full schedules, specification notes and legends are located on drawings numbered '900' to '999' (900 series)

Rev	Date	By	Description
0	26.04.2023	APC	First issue

m a michael aubrey partnership
• 0118 962 9666 • www.mapl.co.uk

Client	
Mr. R. Scaldwell	
Project Address	
67 Westwood Road, Tilehurst, Reading. RG31 5PN	
Project Description	
Single Storey Rear Extension	
Sheet Title	
Plans - Roof Level & 3D Views - Existing GA	
Sheet Ref.	Rev.
MAP-C4641-141	0
Project Ref.	Date
C4641	26.04.2023
Drawn by	Checked by
FM	CB
Scale	Sheet Size
1 : 100	A3