


Chopstix, 80 Broad Street Reading RG1 2AP - Location Plan

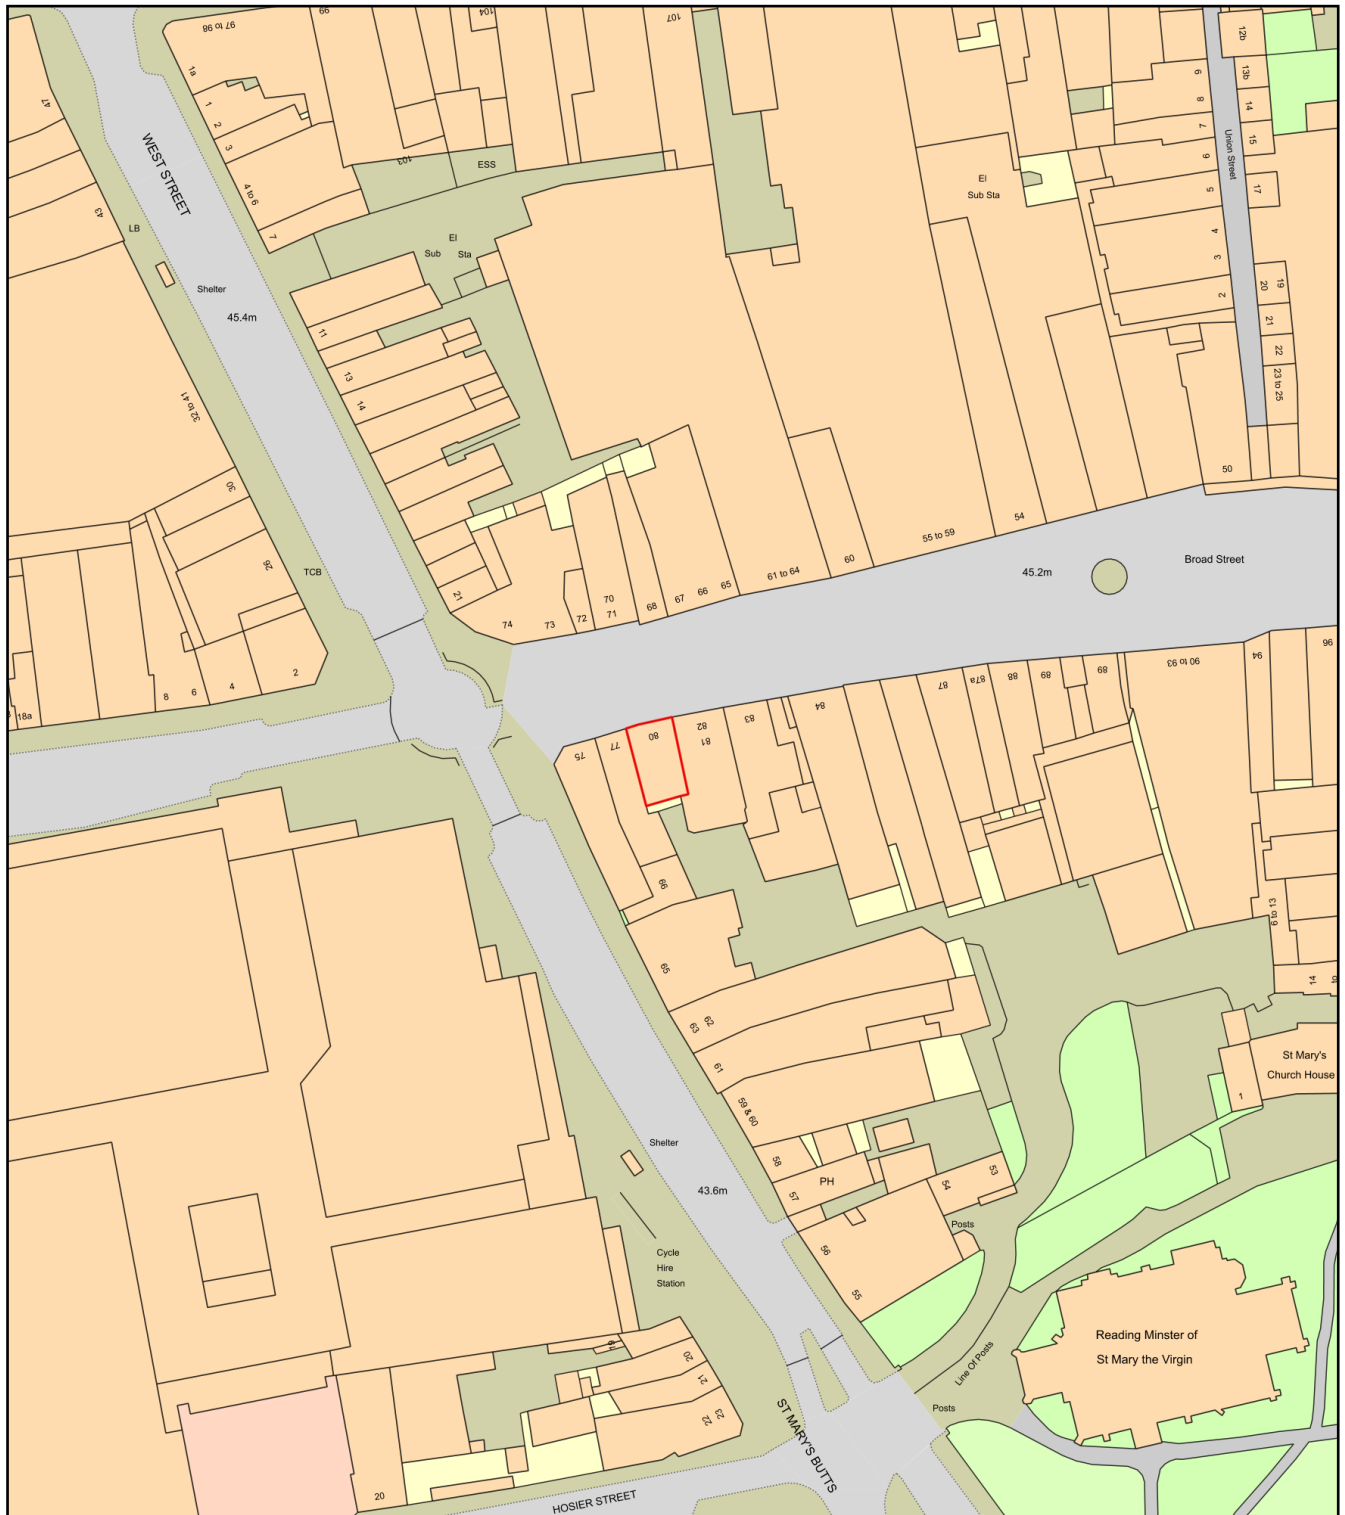

0 50
Metres



Plan Produced for: Tonik Associates

Date Produced: 08 Feb 2023

Plan Reference Number: TQRQM23039113619096

Scale: 1:1250 @ A4