


proposed extract and
supply louvres (4no.)
proposed condensers
(3no.)
existing fence

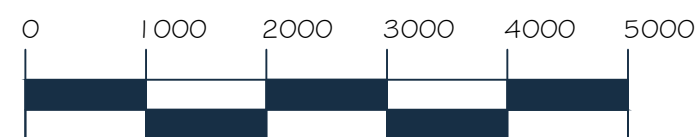

PROPOSED ELEVATION -LOCAL

OWENS GALLIVER ARCHITECTS LLP
10 HIGH STREET PANGBOURNE READING RG8 7AB
tel 0118 984 1344
ogo@owensgalliver.co.uk
www.owensgalliver.co.uk

Client:
HONESTY GROUP

Job Title: PROPOSED CAFE AIR HANDLING
THAMES QUARTER
VASTERN ROAD
READING
RG1 8FU

Drawing Title: PROPOSED LOCAL ELEVATION

Drawing No: 23-2132/120 Rev Suffix:

Drawn: Scale: 1:100 Origin date: jun23
version date: 15jun23

Job No: 23-2132 Sheet: 1 of 1 Sheet Size: A1