


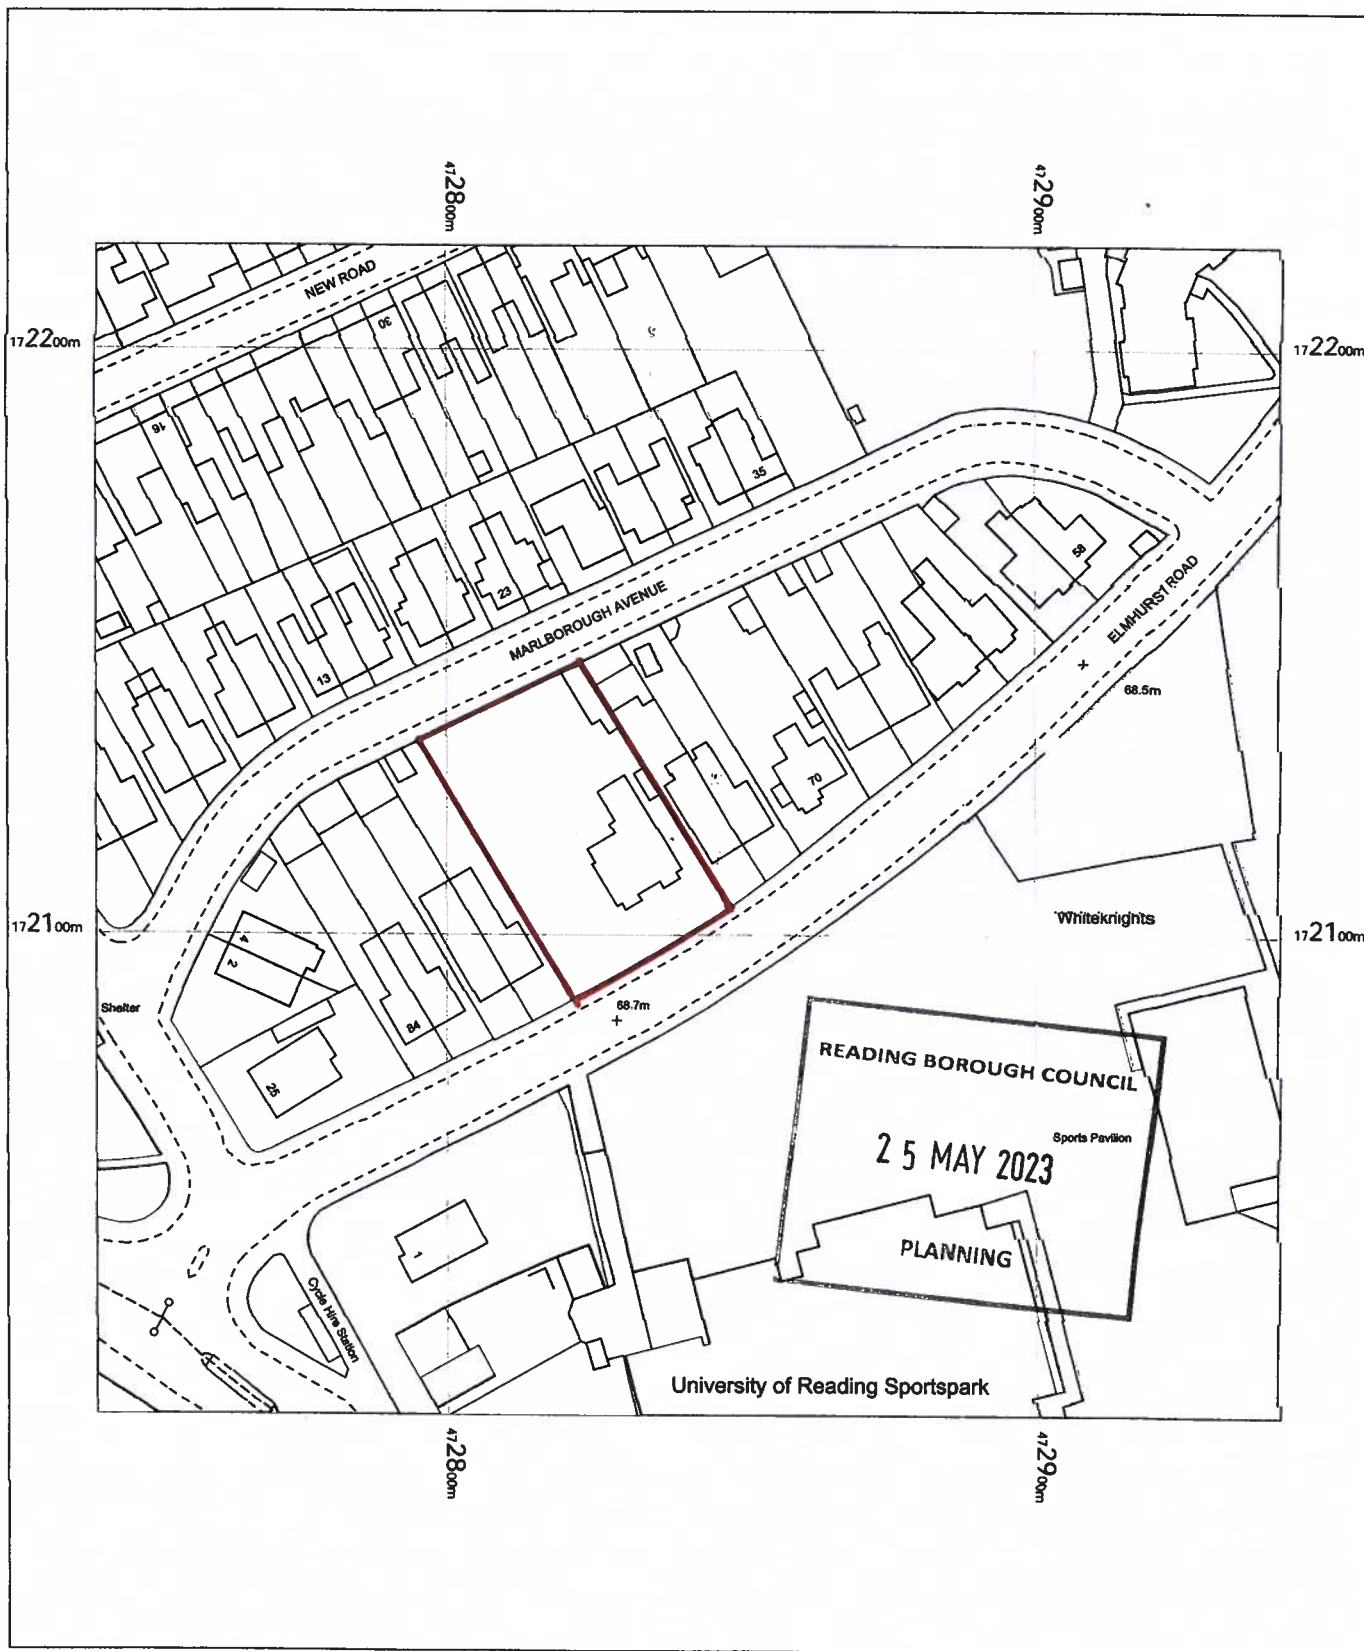

76 Elmhurst Road
Reading
RG1 5HY

OS MasterMap 1250/2500/10000 scale
Tuesday, March 21, 2023, ID: BW1-01093747
www.blackwellmapping.co.uk

1:1250 scale print at A4, Centre: 472841 E, 172118 N

©Crown Copyright Ordnance Survey. Licence no. 100041041



BLACKWELL'S
www.blackwellmapping.co.uk

TEL: 01865 333 677
maps.oxford@blackwell.co.uk