



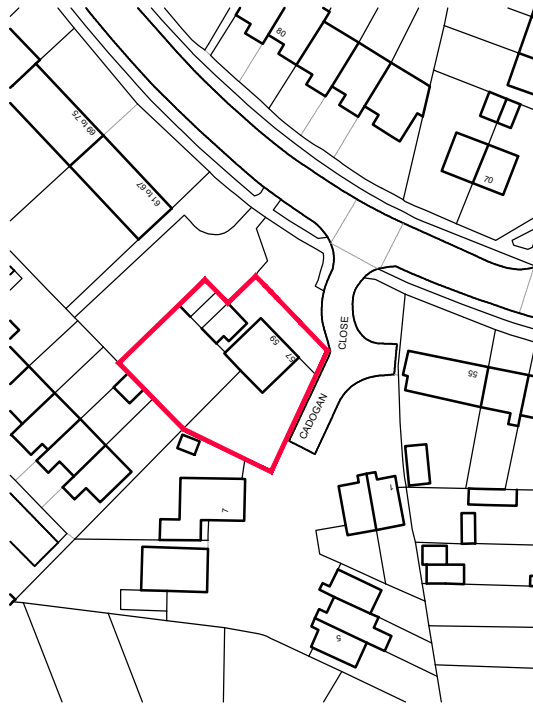

Mapping contents © Crown copyright and database rights 2022 Ordnance Survey 100035207

LOCATION PLAN

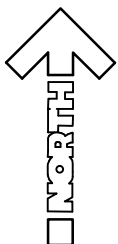

No. Revision

Date

Project Proposed Residential Development - Land adjacent Nos. 57 & 59, Corwen Road, Tilehurst, RG30 4ST		Project No 02/22-01	Drg No 101	Rev -
Drawing Title Location Plan		Scale 1:1250 @ A4	Drawn by CG	
		Date Mar 2023		
Rowan Lodge Φ Southend Road Φ Southend Bradfield Φ RG7 6ES tel: 0118 9745100 Φ e-mail: enquiries@archytas.co.uk Architectural Design Services Φ Planning Φ Building Design Φ Surveying New Build Φ Extensions Φ Residential and Commercial Φ Listed Buildings				

Archytas



0 10 20 30 40m
 Scale 1:1250