


Hexham Road


Day Centre for Adults with Learning Disabilities, Sheltered & General Needs Accommodation

Brick Bond Types, Distribution and Precedents

- Flemish Bond (Flush)
- Flemish Bond (Protruding Headers to reflect scalloped tiles of contextual buildings)

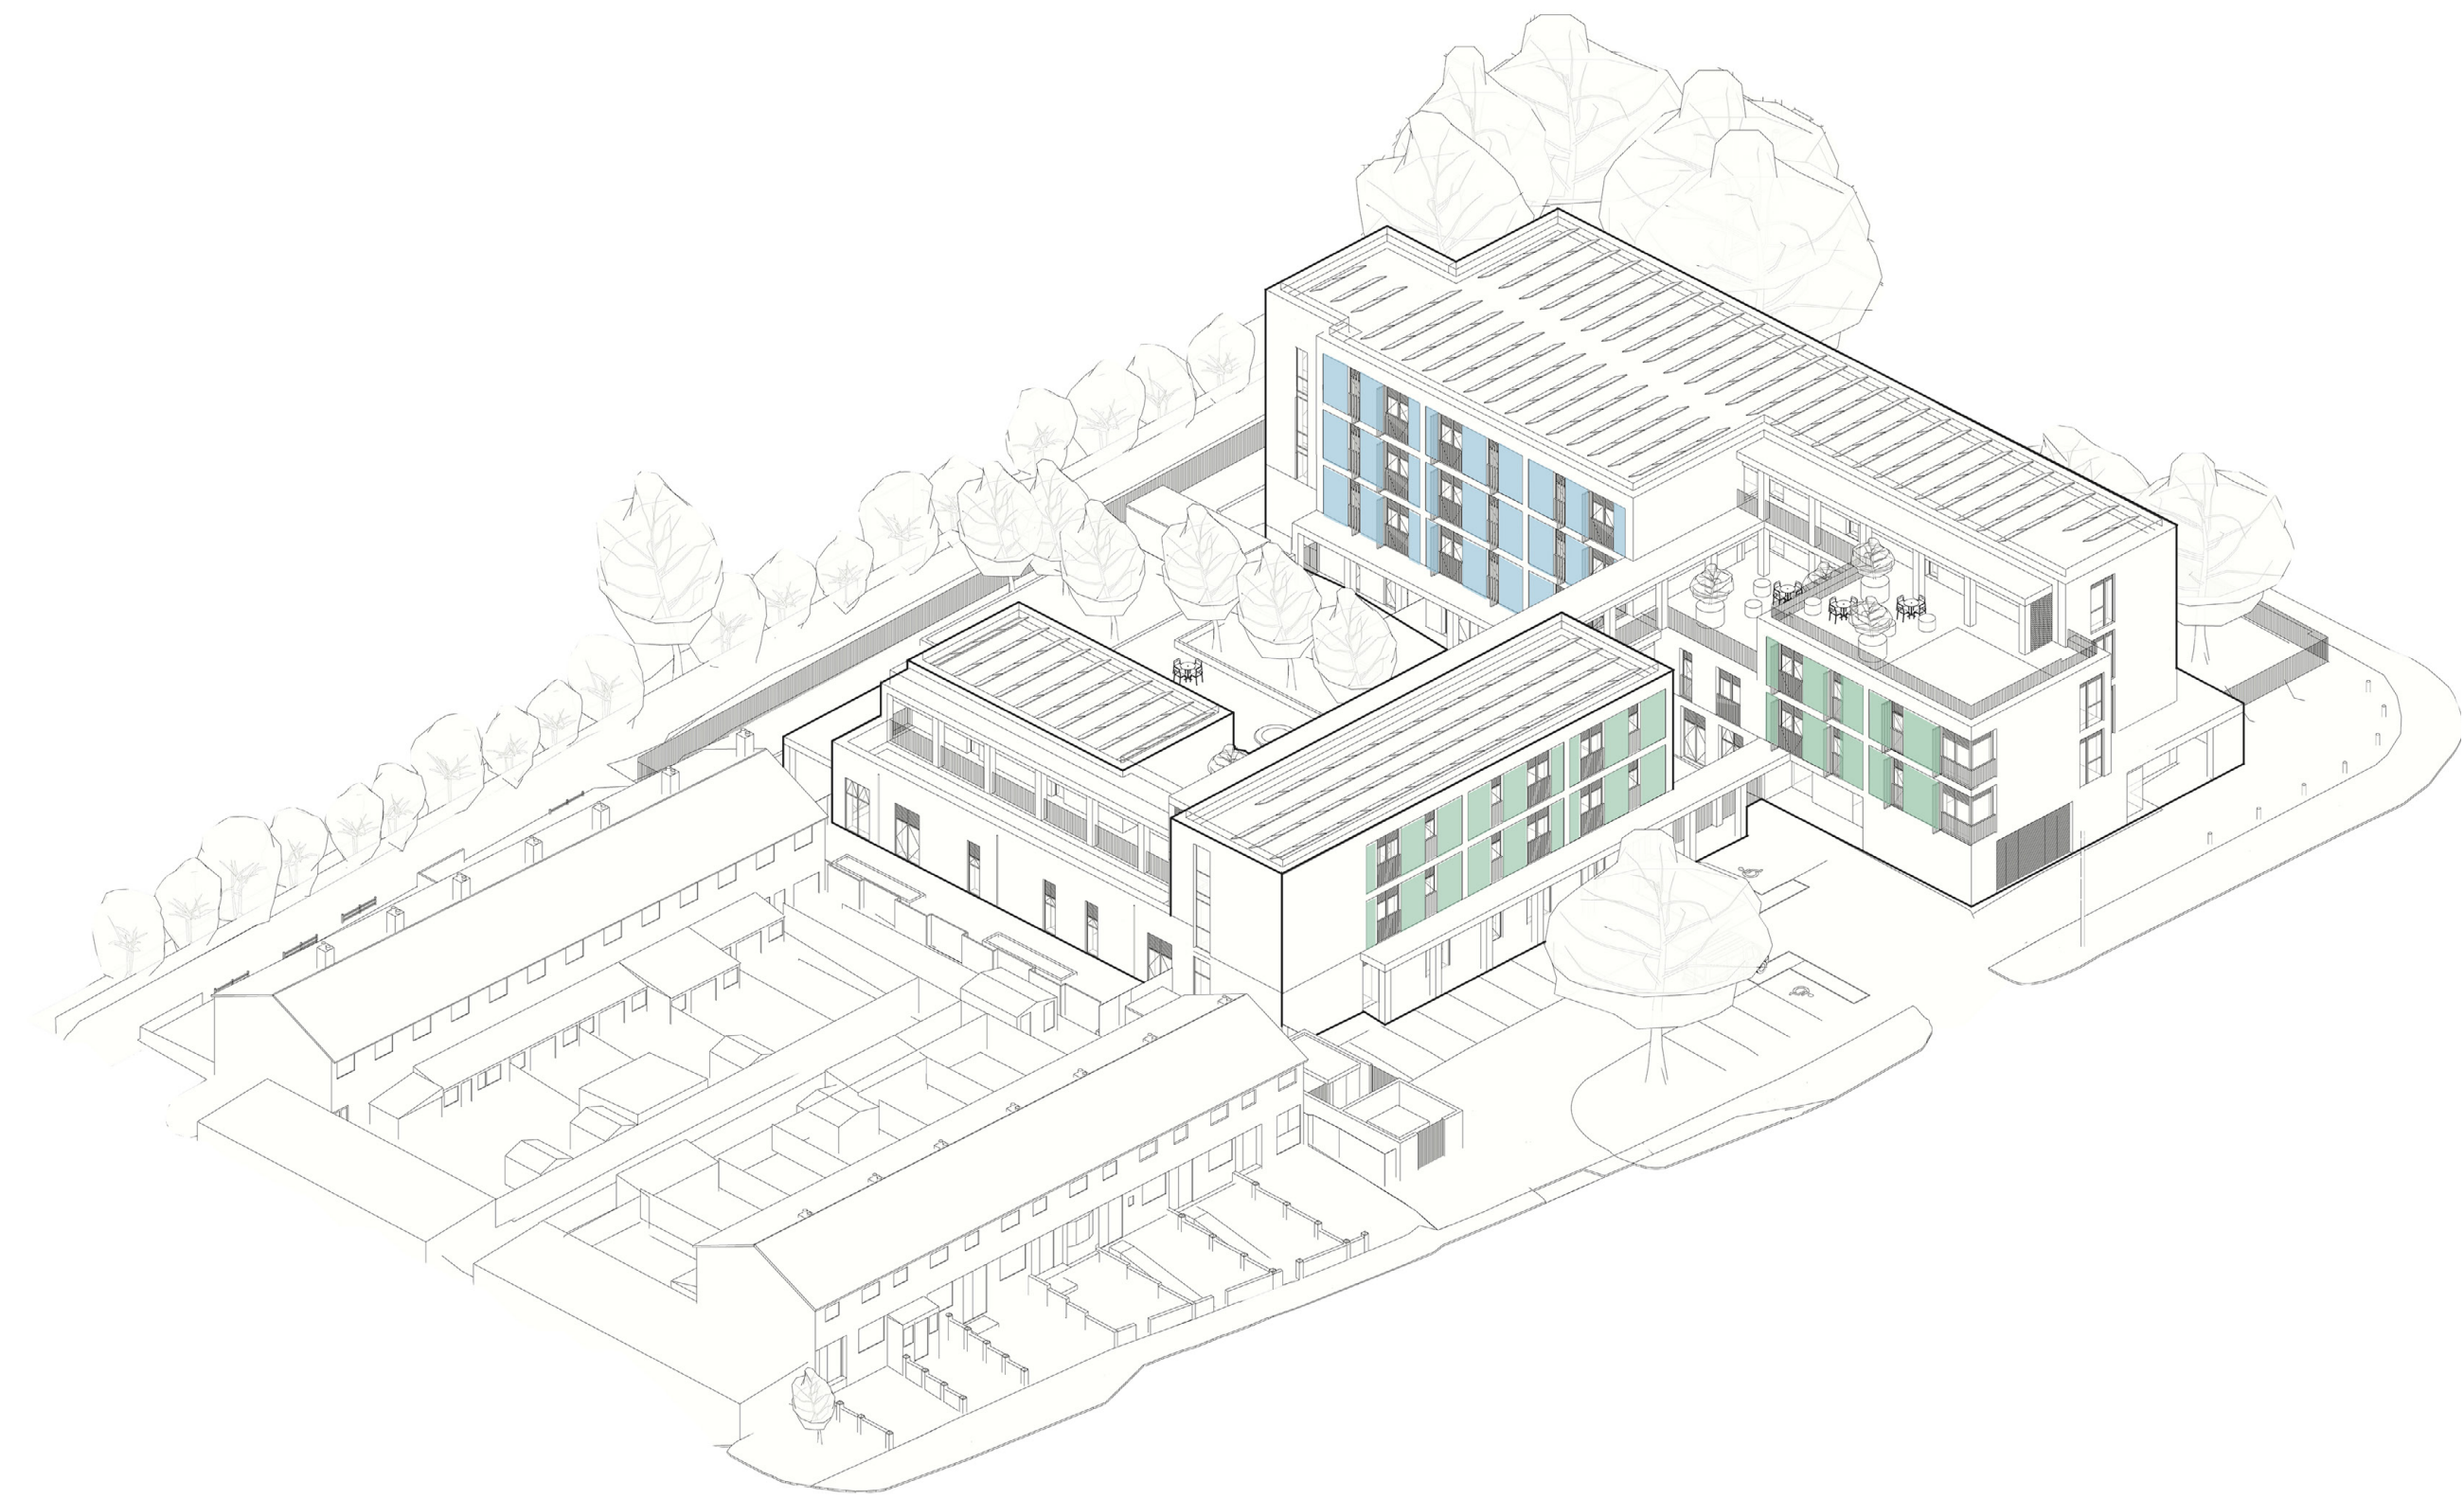


Axonometric - View of development facing north-east

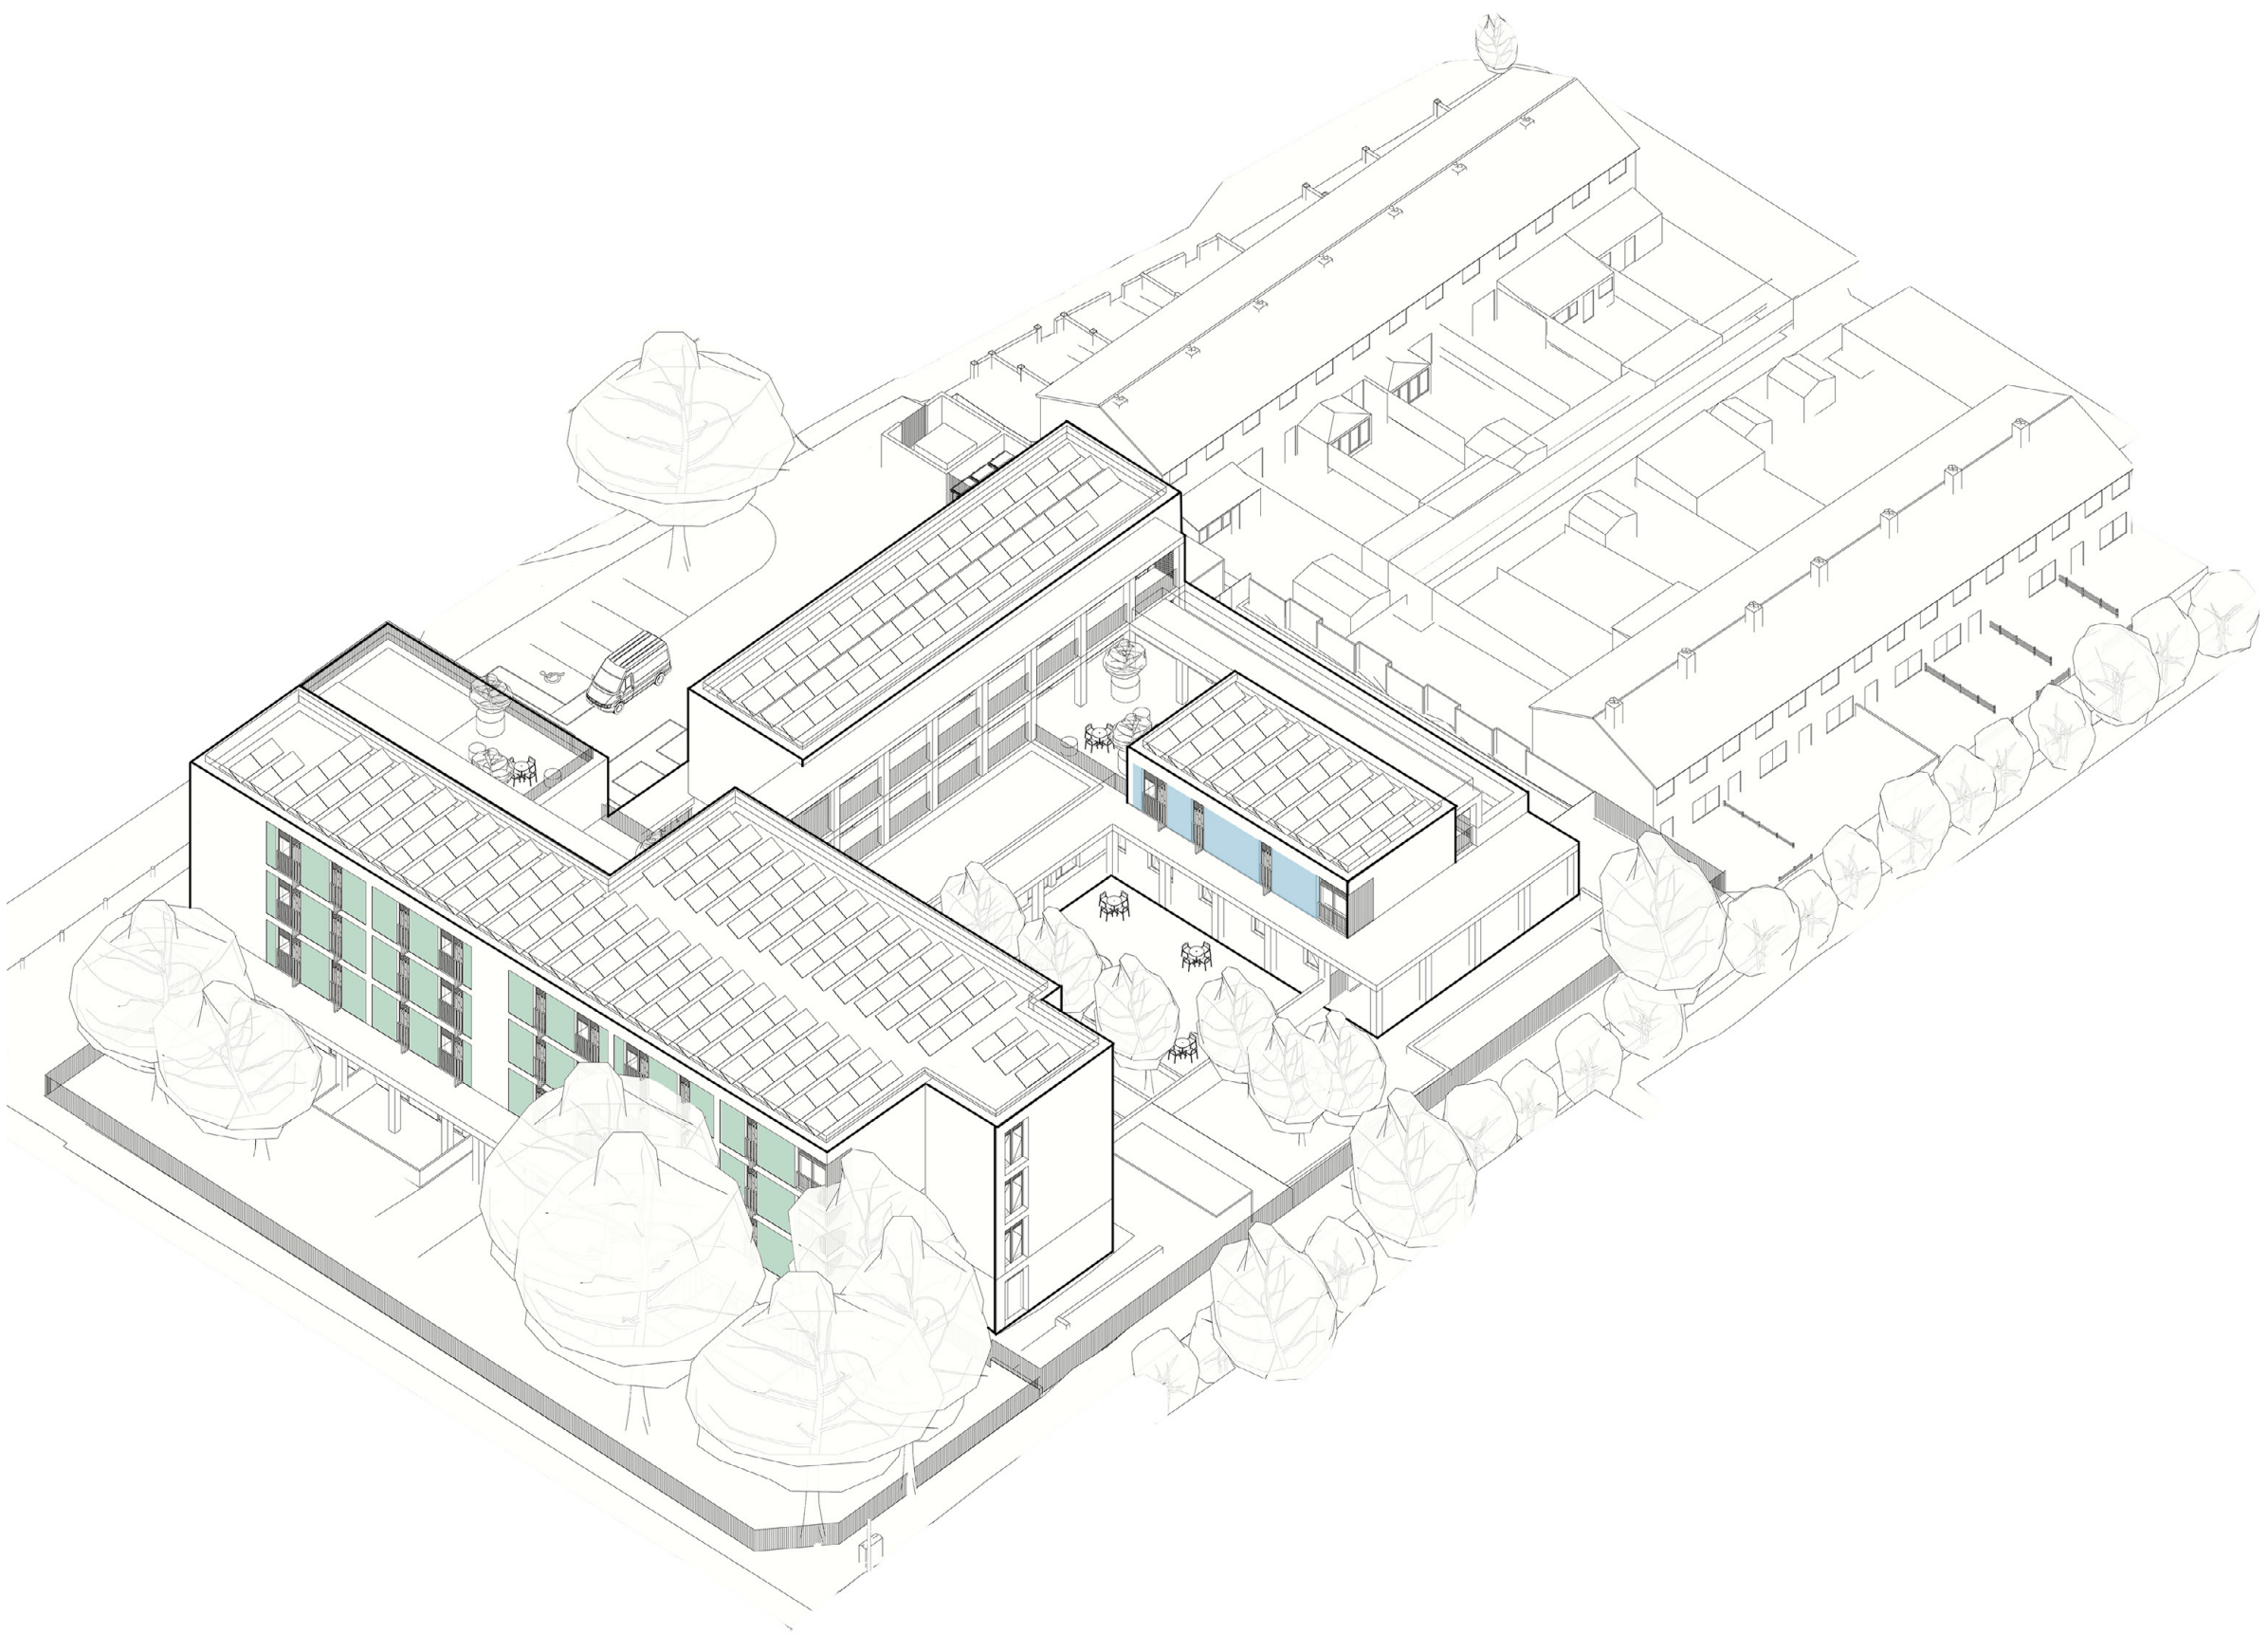

Axonometric - View of development facing south-west



Scalloped tiles - Hexham Road, Reading (Google Maps)

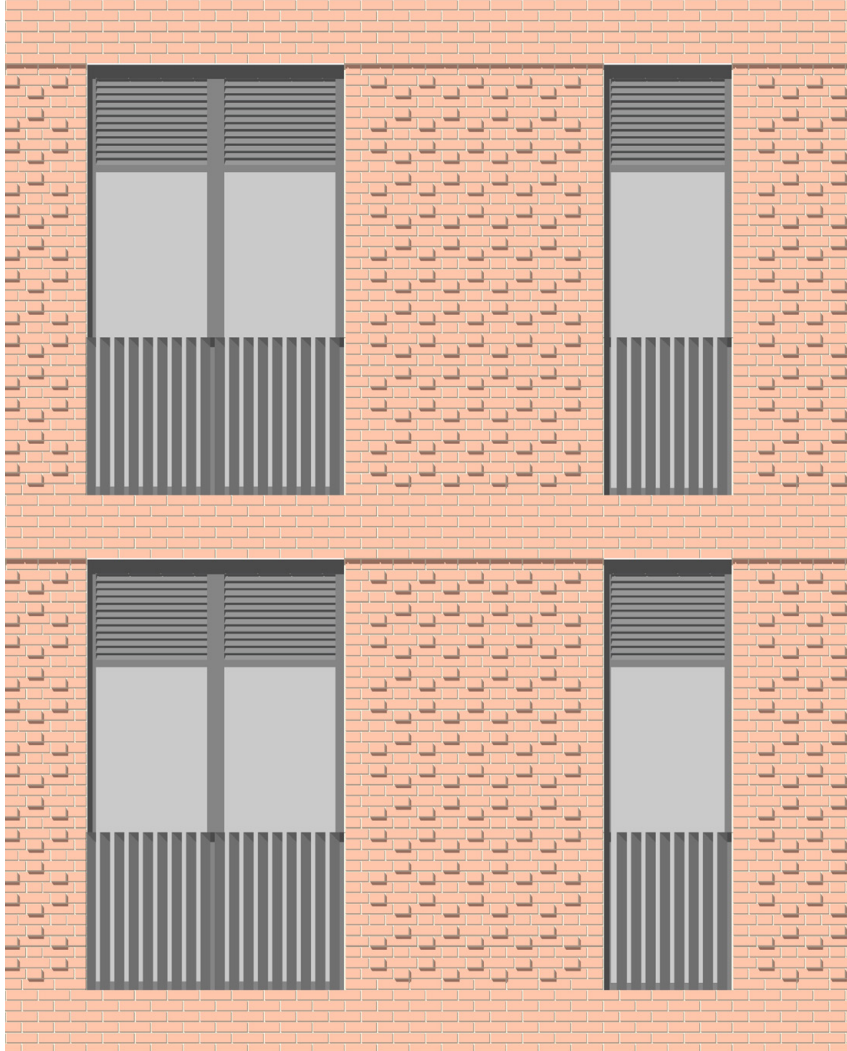


Scalloped brickwork pattern on Hexham Road facade



Moor's Nook - Coffey Architects - example of red multi-brick projecting Flemish bond at high level, silver grey brick Flemish bond at low level



Apartment Building, Agnes-Hundoeegger-Weg, SMAQ - example of projecting headers

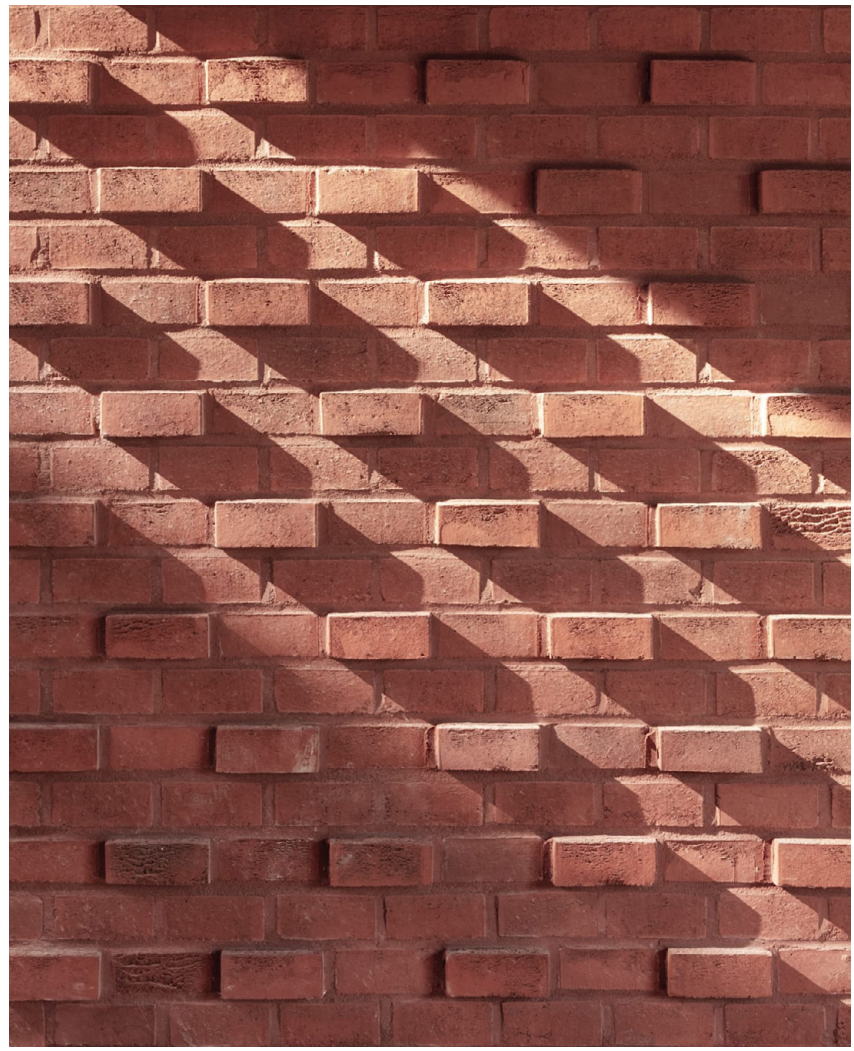

PLANNING

E05076-HCC-ZZ-ZZ-DR-A-1850 P1
February 2023