
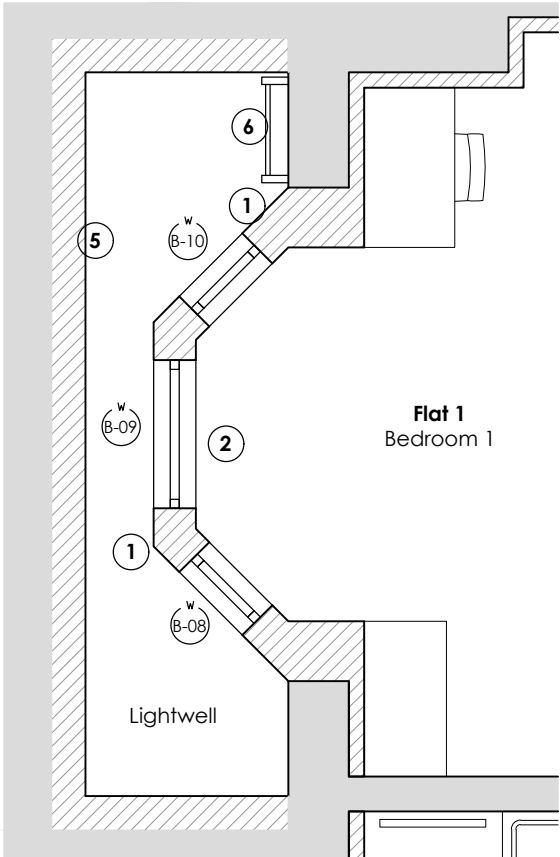


Rev.	Date	Note	Author	Checked
A	26/04/23	Revised following RBC comments	IG	CTW


PROPOSED BASEMENT FLAT 1
PROPOSED NEW BAY WINDOW W-B-08, 09 & 10 AND PROPOSED NEW LIGHTWELL

MATERIAL KEY


- 1
- Proposed new masonry cavity wall finished with stone coloured facing brickwork
- 2
- Proposed new side hung traditional timber casement windows, colour: off white
- 3
- Brick-on-edge detail to head and window sill
- 4
- Code 5 lead flashing kerb detail lapped with tanking system
- 5
- Reinforced concrete blockwork retaining wall faced with white glazed brickwork
- 6
- PPC steel vertical ladder

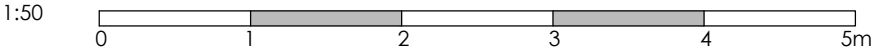

PLAN 1/50

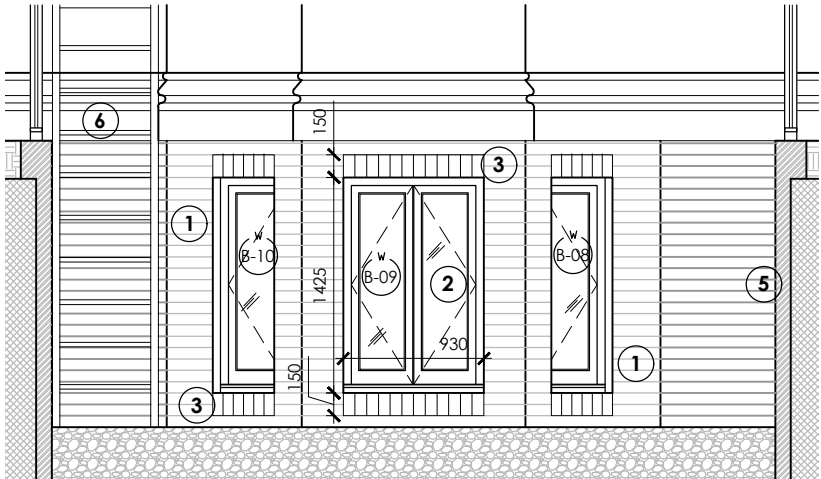

EXTERNAL ELEVATION 1/50

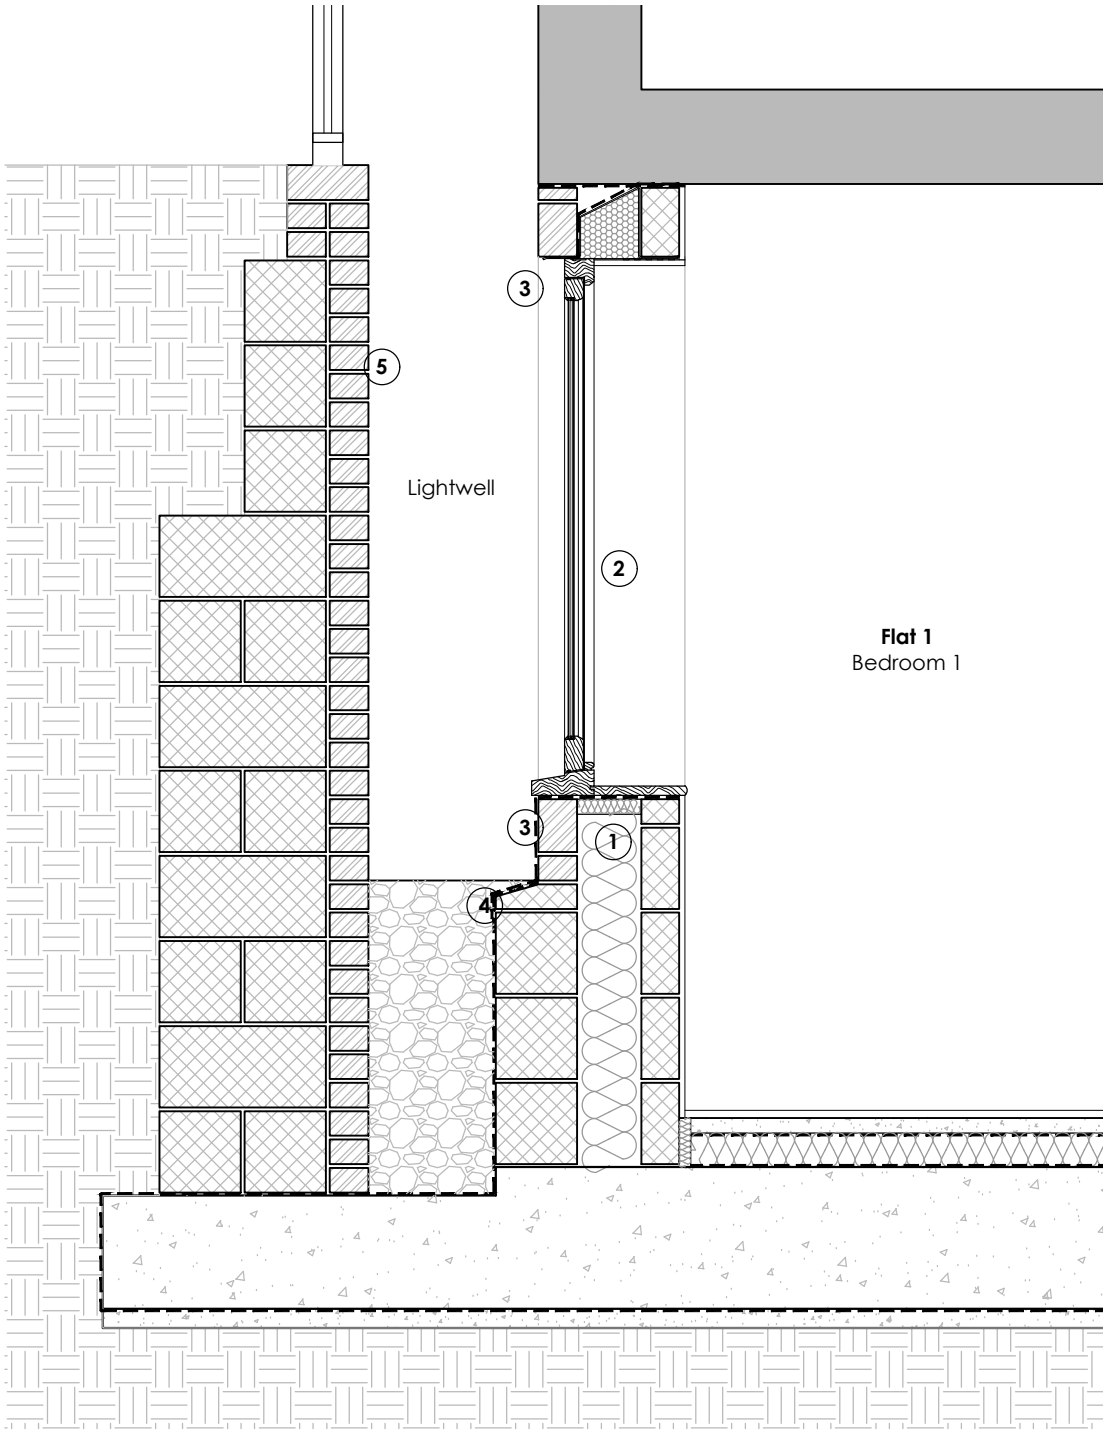

DETAIL SECTION 1/20

Project	Refurbishment & Alterations Carlisle House Reading RG1 7NG					Drawing	Proposed Flat 1 Bay Window & Lightwell Details				
						Job-Dwg Number	18009-PL-47			Rev.	A
Client	Turner Property Ltd					WESTON + CO ARCHITECTS Watlington House 44 Watlington Street Reading, RG1 4RJ T. 0118 375 0252 www.weston-co.com					
Status	Planning										
Scale	1/20 & 1/50		Sheet Size A3								
Author	IG	Checked	CTW	Date	17/04/2023						