


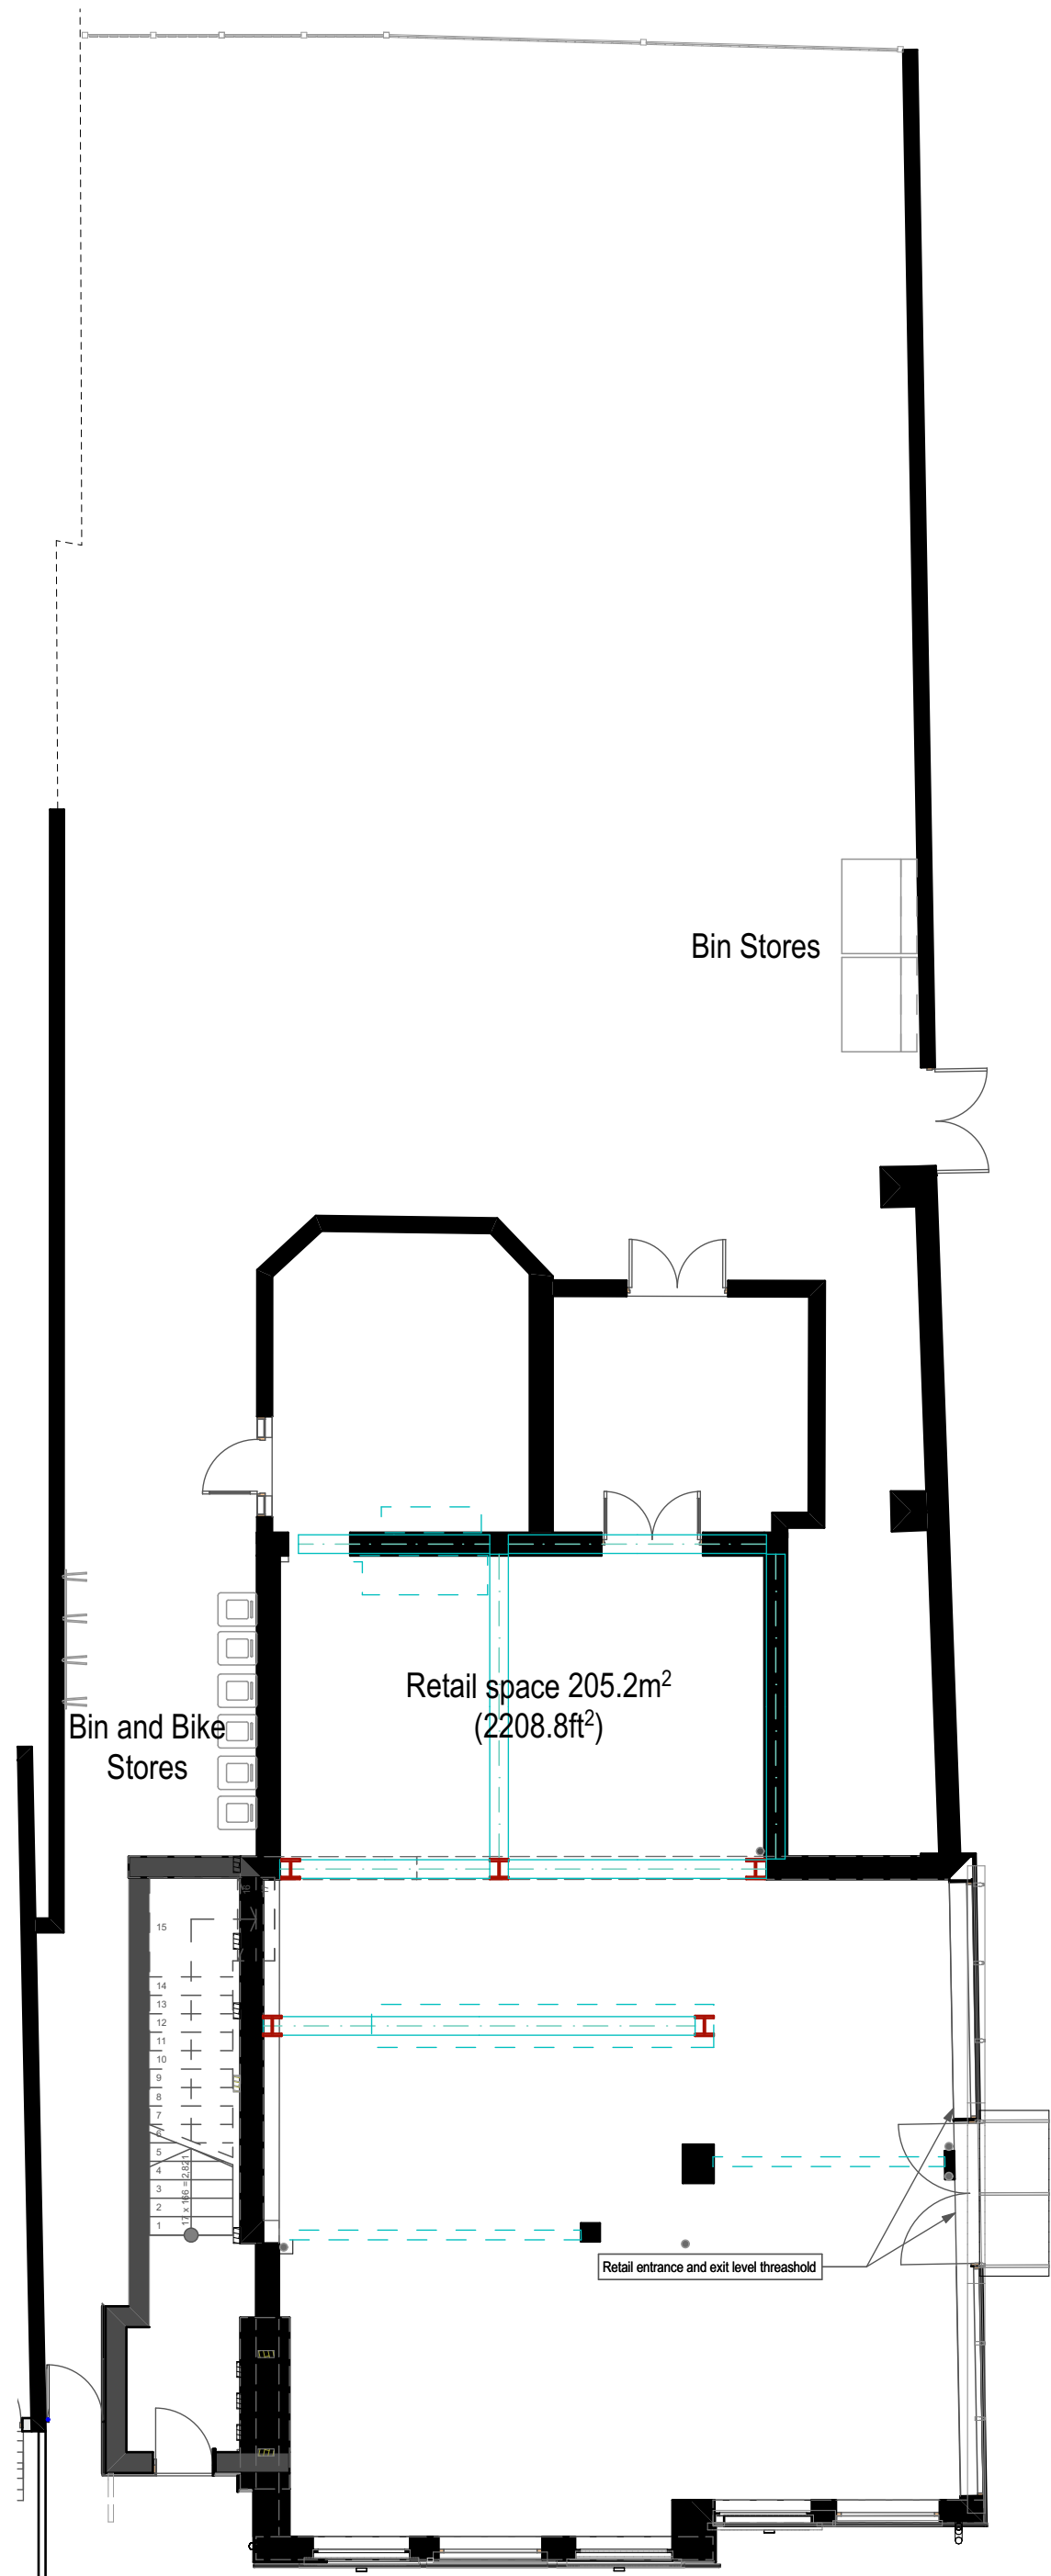


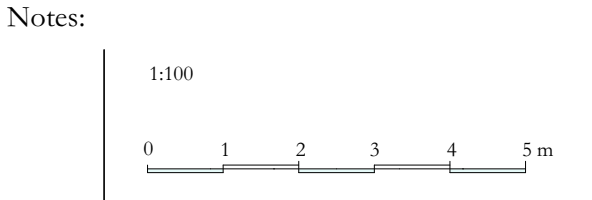


Existing Ground Floor 1:100
70-72 Whitley Street Reading

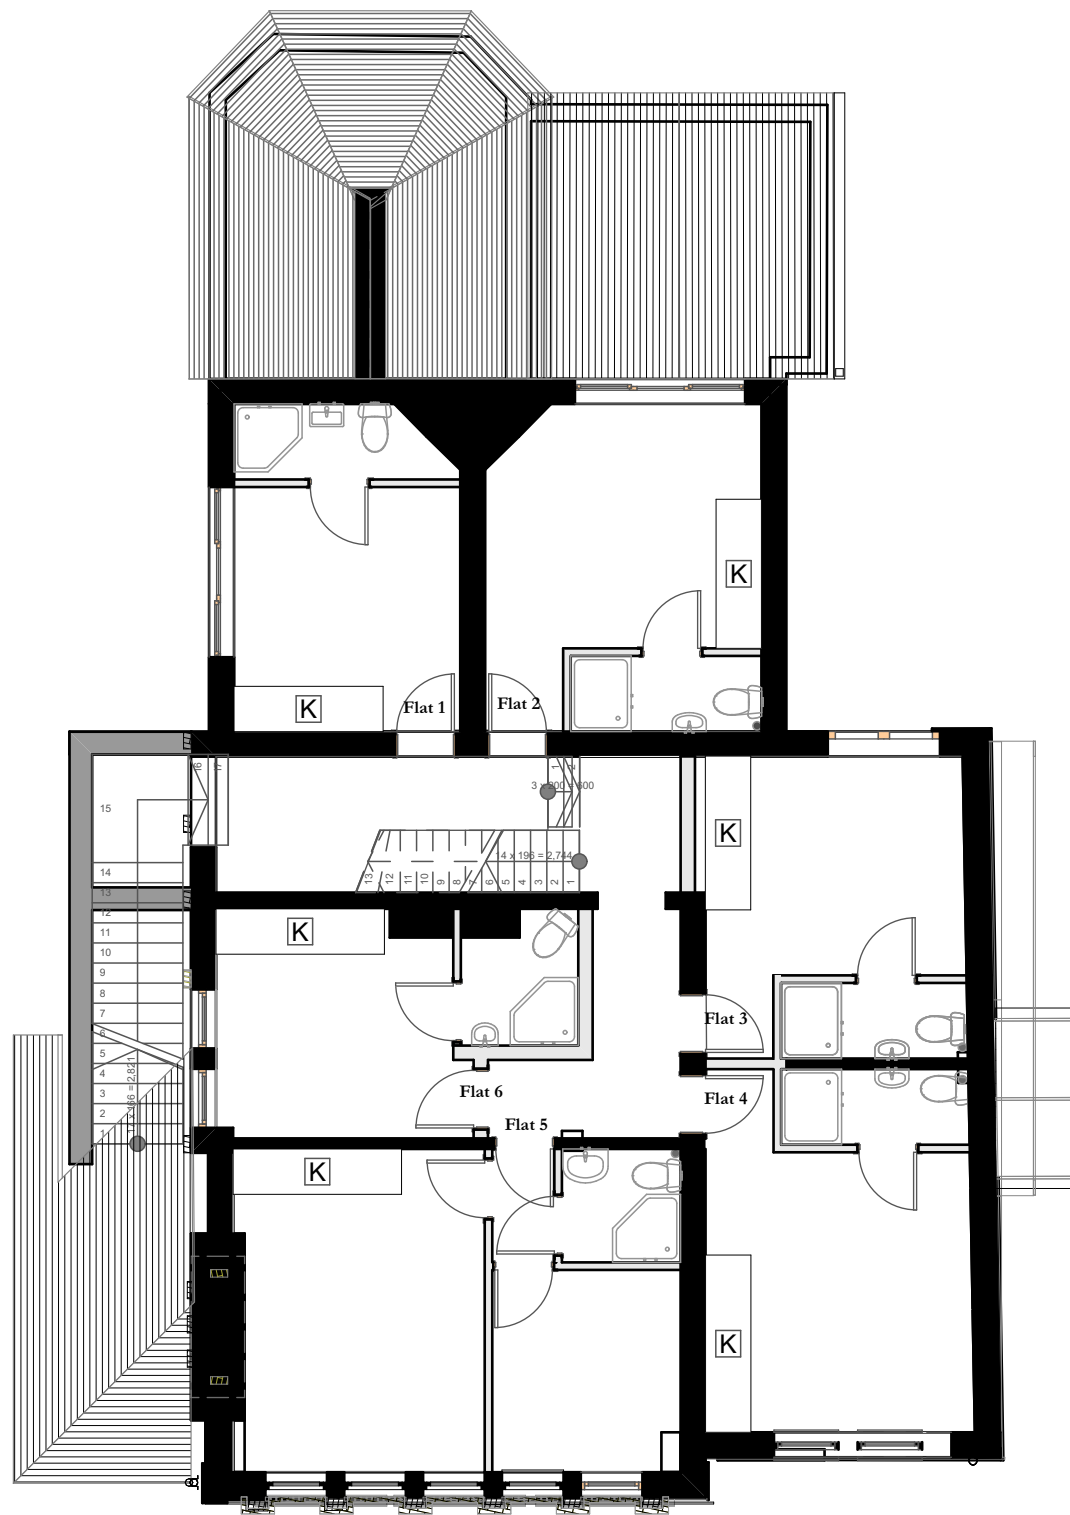

Existing First Floor 1:100
70-72 Whitley Street Reading

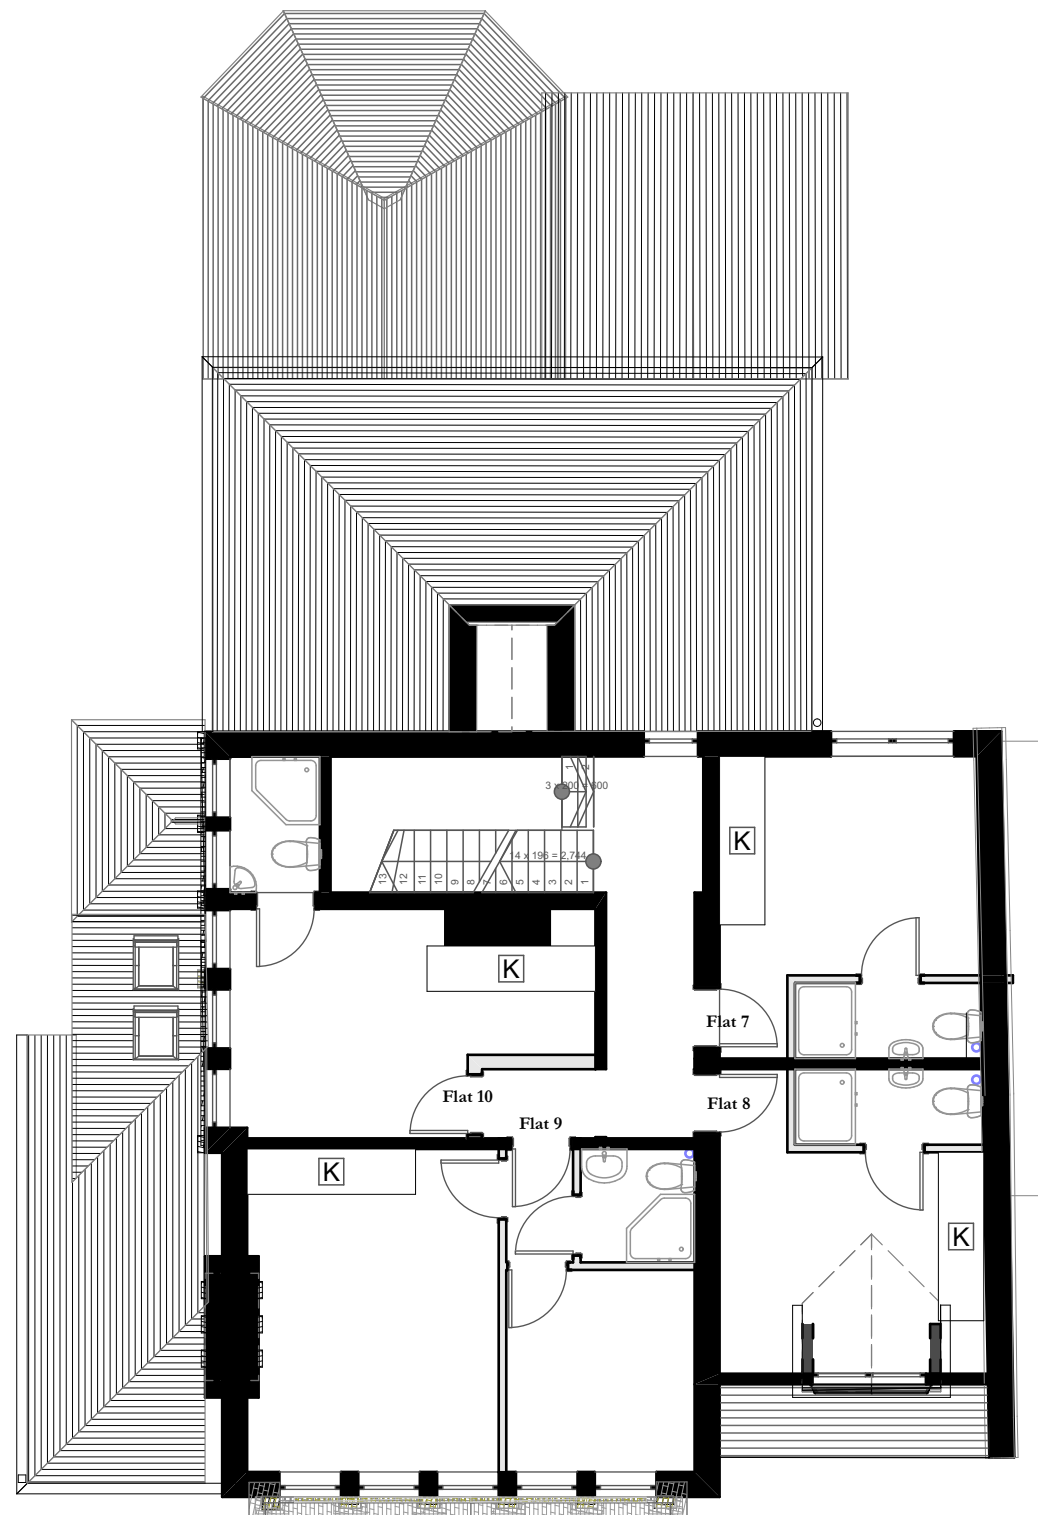

Existing Second Floor 1:100
70-72 Whitley Street Reading

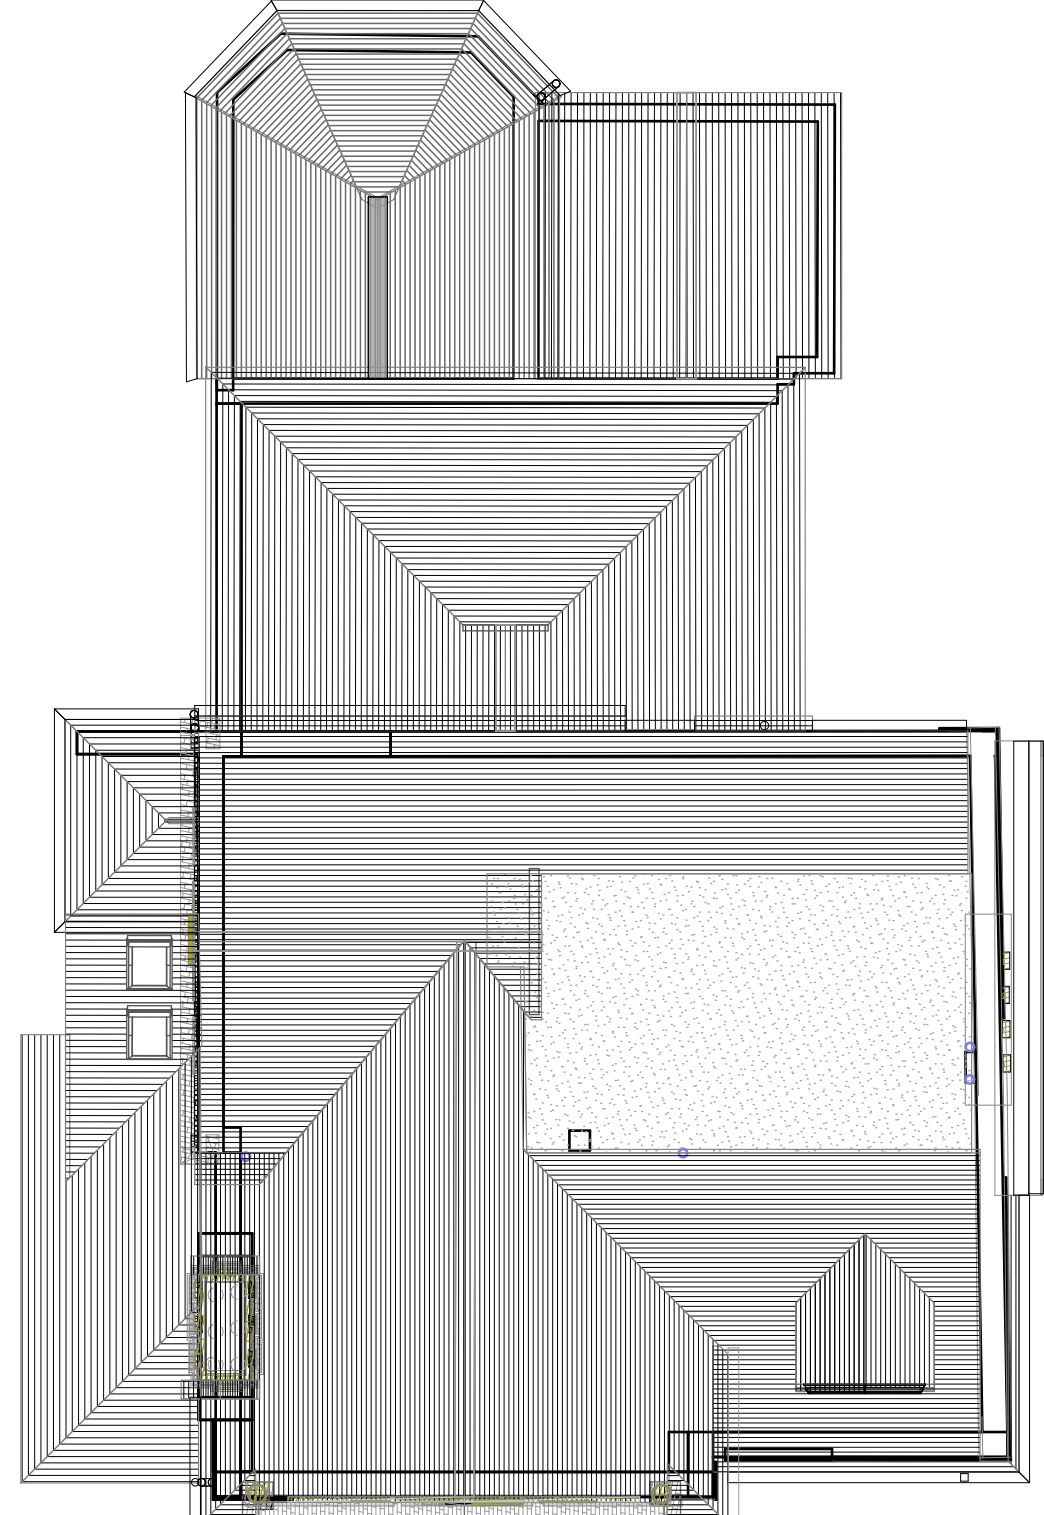

Existing Roof 1:100
70-72 Whitley Street Reading

Rev Description By Date

THE KEEN PARTNERSHIP

The Courtyard
Edinburgh Road
Reading RG30 2UA
Tel: 0118 9510 855
Fax: 0118 9510 866
Email: chriskkeen@keenpartnership.co.uk
www.keenpartnership.co.uk

Client:
Atlantis Holdings Ltd

Job Title:
70-72 Whitley Street
Reading
Berks
RG2 0EG

Drawing Title:
Agreed Residential Layout

Status:
Planning C/Copy

Date Drawn: **29-01-2014** Drawn By: **DM** Scale: **1:100@A1**

Job No: **8458** Drg No: **PL-11** Rev: