
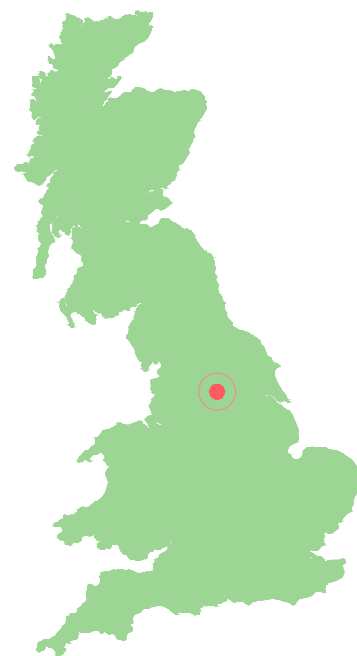


Disclaimer:

Drawing must not be reissued, loaned or copied without the written consent of BeforeBricks. All errors, omissions, discrepancies should be reported to BeforeBricks immediately. All dimensions to be checked before site fabrication by the contractor, his sub-contractor or supplier. Any deviation from the drawing to be reported to BeforeBricks immediately. This drawing is not intended for purposes of construction. Do not scale off drawings.

Notes:

- 1 Site Location Plan
- 2 Existing Block Plan

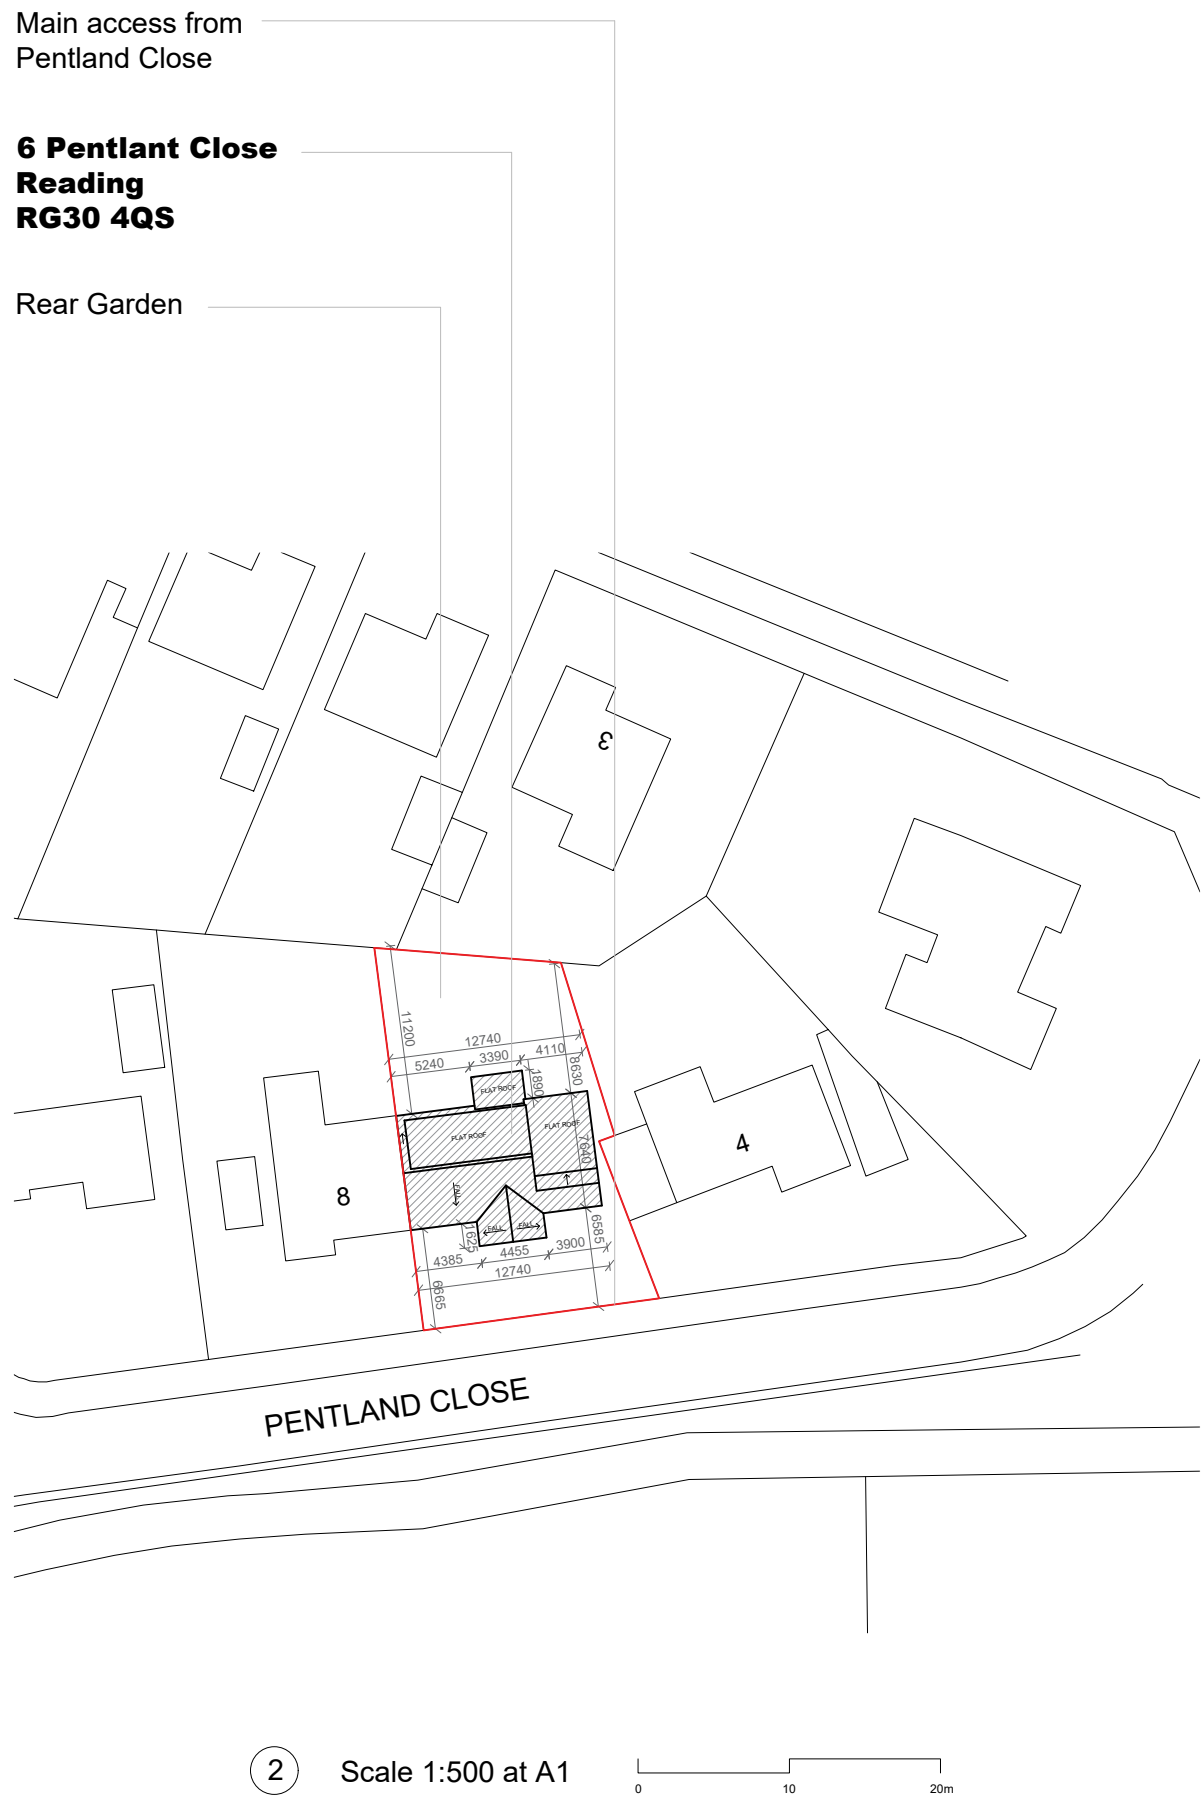

BeforeBricks

0800 072 3695

team@beforebricks.com

<https://www.beforebricks.com/>

3rd Floor, 86-90 Paul St.
London EC2A 4NE

Client: Takwana Chenyika

Site: 6 Pentland Close,
Reading, RG30 4QS

Project description:
Change of Use from Residential to
Class C2 (Residential Care Home).

Title: Site Location Plan and
Existing Block Plan

Drawing Status: **PERMITTED
DEVELOPMENT**

Date: 09/02/2023 Drawn by: TR
Scale: 1:100 at A1 Checked by:



Northpoint for drawings No/s 1,2:



Drawing No/s: 1,2