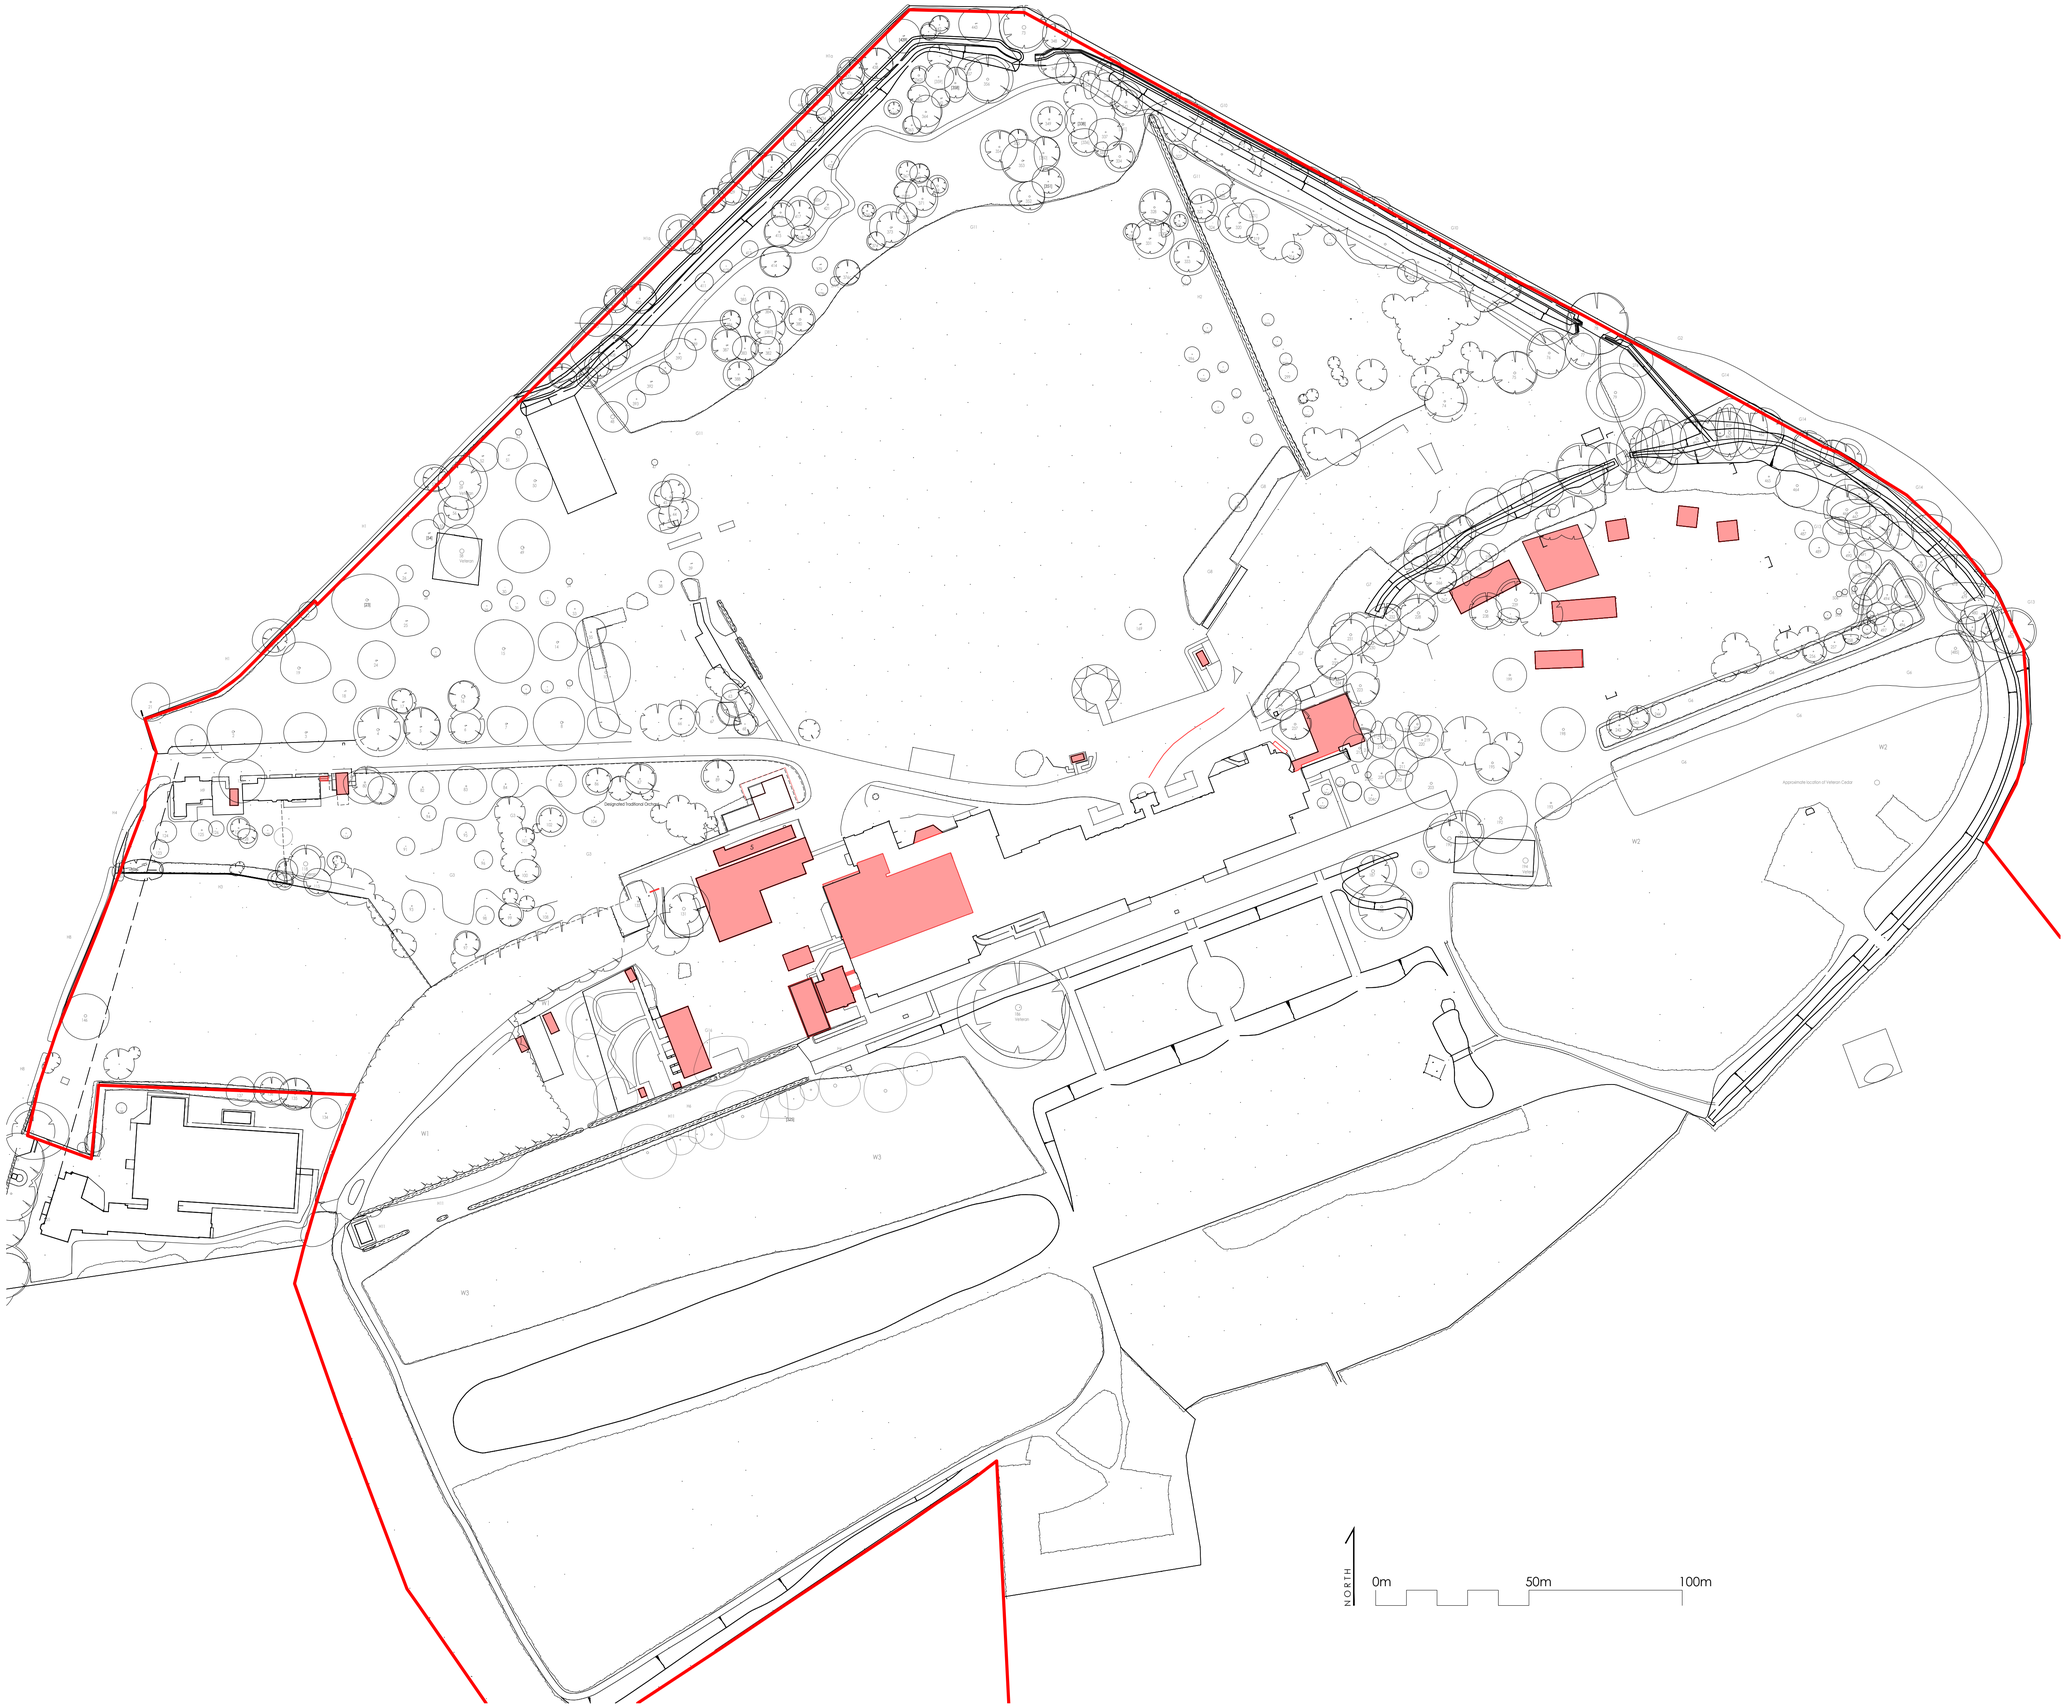

NOTES:

DIMENSIONS ARE NOT TO BE SCALED FROM THIS DRAWING

ALL DIMENSIONS ARE TO BE CHECKED AGAINST ACTUAL SITE DIMENSIONS BEFORE ANY WORK IS FABRICATED

COPYRIGHT RESERVED

THIS DRAWING IS THE PROPERTY OF BHP HARWOOD ARCHITECTS AND MAY NOT BE COPIED, REPRODUCED LENT OR DISCLOSED WITHOUT THEIR EXPRESS PERMISSION IN WRITING.

REVISIONS

Rev.	Date	Description
A	08.12.21	Updated
B	08.12.21	Updated
C	11.03.22	Updated
D	21.12.22	updated
E	04.01.23	updated
F	22.05.23	updated
G	30.05.23	updated
H	02.06.23	Updated
J	06.06.23	Updated
K	15.06.23	Key notes removed

NOTES:

buildings (or part of)to be demolished

Client :

BEECHCROFT DEVELOPMENTS LTD

Job :

CAVERSHAM PARK

Drawing Title:

Site Wide Demolition Plan

Scale:

1:1000 @ A1

Date:	Drawn By	Checked
Dec 21	RN	***

Drawing No:	Revision:
3251.P.105	K

PLANNING

The White Barn, Manor Farm, Manor Road
Wantage, Oxfordshire, OX12 8NE
T: 01235 765322 F: 01235 765373

The Mansion House, Hartham Park, Corsham, Wiltshire, SN13 0RP
T: 01249 700489 F: 01249 470077

info@bhpharwood.co.uk - www.bhpharwood.co.uk

BHP HARWOOD
ARCHITECTS