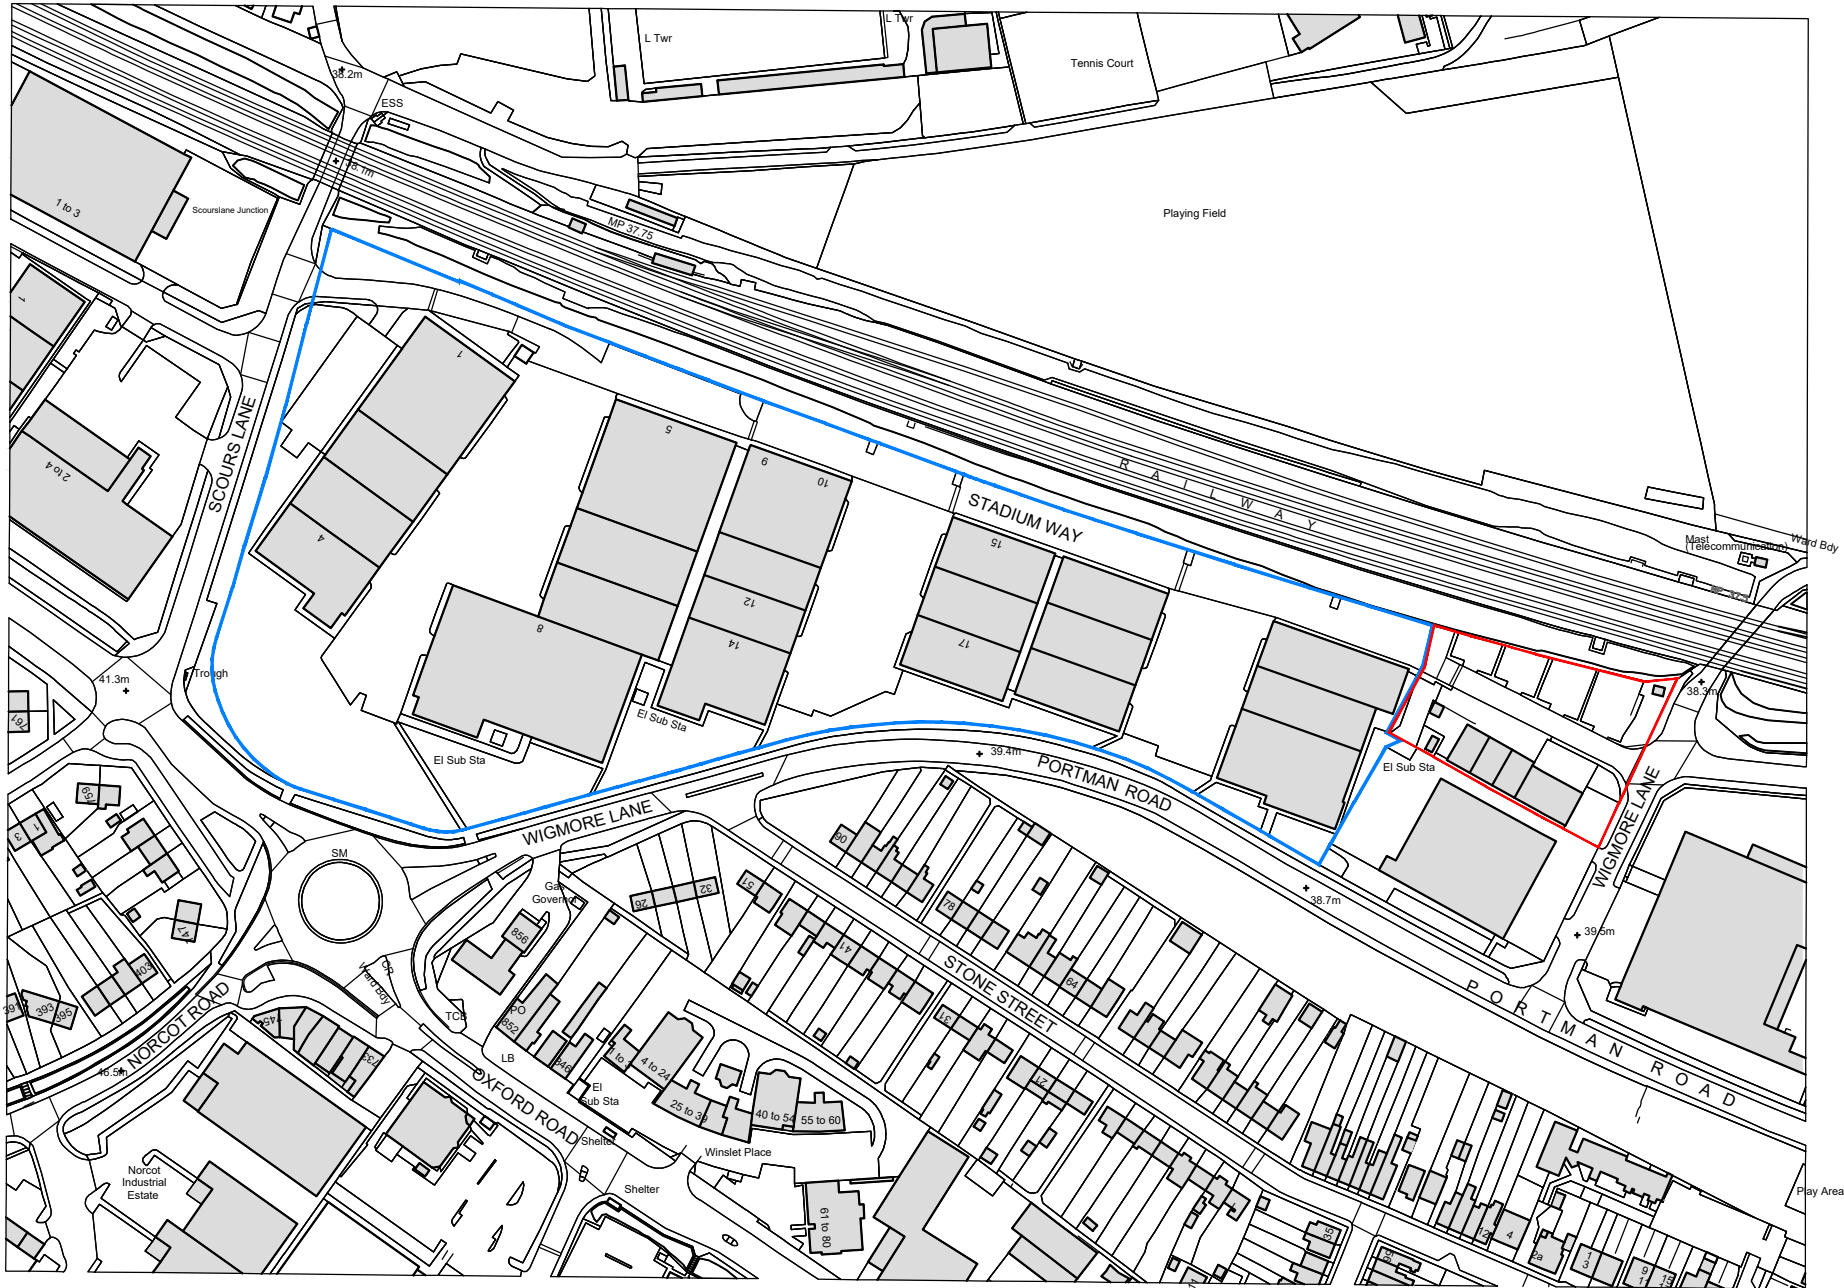


B. 22.09.18 Boundary updated.
A. 17.07.18 Boundary updated.
REV.

PROJECT
Stadium Way Industrial Estate,
Stadium Way
Reading

DRAWING
Site Location Plan

SCALE	PAPER SIZE	DATE	DRAWN BY
1:2500	A3	18.06.18	
DRAWING N°		REVISION	
182.01.01		B	

CAD REF. 182.01.01 B site location plan.dwg

