


®


468100

468200

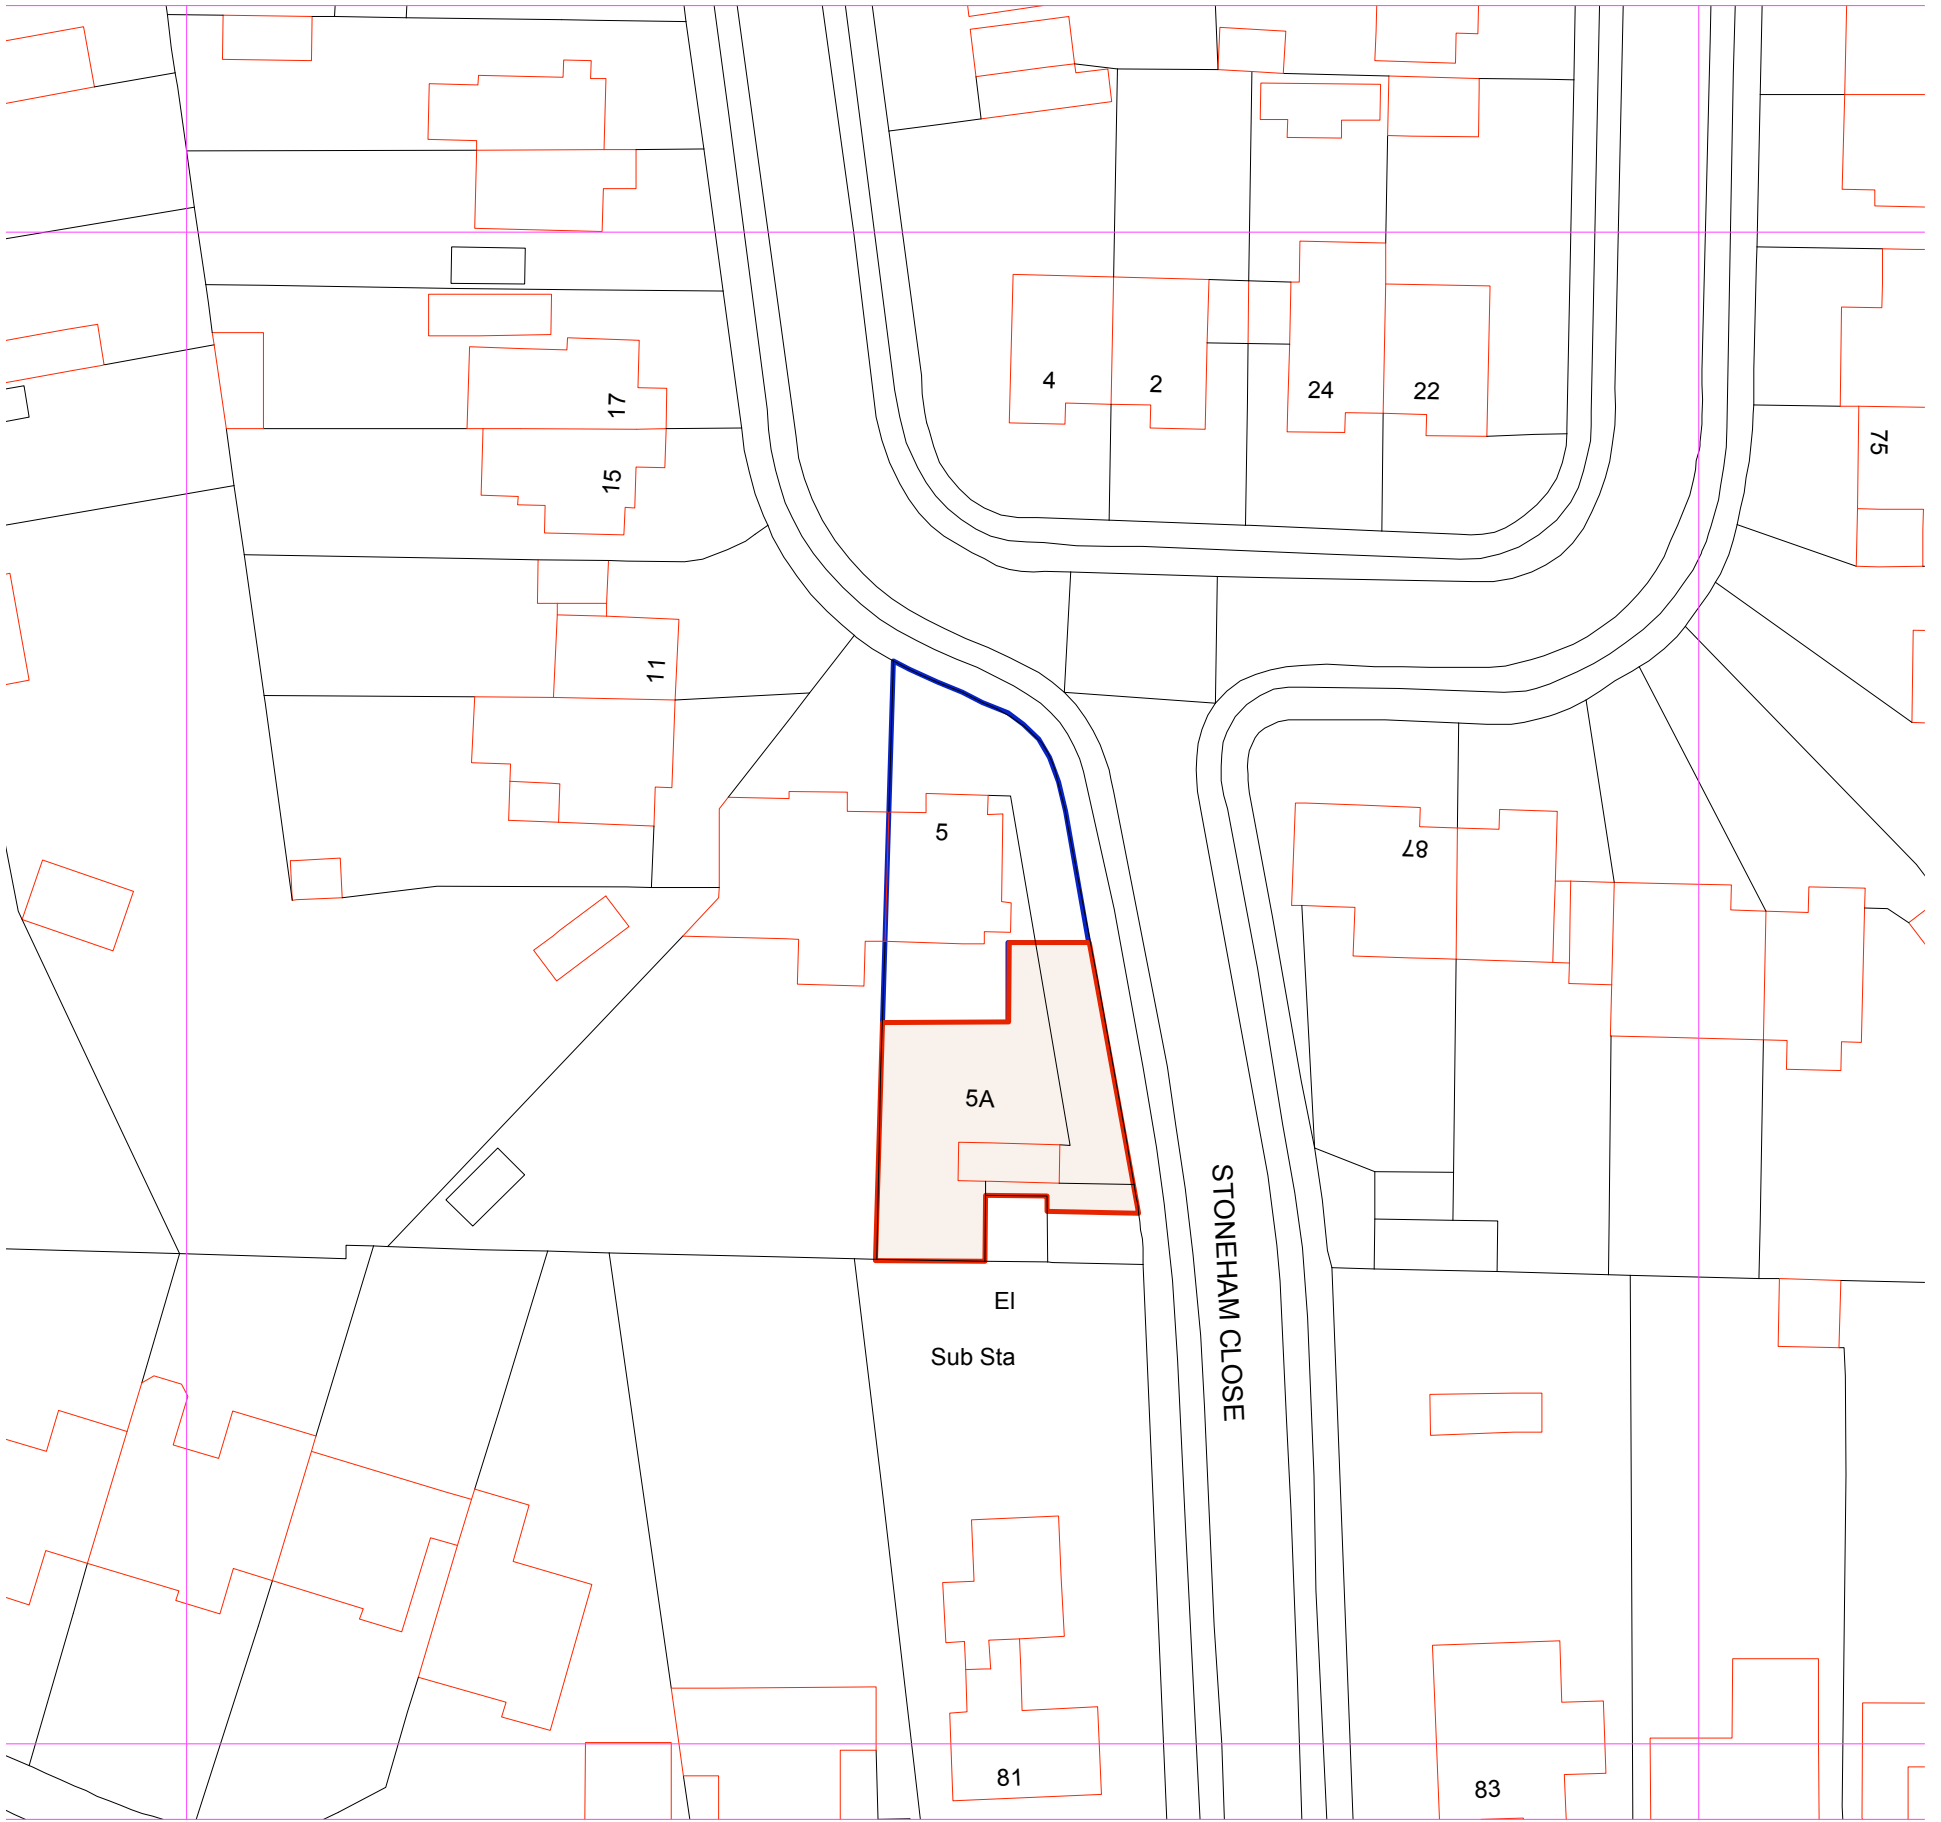

468100

468200

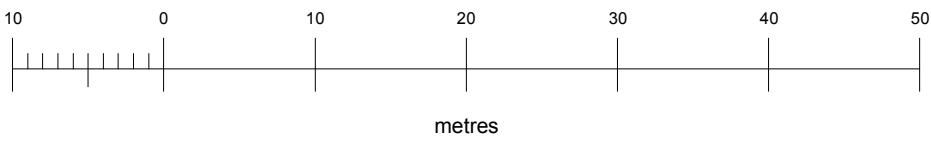

5A STONEHAM CLOSE READING RG30 4HB

SITE LOCATION 1:1250 @ A3

3336.1250.07

FDF ARCHITECTURE LLP JUNE 2022