



17

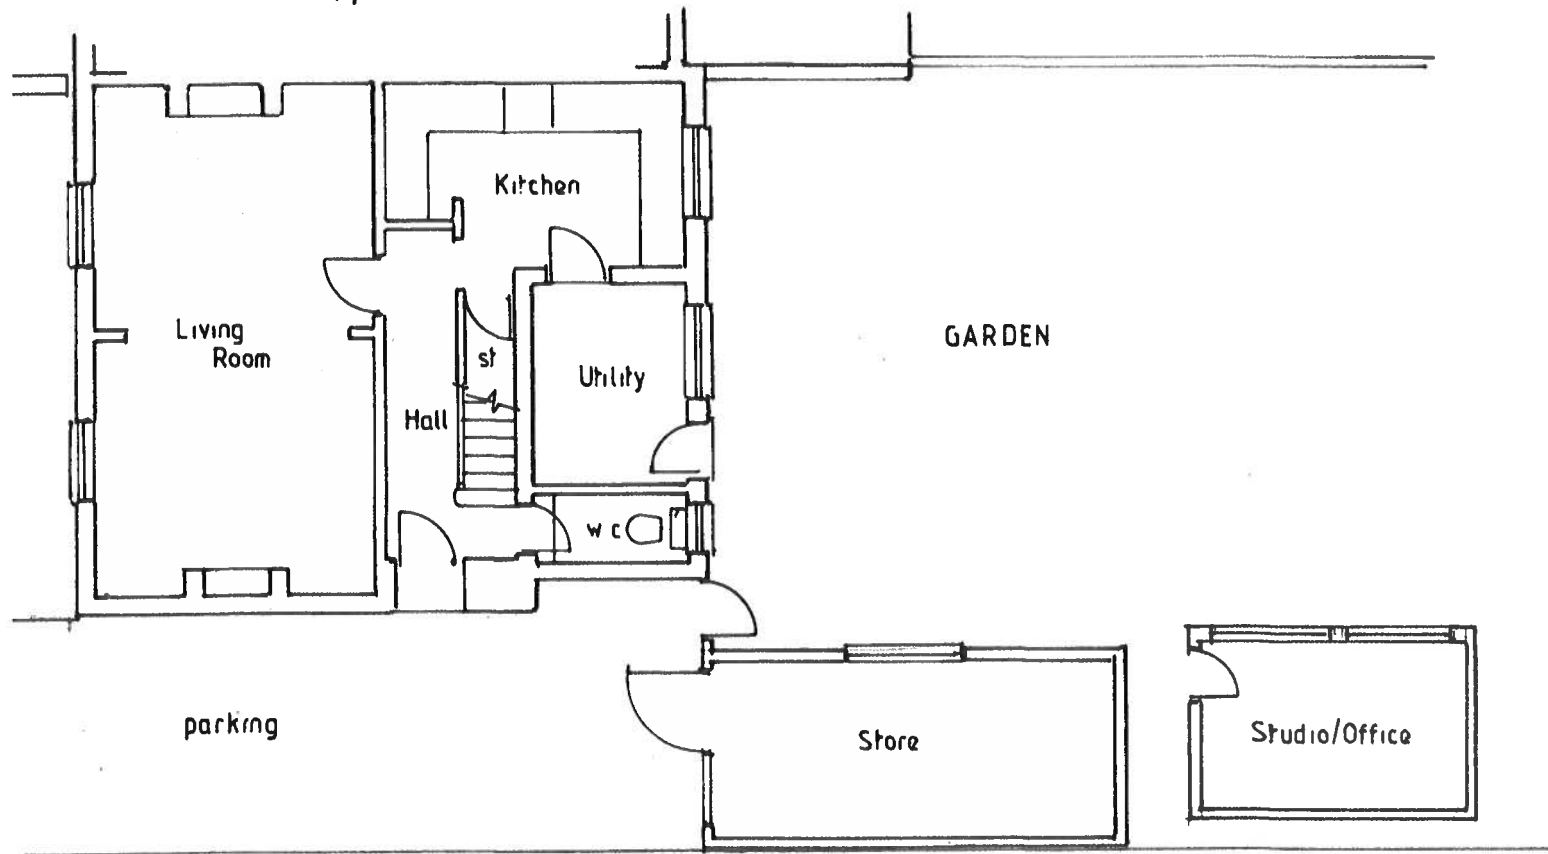

Ground Floor

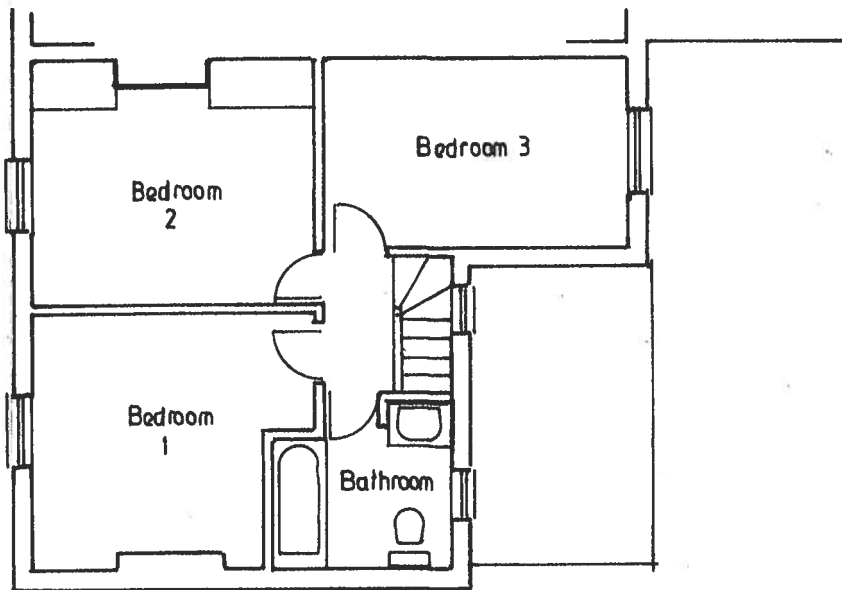

First Floor



Extension to 19 New Road,
Reading RG1 5JD.
for L. Caray & M. Dunne

Plans
Existing

1:100

July 2023

Matt Andrews
Architect
24 Northcourt Avenue
Reading RG2 7HA
Berkshire

NR 5