


RG30 2BB - Location Plan

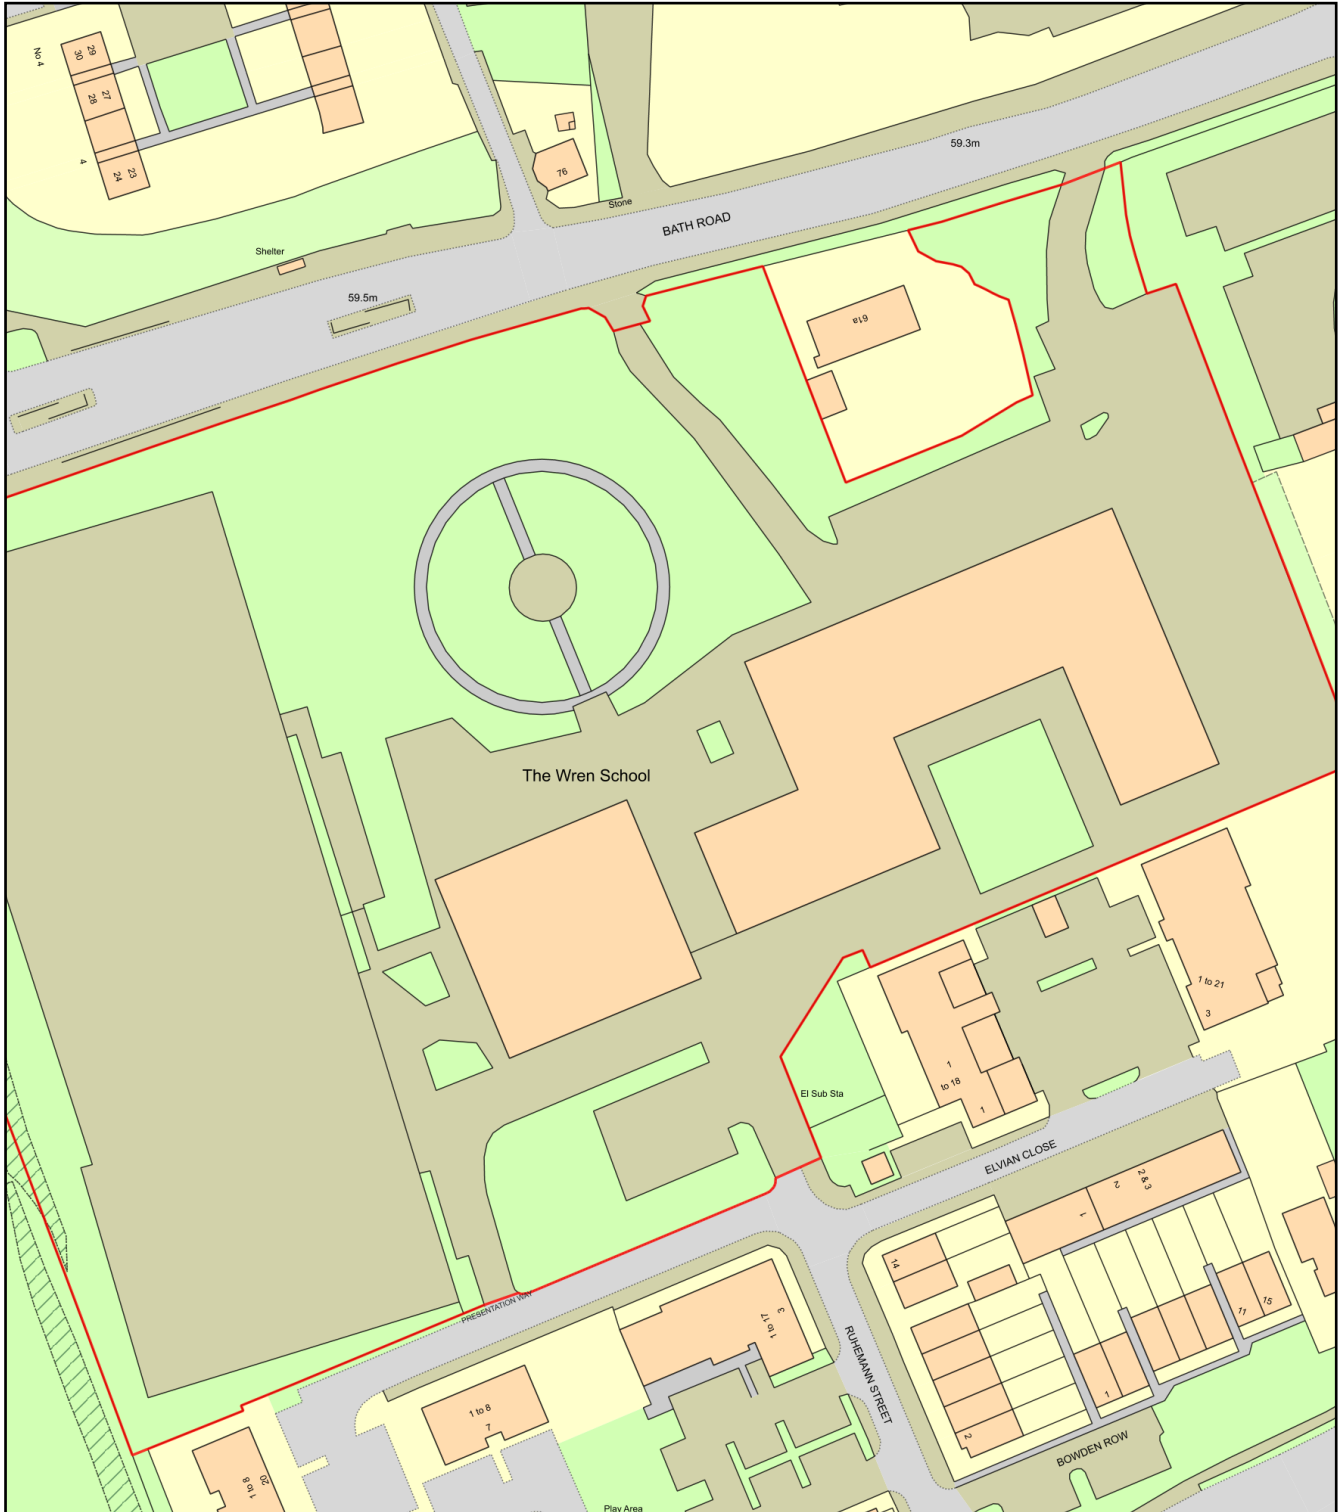

0 50
Metres



Plan Produced for: Lorraine Y - The Wren School

Date Produced: 25 Jul 2023

Plan Reference Number: TQRQM23206110603721

Scale: 1:1250 @ A4