



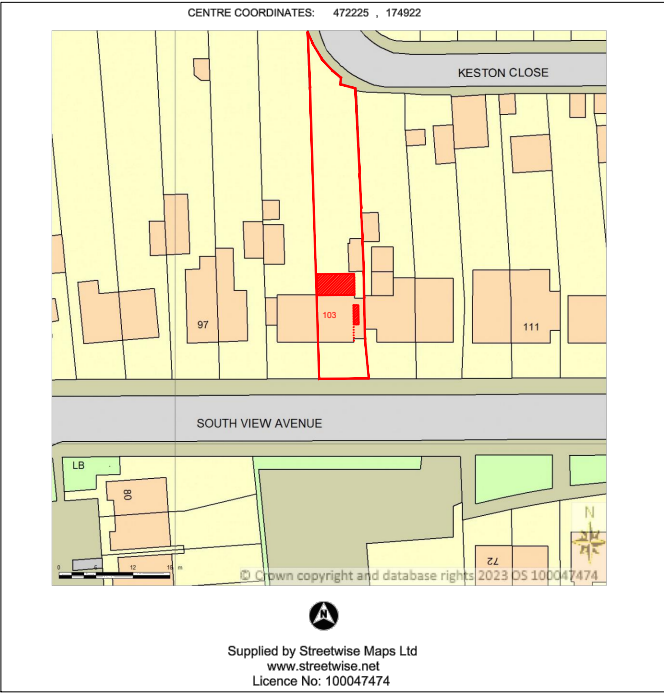

LOCATION AND BLOCK PLAN

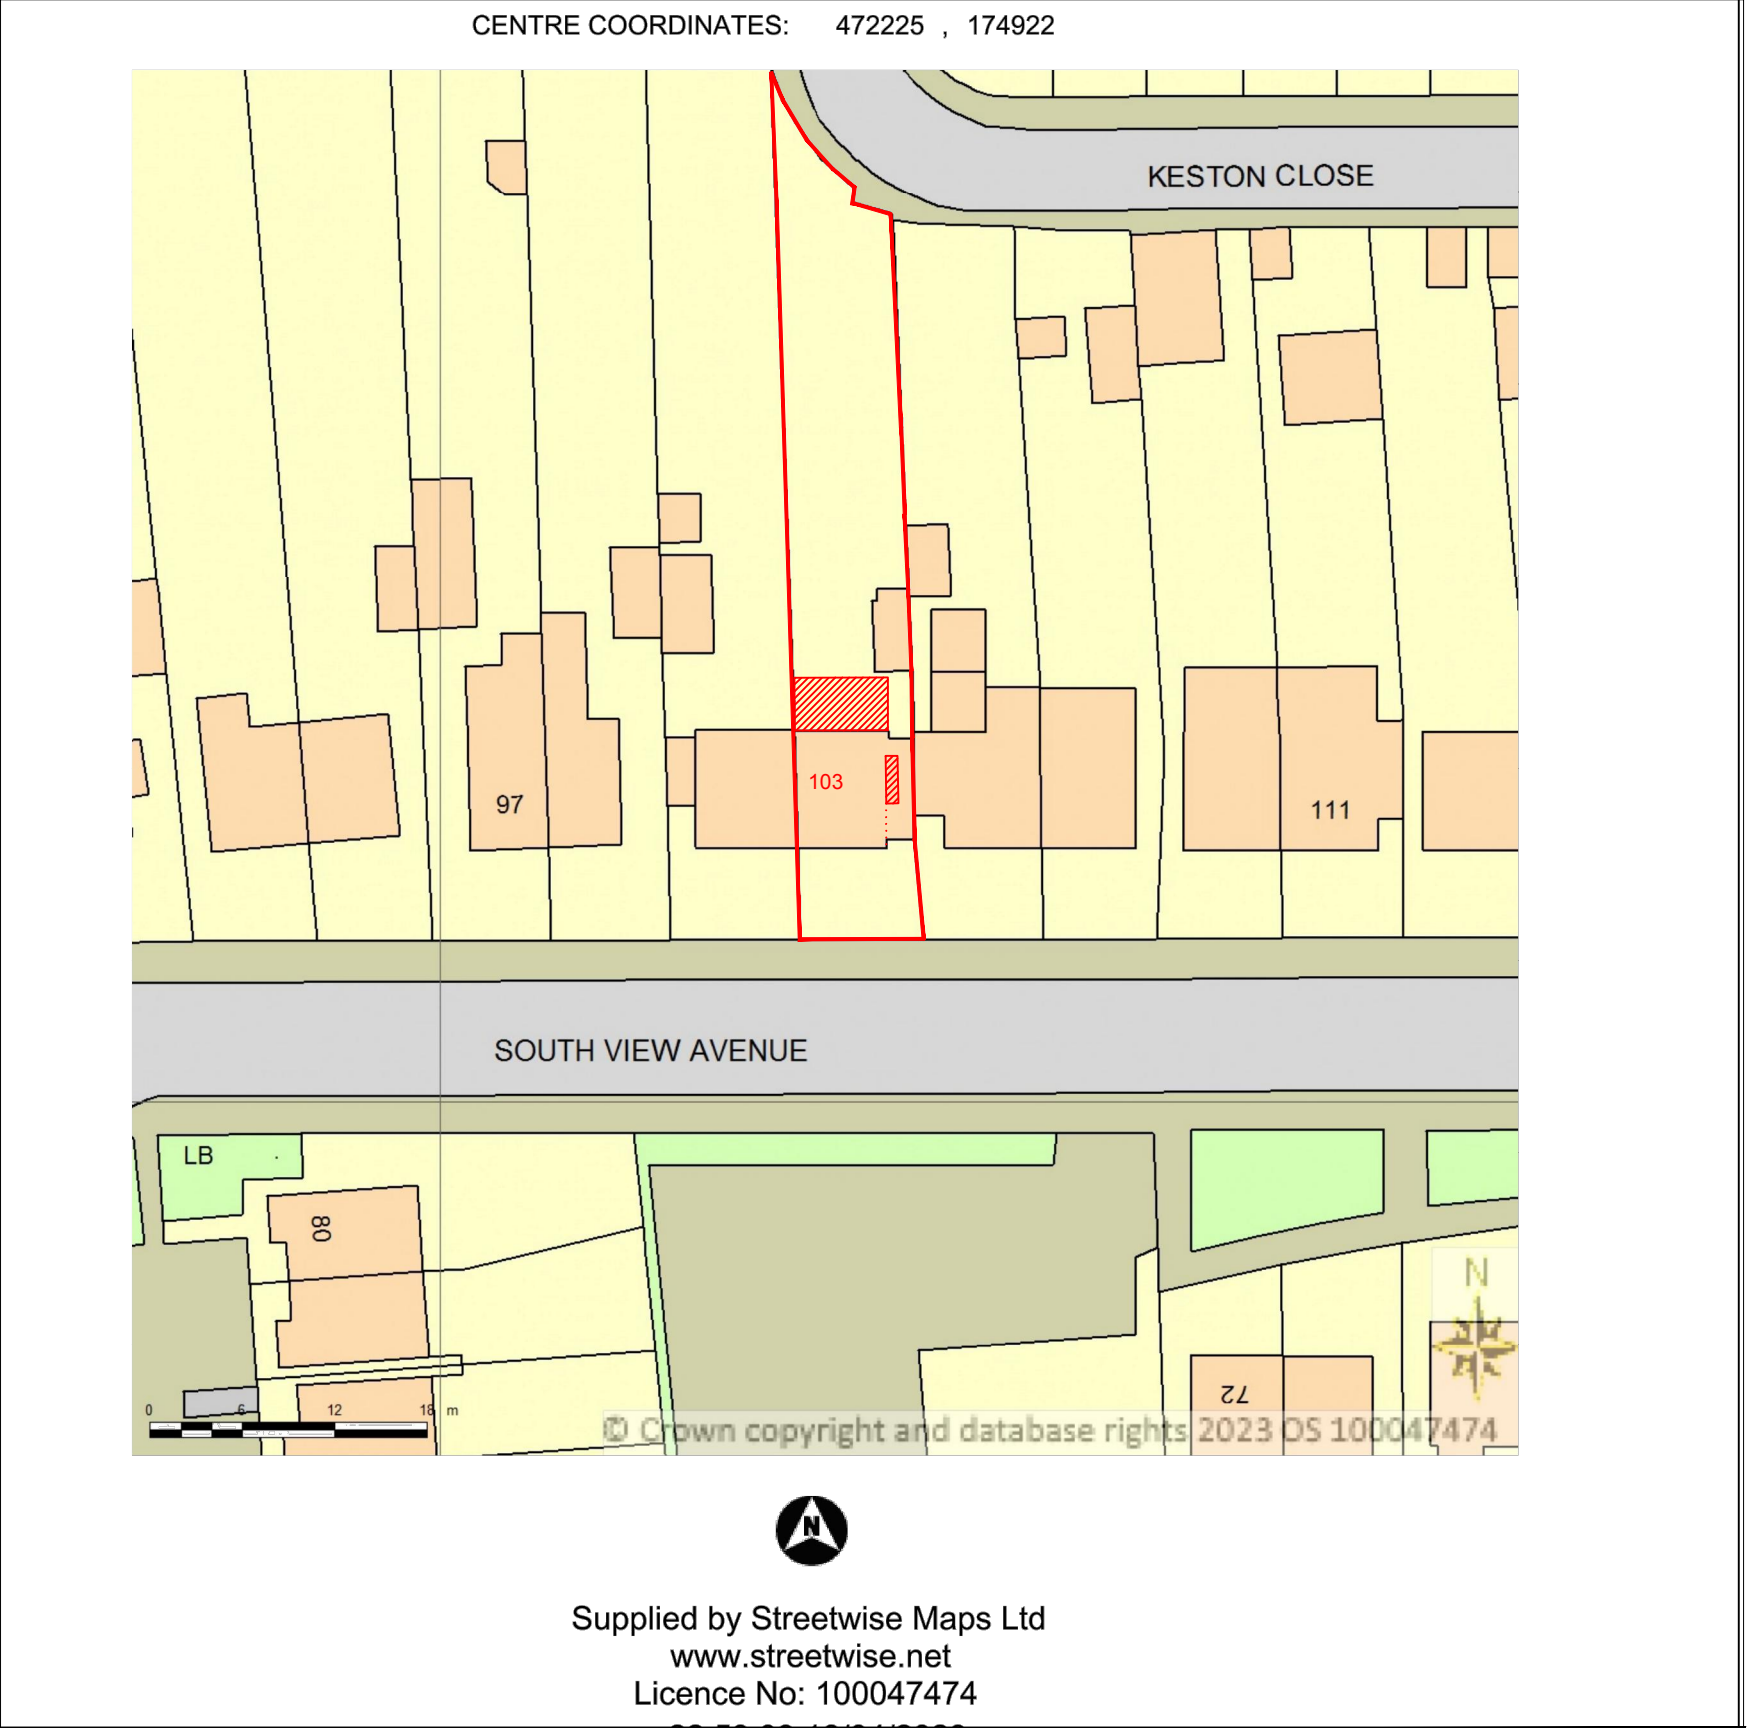

LOCATION AND BLOCK PLAN

	PROJECT:	103 Southview Road Reading	DRAWN BY:	P.S.	DRAWING TITLE:		 ArchDezine Limited archdeziner7@gmail.com
	PROPOSED SINGLE STOREY REAR EXTENSION		DATE:	18/04/2023	LOCATION AND BLOCK PLAN		
			SCALE:	as shown@A3	DRAWING NUMBER: SR-01		
			FILENAME:	21051			