
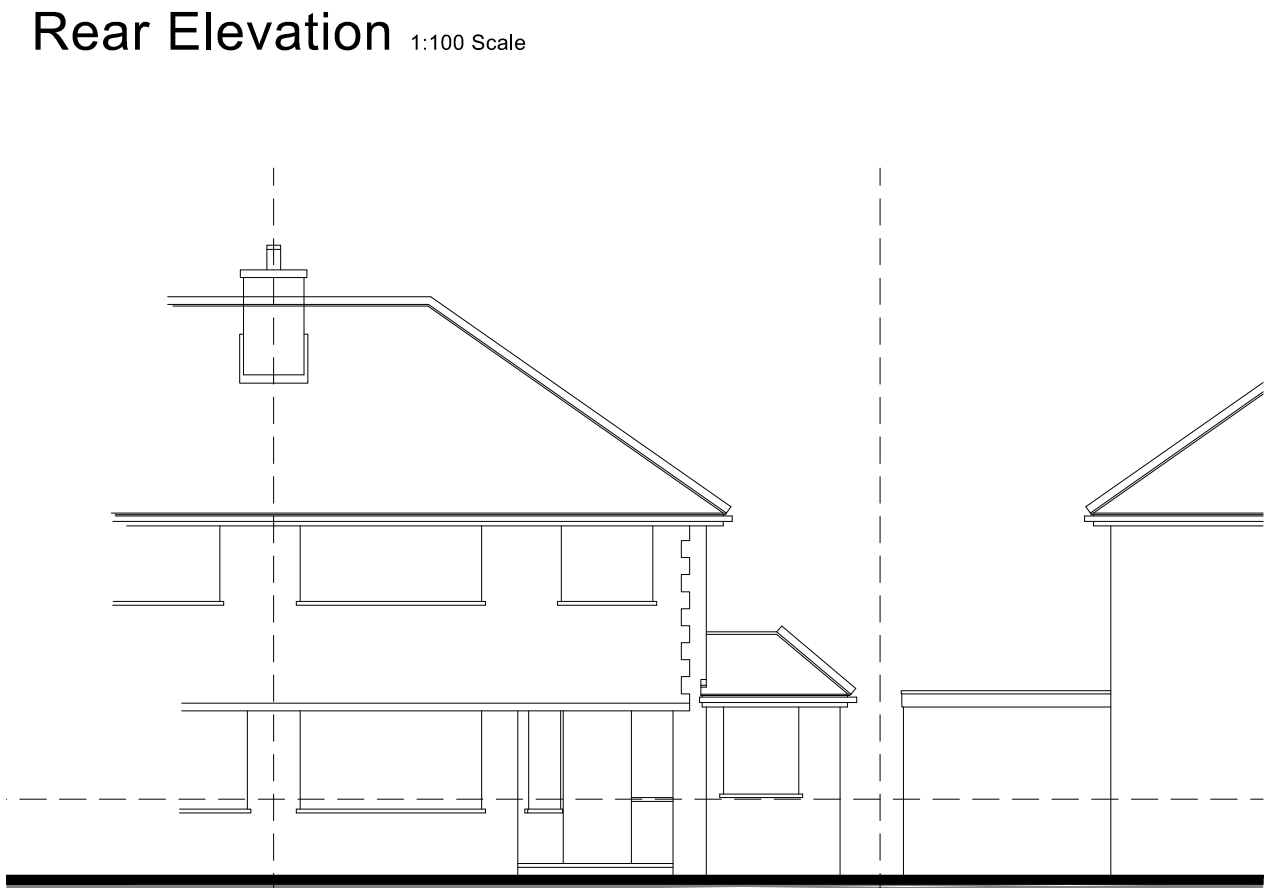
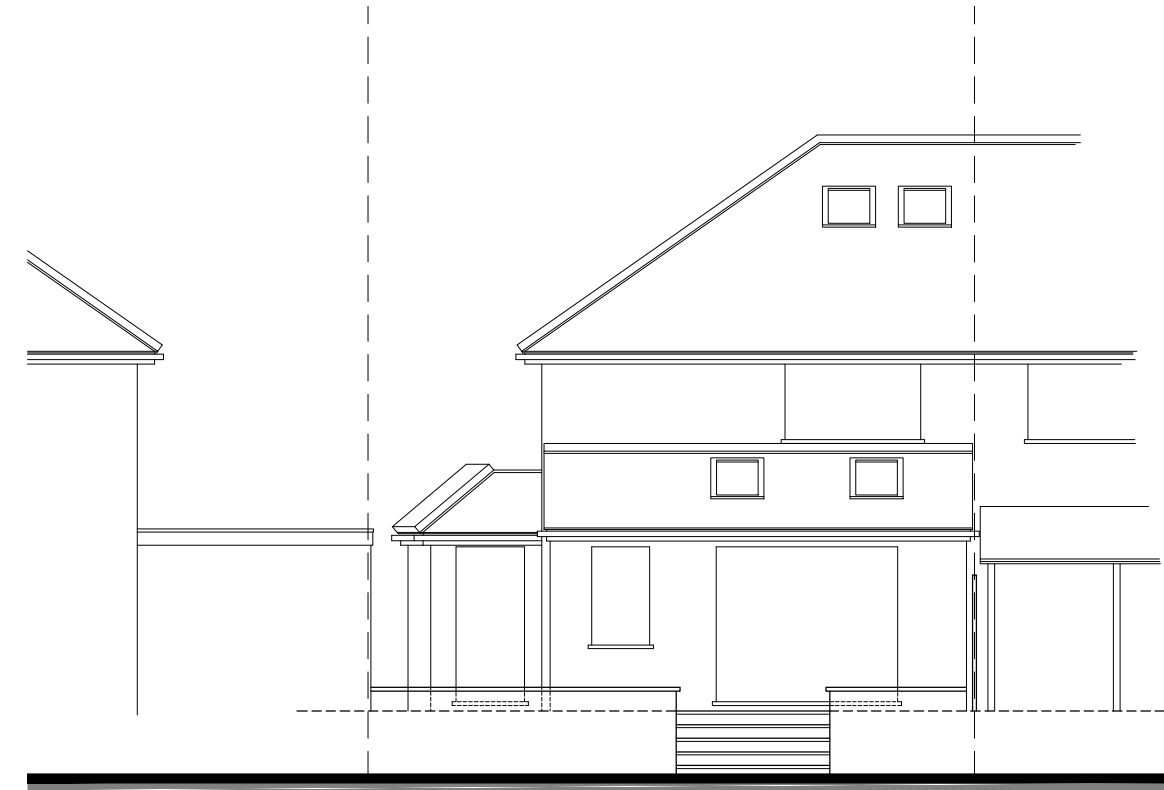
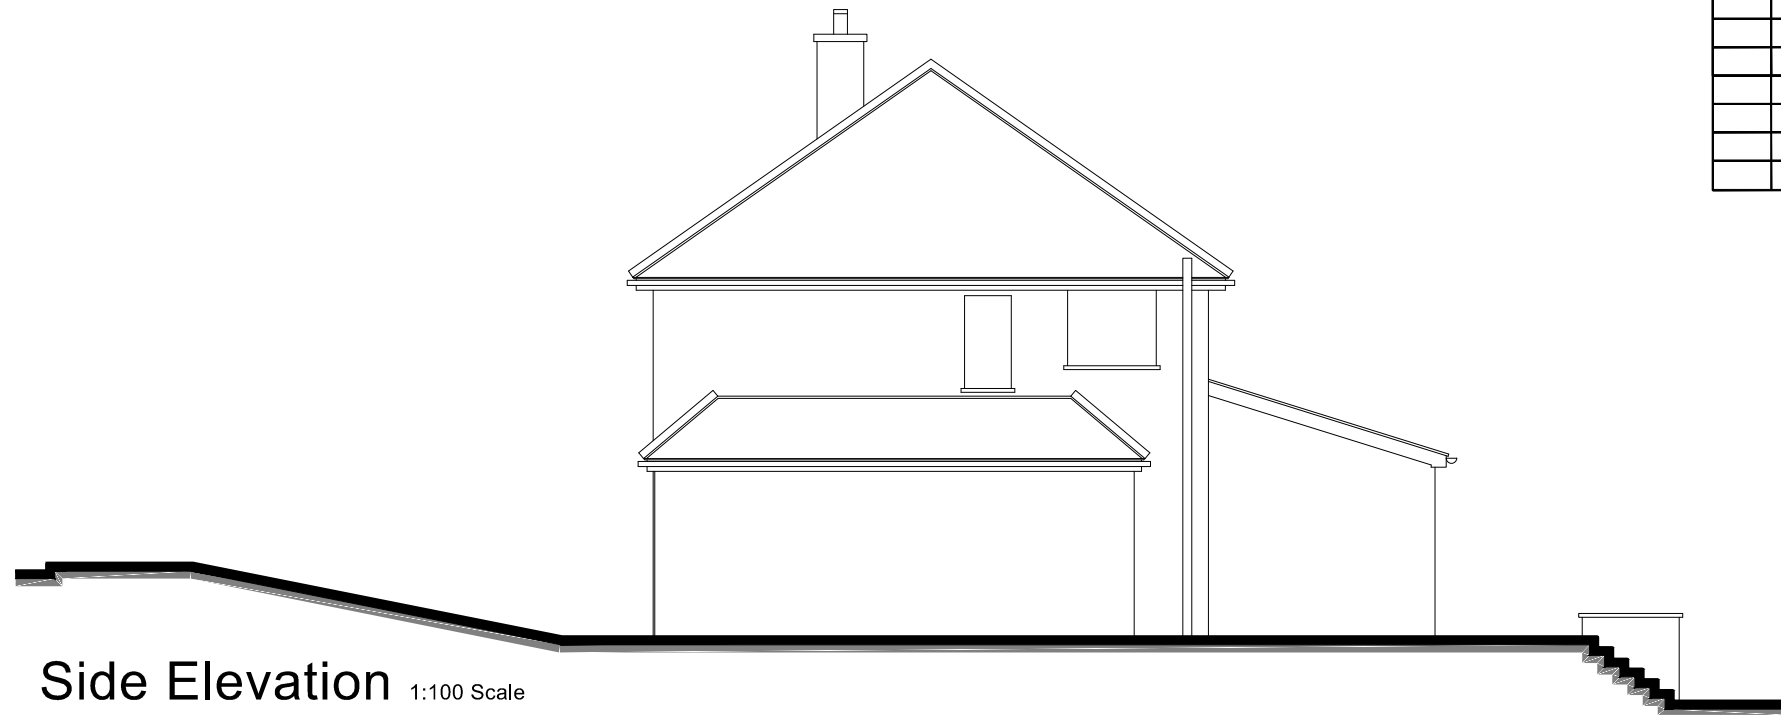
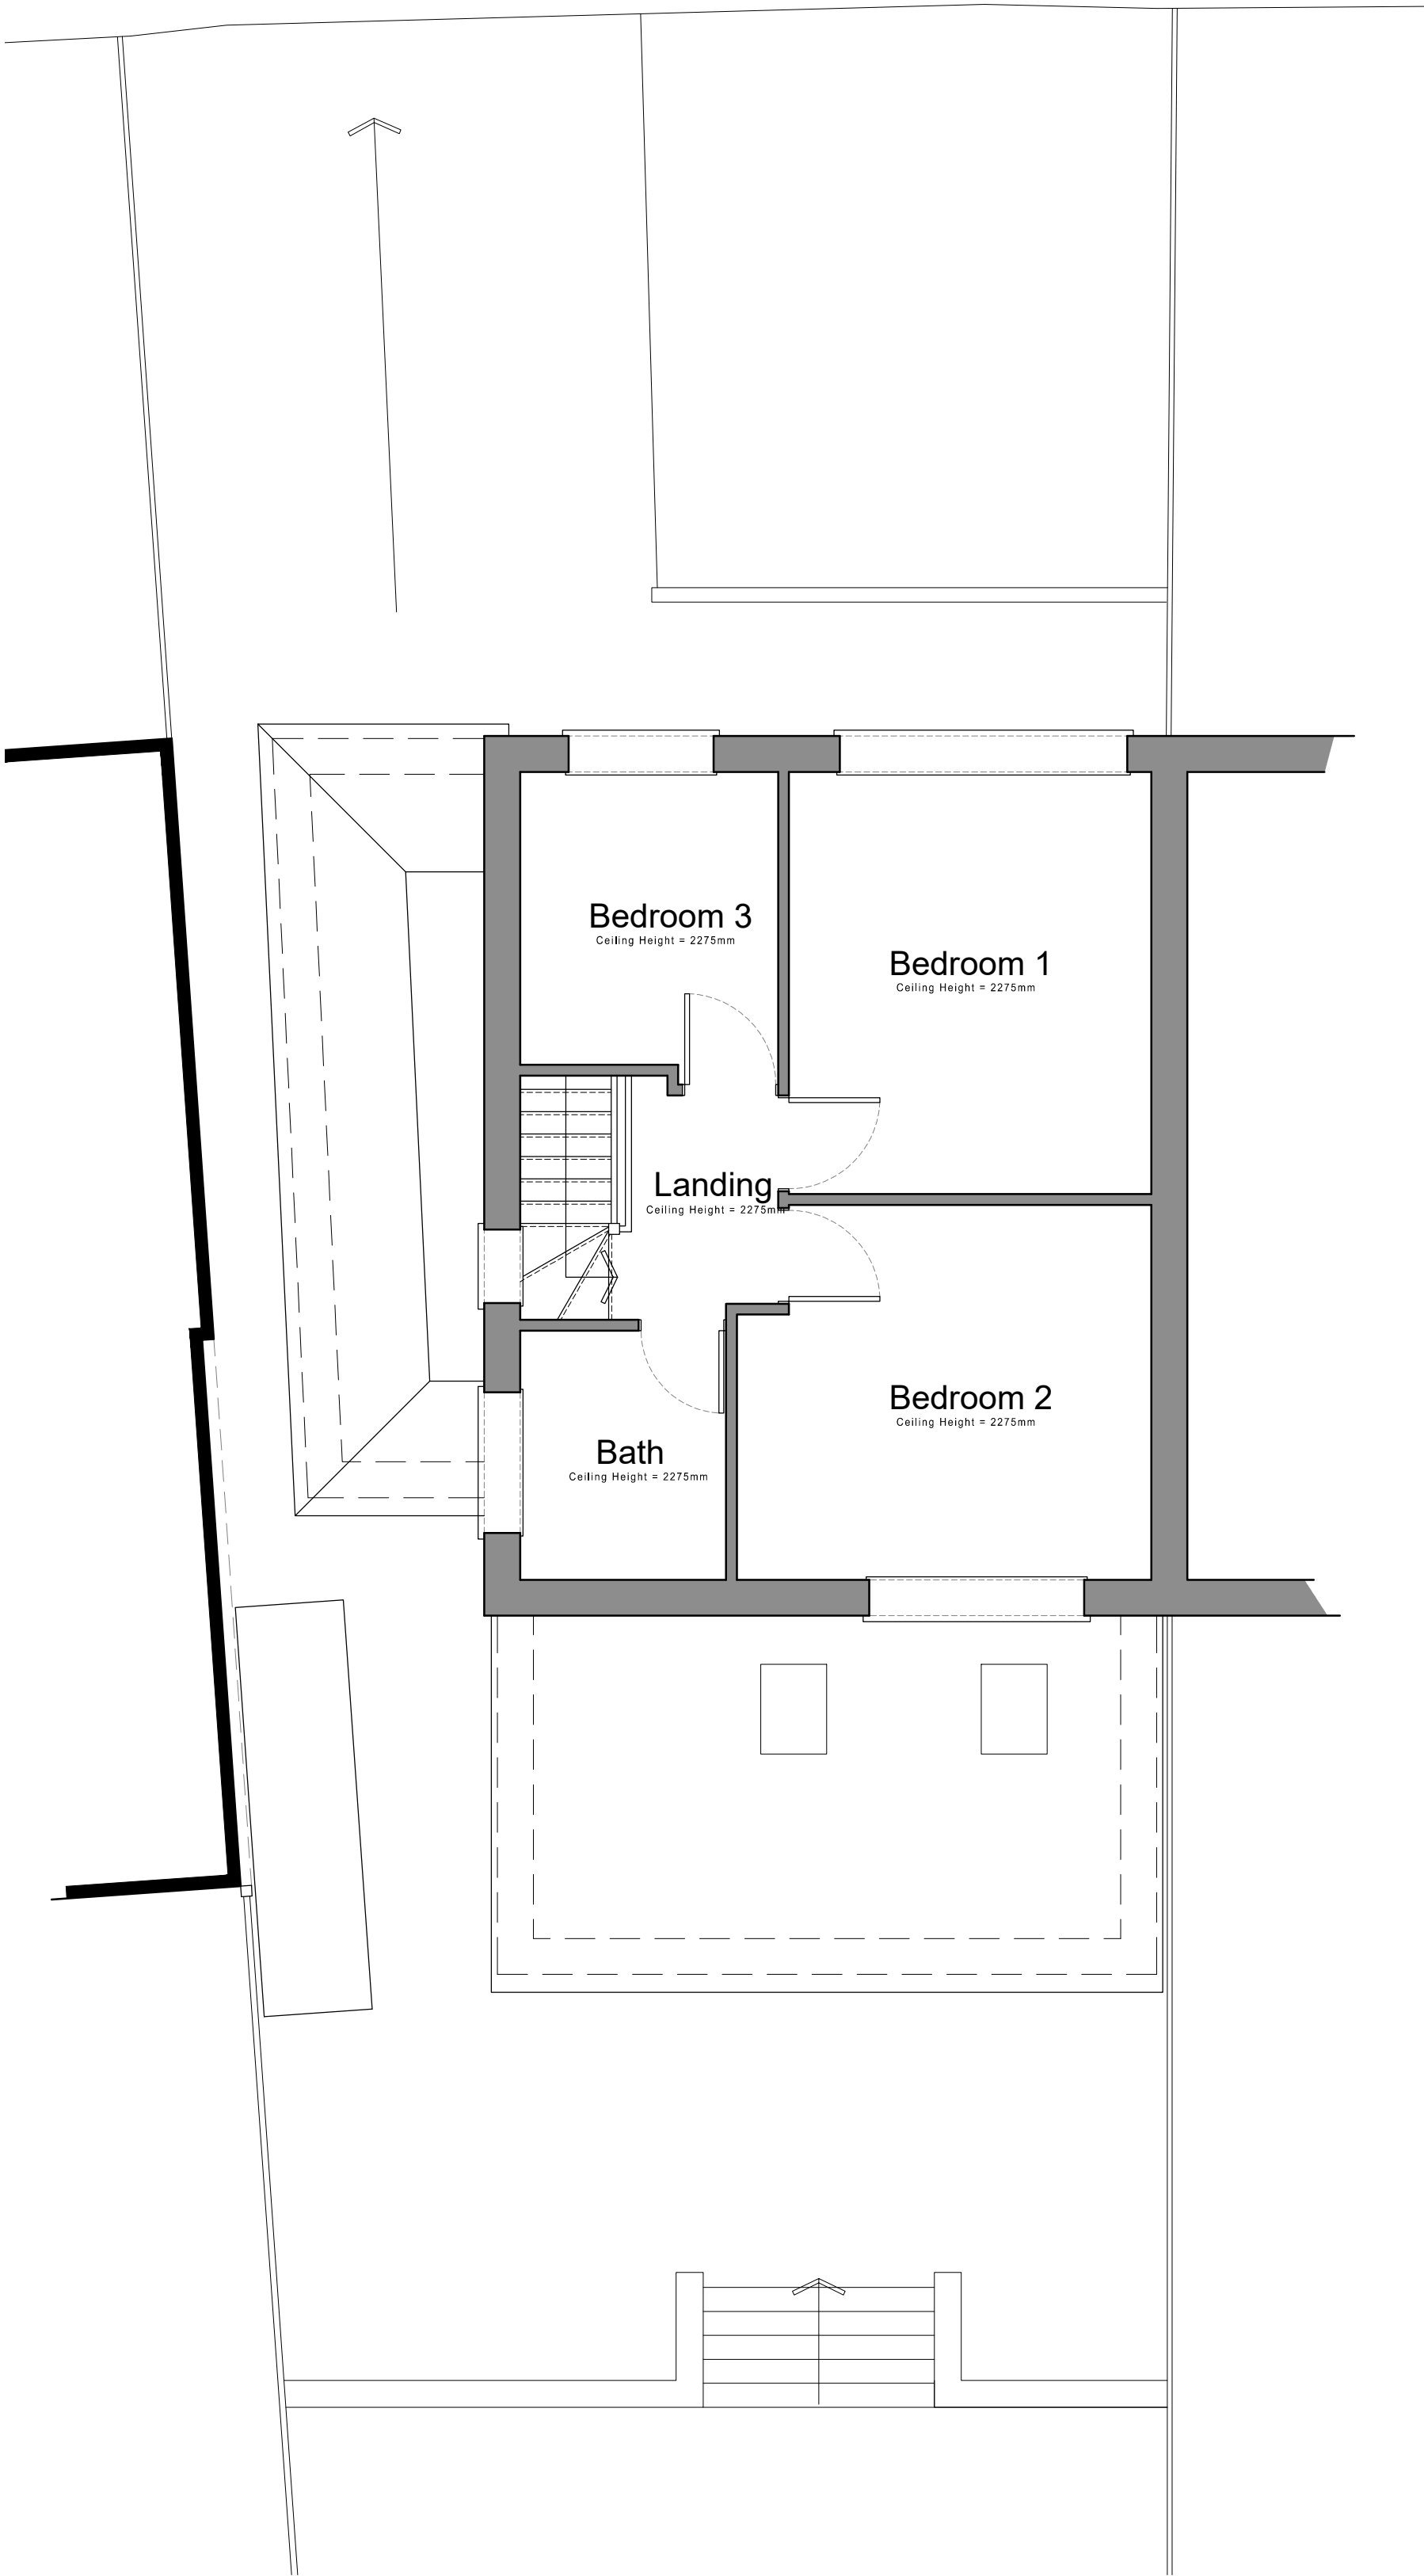


DO NOT SCALE FROM THIS DRAWING. VERIFY ALL DIMENSIONS BEFORE SETTING OUT, COMMENCING WORK OR MAKING ANY SHOP DRAWINGS. REPORT ANY DISCREPANCIES TO SUPERVISING OFFICER IMMEDIATELY. COPYRIGHT ©

Rev	Description	Date

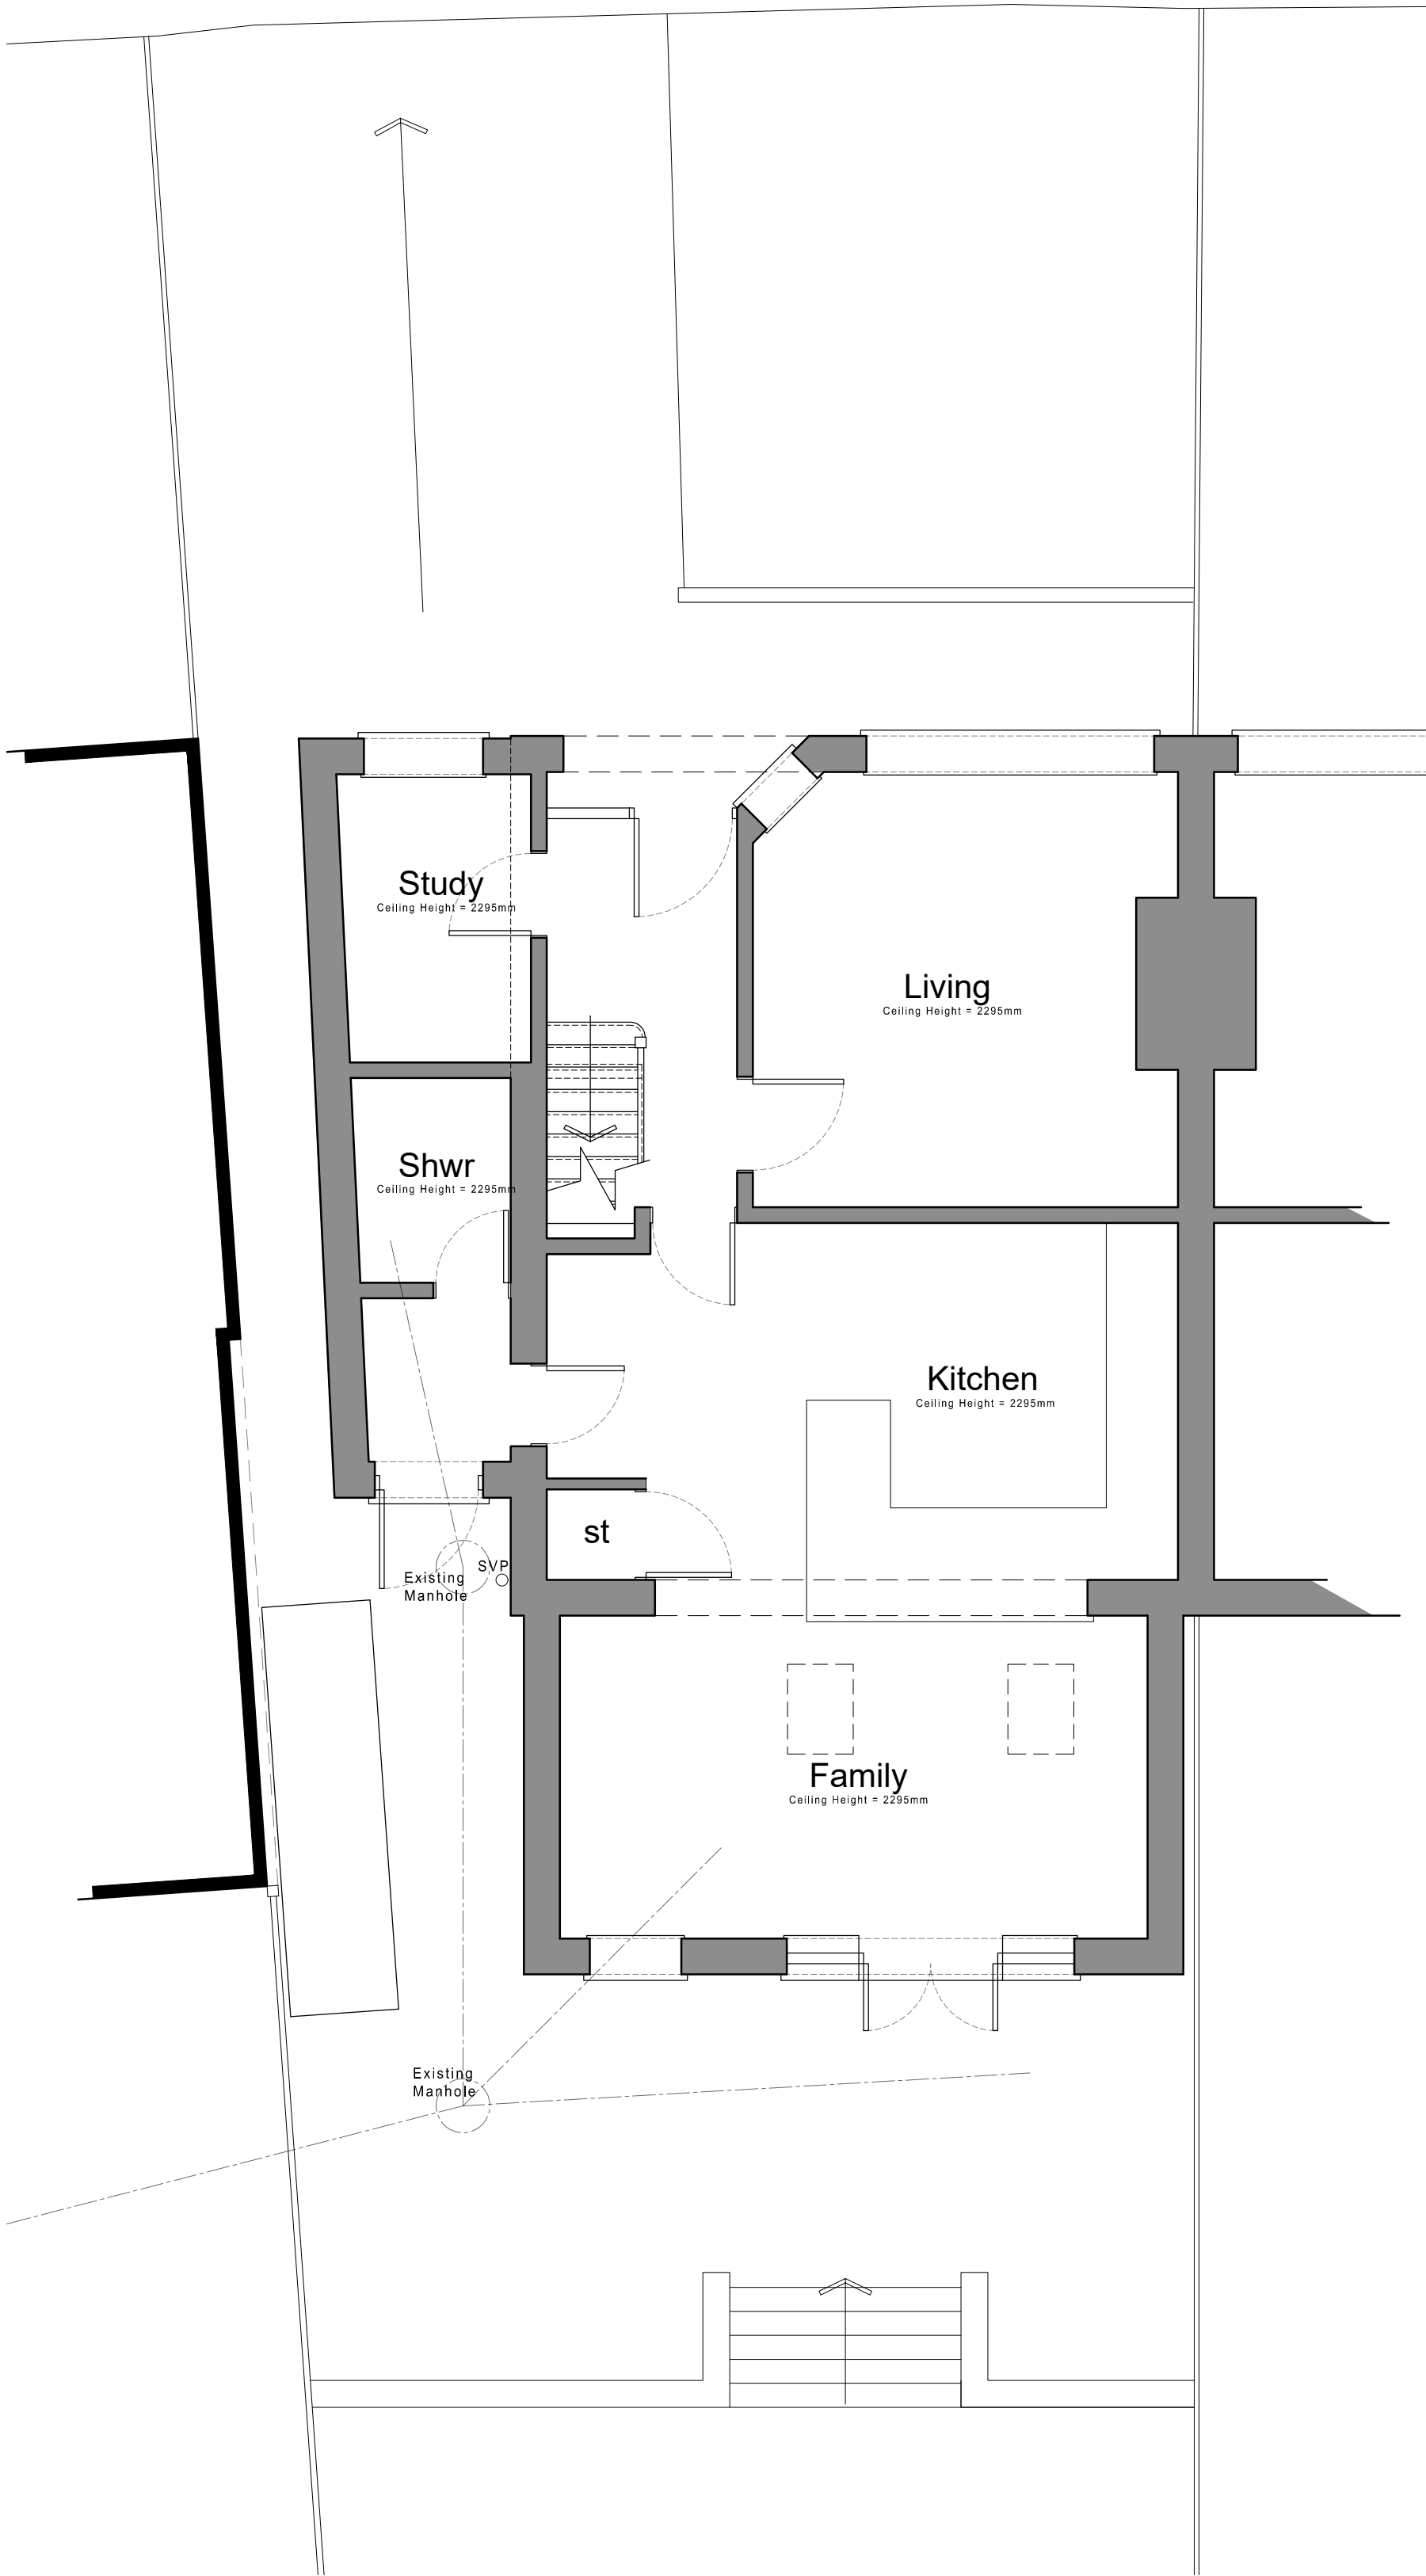


© Crown copyright 2023 Ordnance Survey 100053143
Cadastral data is subject to Crown copyright and is reproduced with permission of HM Land Registry.

1:500 scale Bar
This Drawing has been produced for printing onto A1 size paper, If printing on A3 please use the scale below for reference.
0m 2.5m 5m 10m 20m 40m

1:1250 scale Bar
This Drawing has been produced for printing onto A1 size paper, If printing on A3 please use the scale below for reference.
0m 6.2m 12.5m 25m 50m 100m

1:100 scale Bar
This Drawing has been produced for printing onto A1 size paper, If printing on A3 please use the scale below for reference.
0m 0.5m 1.0m 2.0m 4.0m 6.0m

1:50 scale Bar
This Drawing has been produced for printing onto A1 size paper, If printing on A3 please use the scale below for reference.
0m 0.25m 0.5m 1.0m 2.0m 4.0m

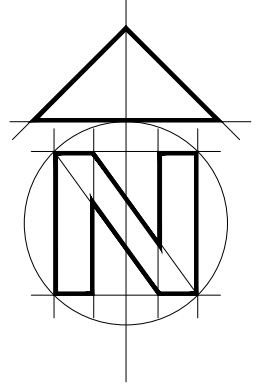

BA

CLIENT Mr & Mrs R. Higham 14 Hornbeam Close, Wokingham, RG41 4LR
JOB 50 Sheridan Avenue, Caversham, Reading, Berkshire, RG4 7QD 07515 355 770 bonneyarchitecture@gmail.com
DRG EXISTING PLANS & ELEVATIONS

SCALE As Shown DRAWN P Bonney DATE July 2018 | BA 0140 | 01 | A