



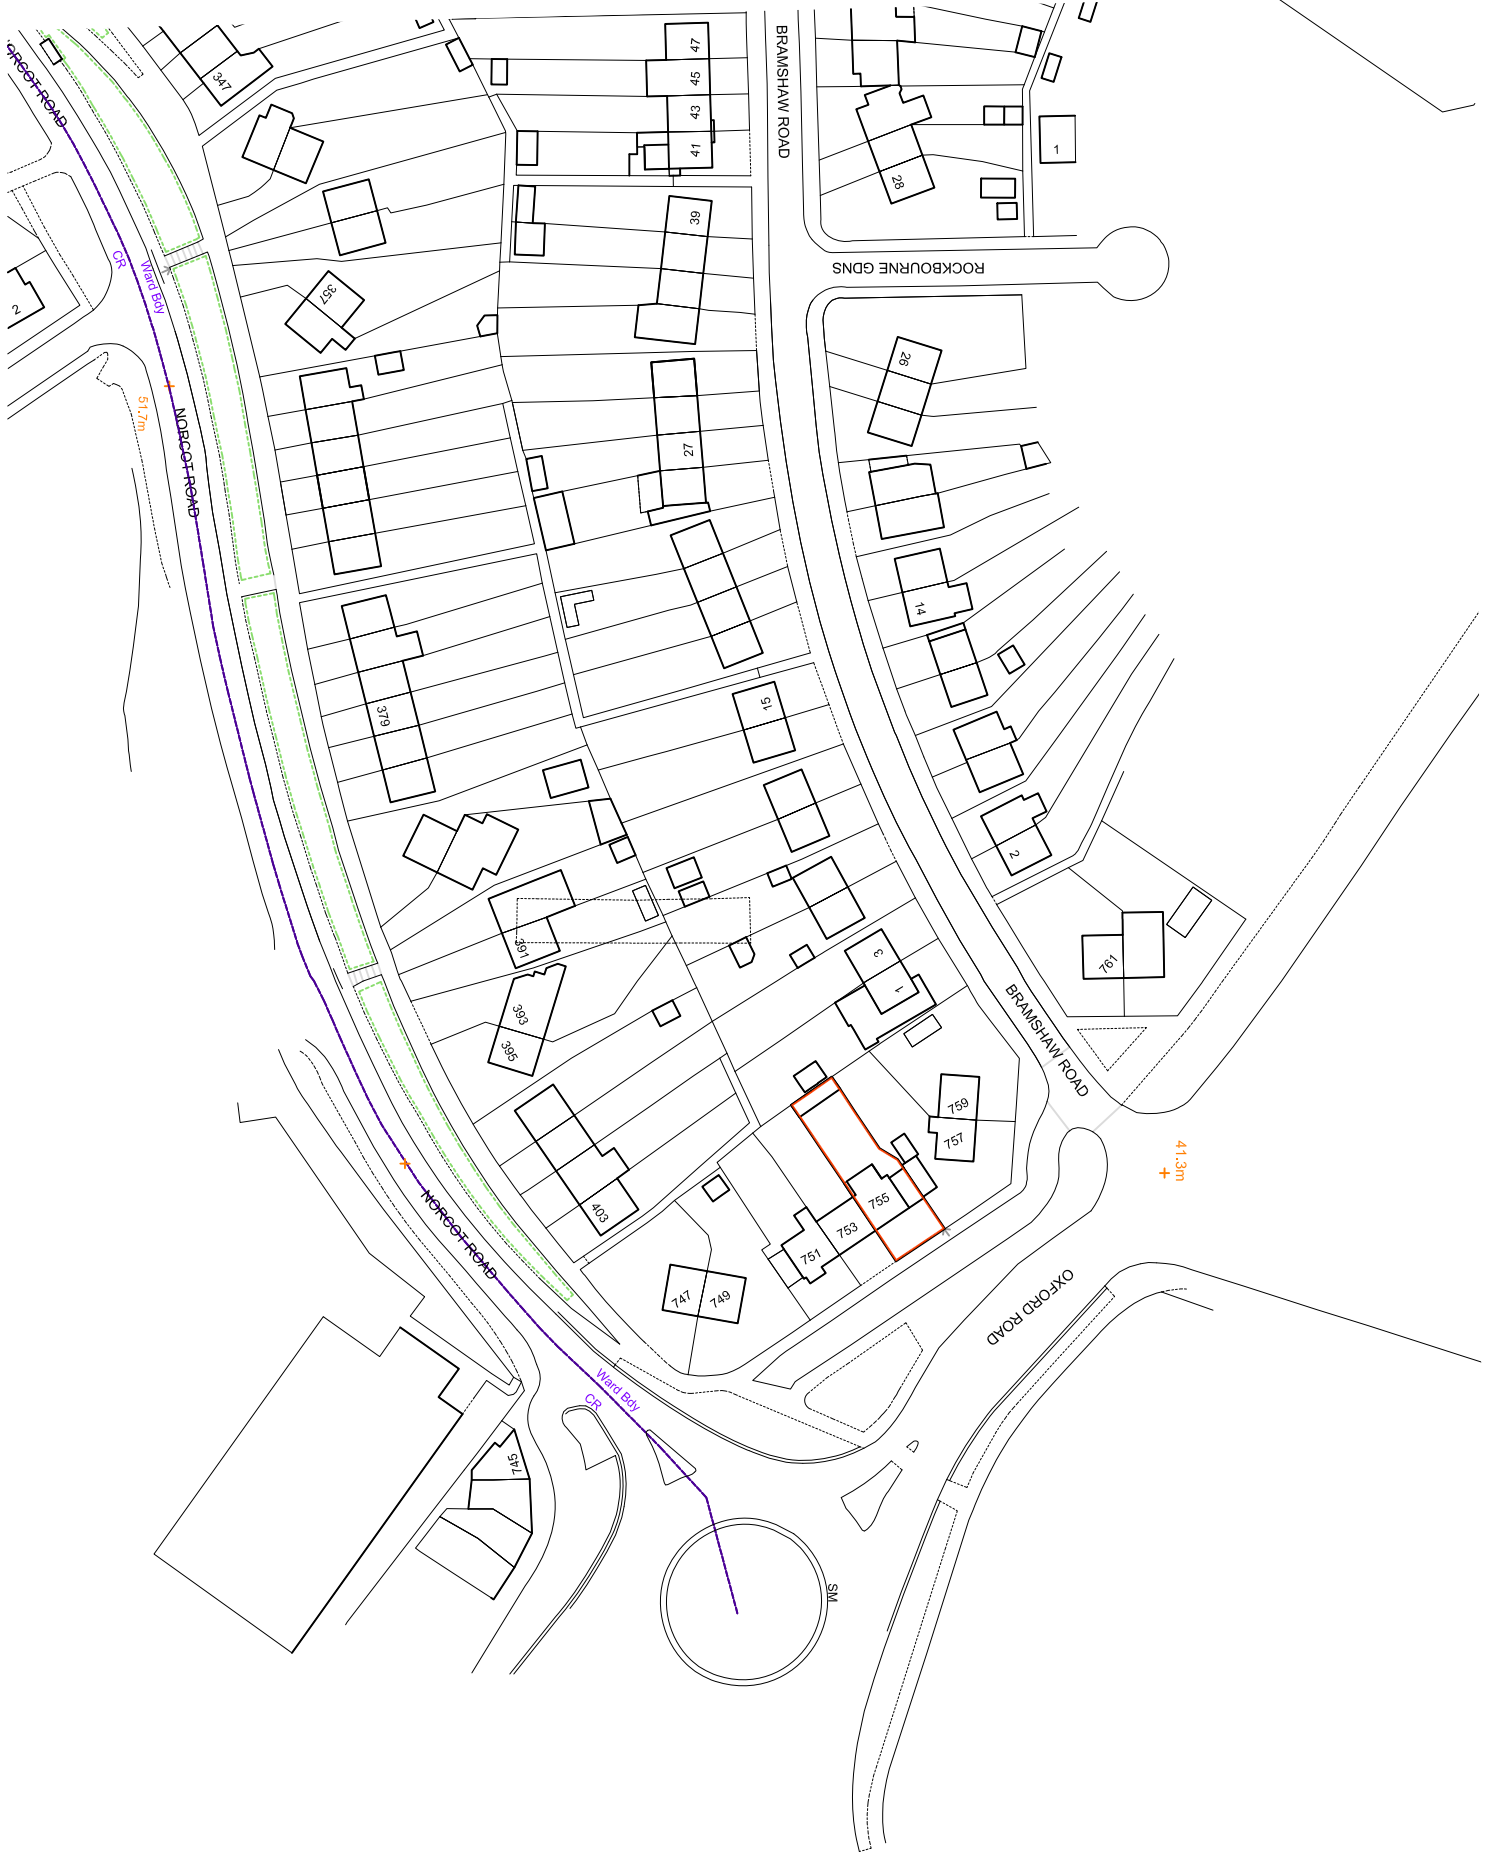

LOCATION PLAN 1:1250

Crown copyright and database rights Ordnance Survey 0100031673

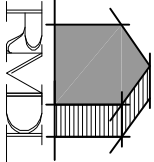

RAMMURTI DESIGN LTD

ARCHITECTURAL & PLANNING SERVICES

268 TILGHURST ROAD, READING RG30 2NE

TEL/FAX: 01189510628 MOB: 07799883574



Proposed single storey rear extension to replace existing conservatory
at 755, Oxford Road, Reading RG30 6YD
for Ms Yasmin Hussain

SITE LOCATION PLAN
Scale: 1/1250
Date: March 2023

OXR755:002 Rev P1

