

Sheet Notes

- a. the drawing is copyright protected and may not be used, reproduced or relied upon by any third party except as explicitly agreed by MAPL
- b. all dimensions are in millimetres unless noted otherwise
- c. all measurements must be obtained from stated dimensions only and not be scaled off except for Local Authority Planning application purposes
- d. all drawings must be read in conjunction with all other project drawings and any discrepancies reported immediately for clarification
- e. full schedules, specification notes and legends are located on drawings numbered '900' to '999' (900 series)

0	14.12.2022	JMR	First issue
Rev	Date	By	Description

m

a

michael aubrey

partnership

• 0118 962 9666 • www.mapl.co.uk

Client

Mr & Mrs. Otty

Project Address


50 Park Lane, Tilehurst,
Reading, Berkshire. RG31 5DT

Project Description

Single Storey Rear Extension




Sheet Title
Plans - Location & Site -
Proposed

Sheet Ref.	MAP-C4580-001	Rev.	0
Project Ref.	C4580	Date	14.12.2022
Drawn by	FM	Checked by	JMR
Scale	As indicated	Sheet Size	A3

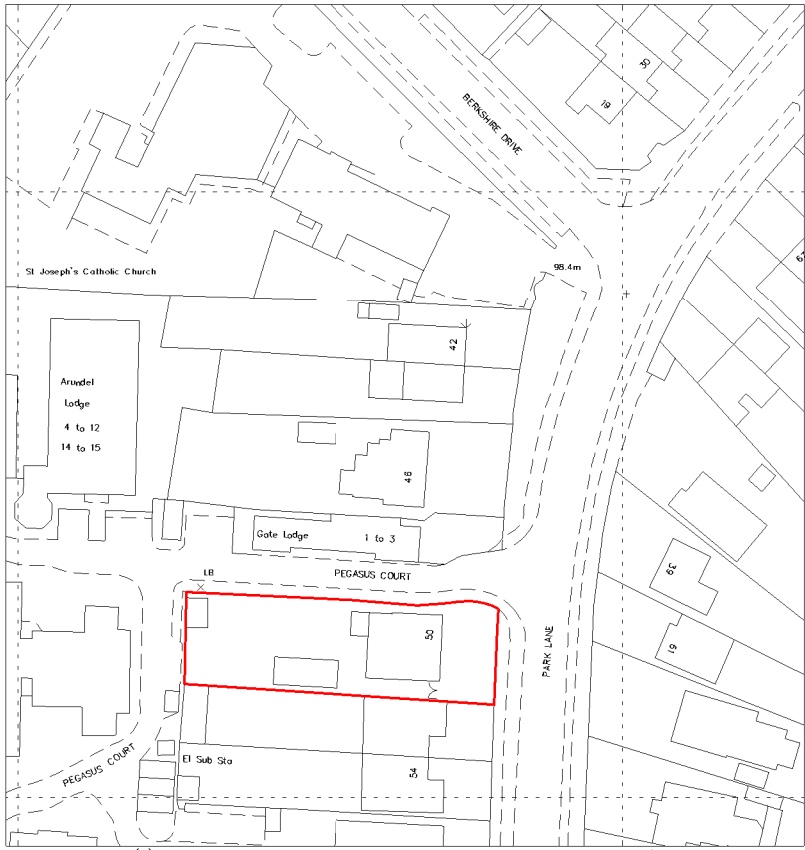

Existing Location Plan

Location | RF-RDG | Scale 1 : 1250

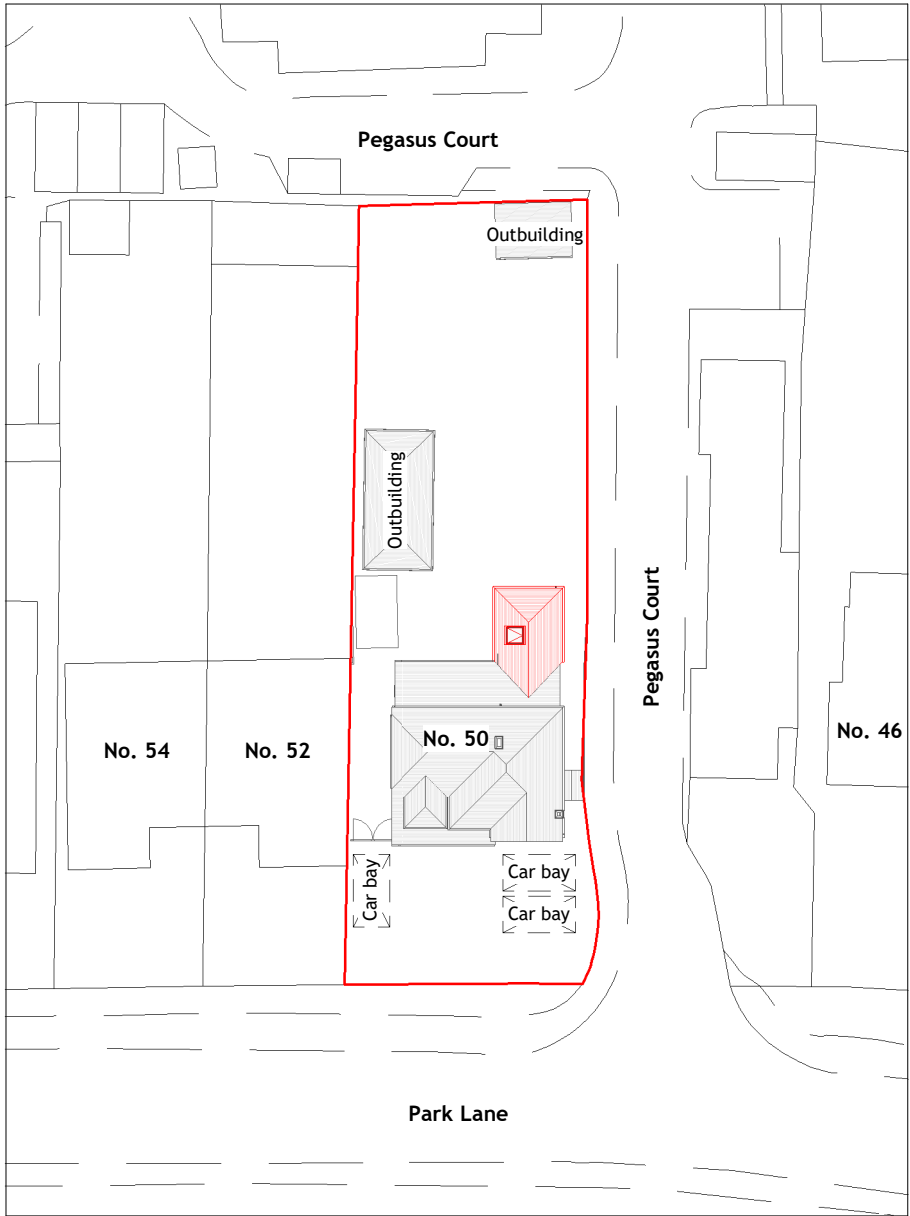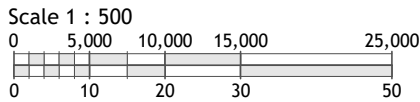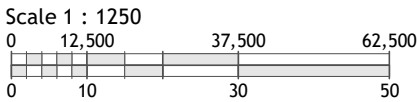

Proposed Site Level Plan

General Arrangement | RF-RDG | Scale 1 : 500

