


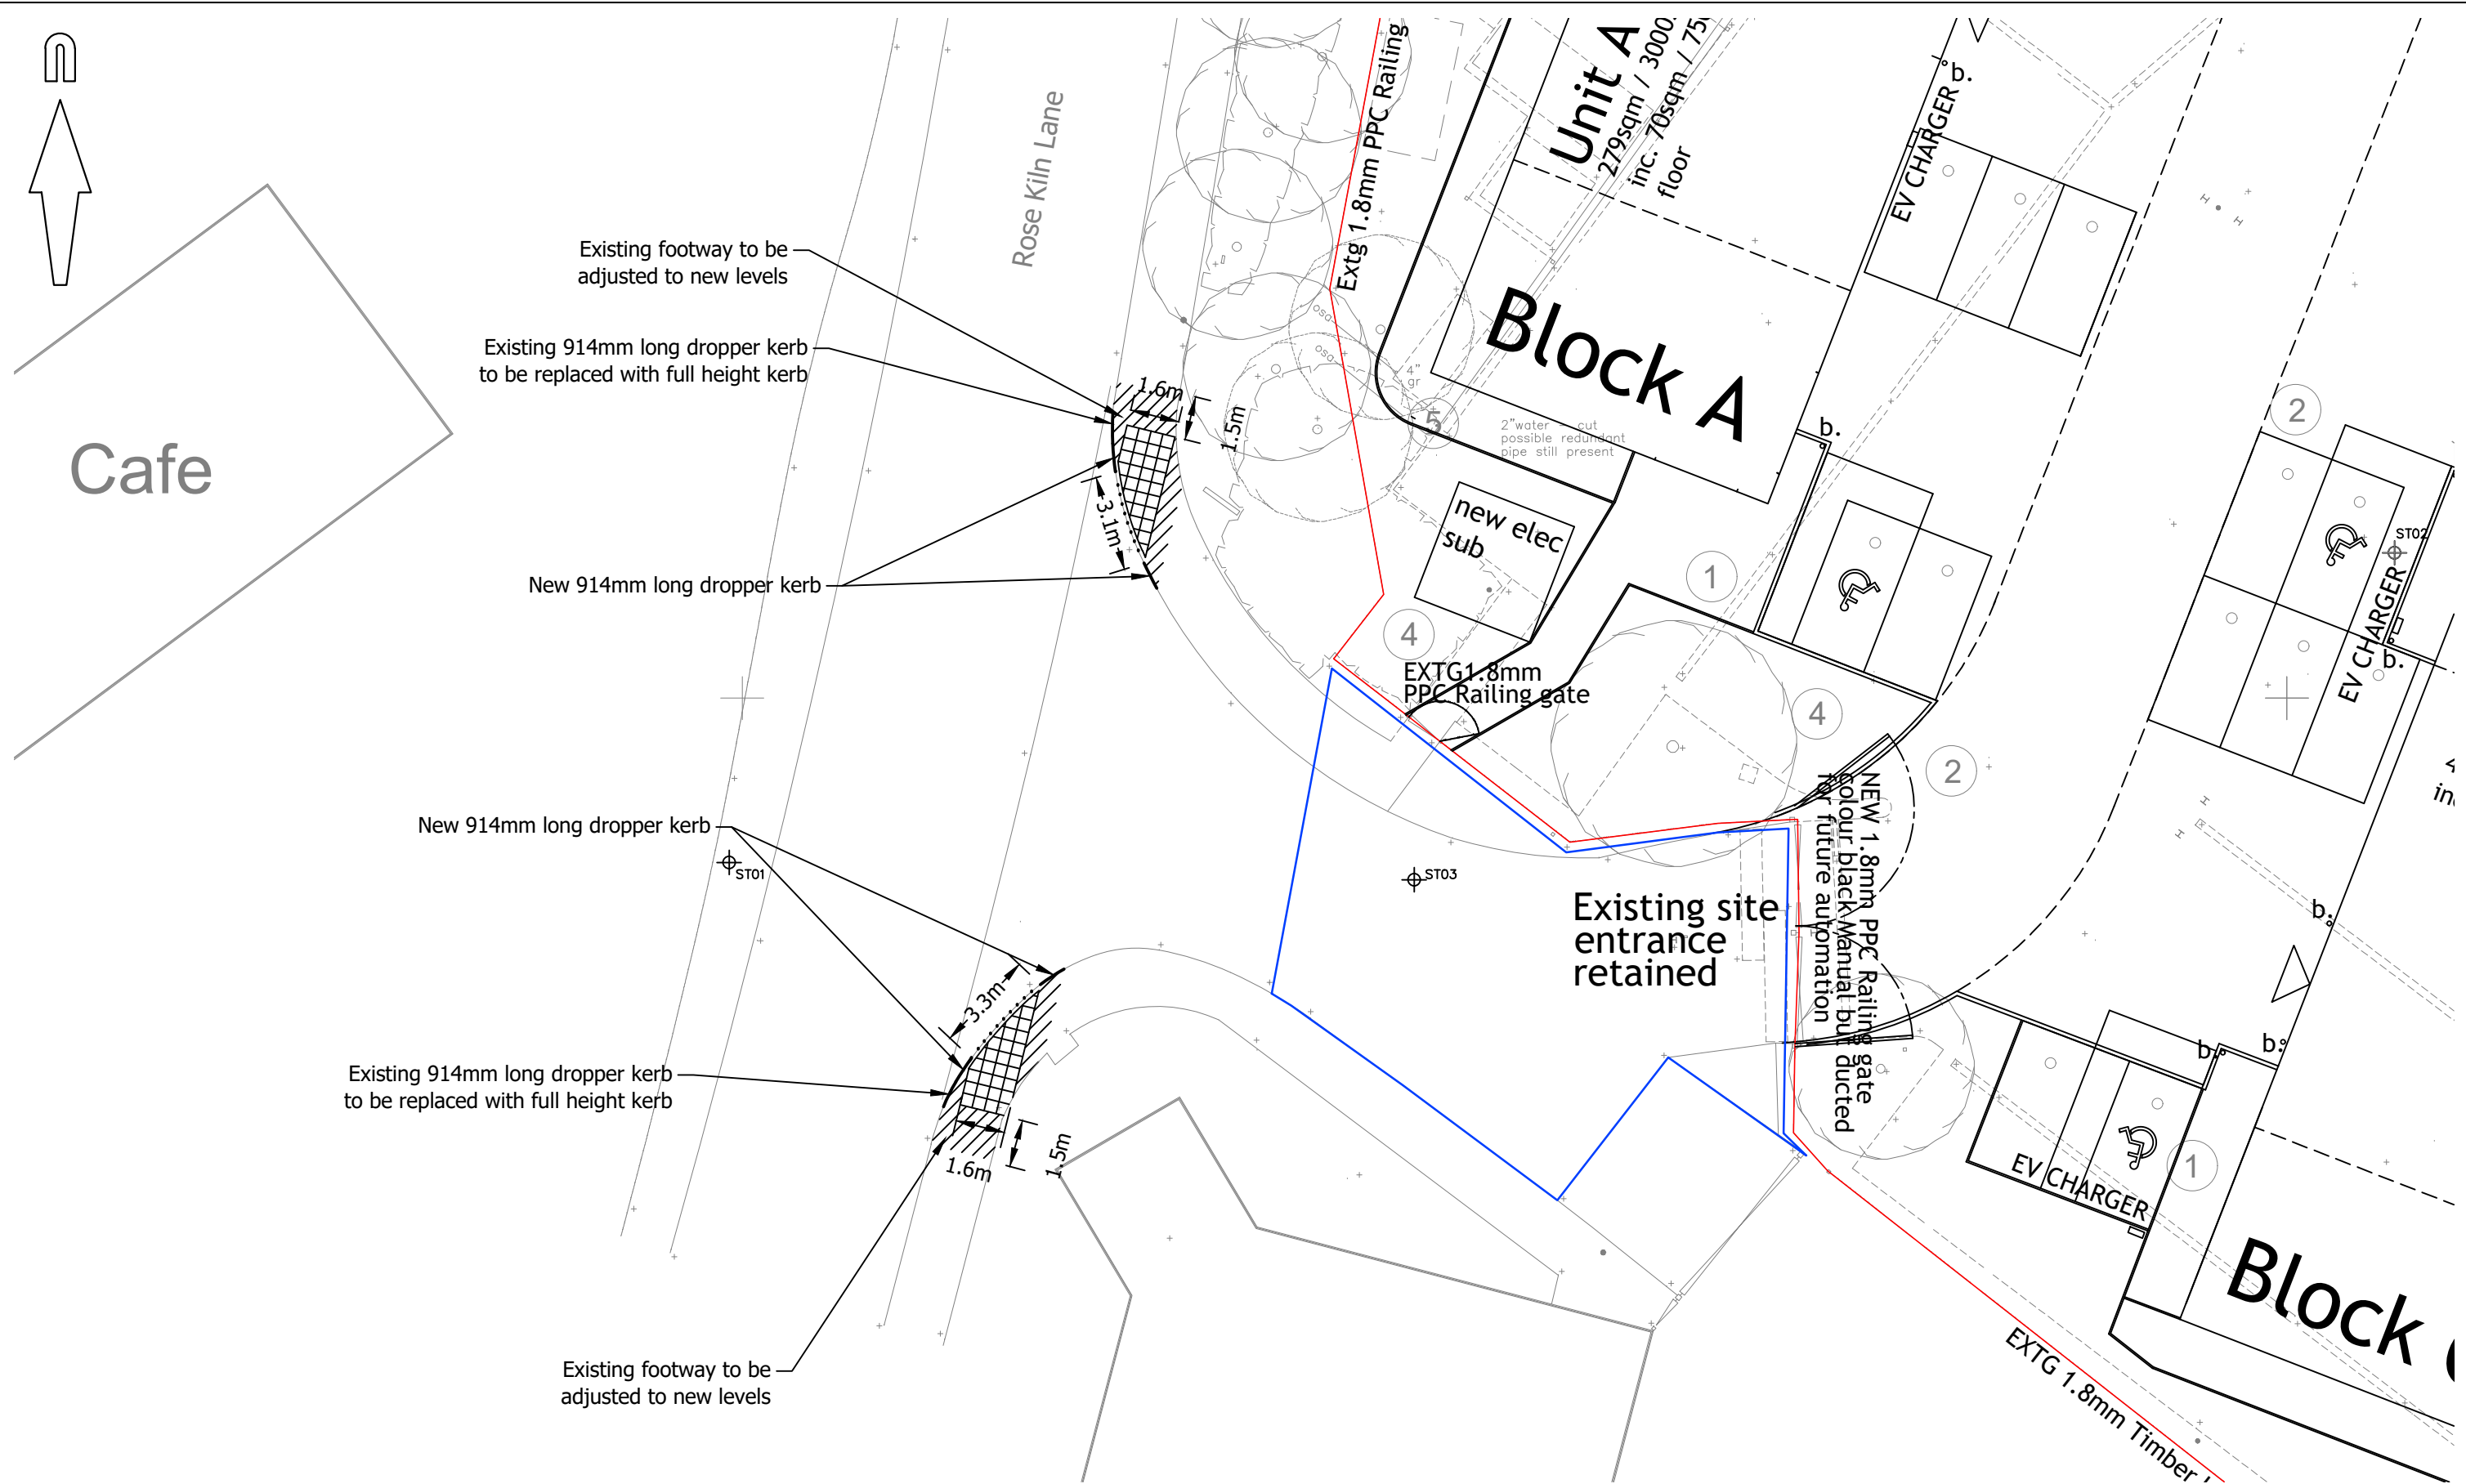

© Crown copyright, all rights reserved. 2023. Licence number 0100031673.



Mayer Brown Limited
Lion House Oriental Road Woking Surrey GU22 8AR
Telephone 01483 750 508 Fax 01483 750 437
wokingoffice@mayerbrown.co.uk www.mayerbrown.co.uk

client
REDWOOD (LIGHT INDUSTRIAL) PROPCO SARL

project
ROSE KILN COURT, ROSE KILN LANE, READING

title
SITE ACCESS CROSSING IMPROVEMENTS

scale 1:200 @ A3	drawn by JME	checked by JG
date SEPTEMBER 2023	cad file MASTER 2023-03-22	suitability rev. P2
drawing number		

SROSEKILNCOURT.1/01