





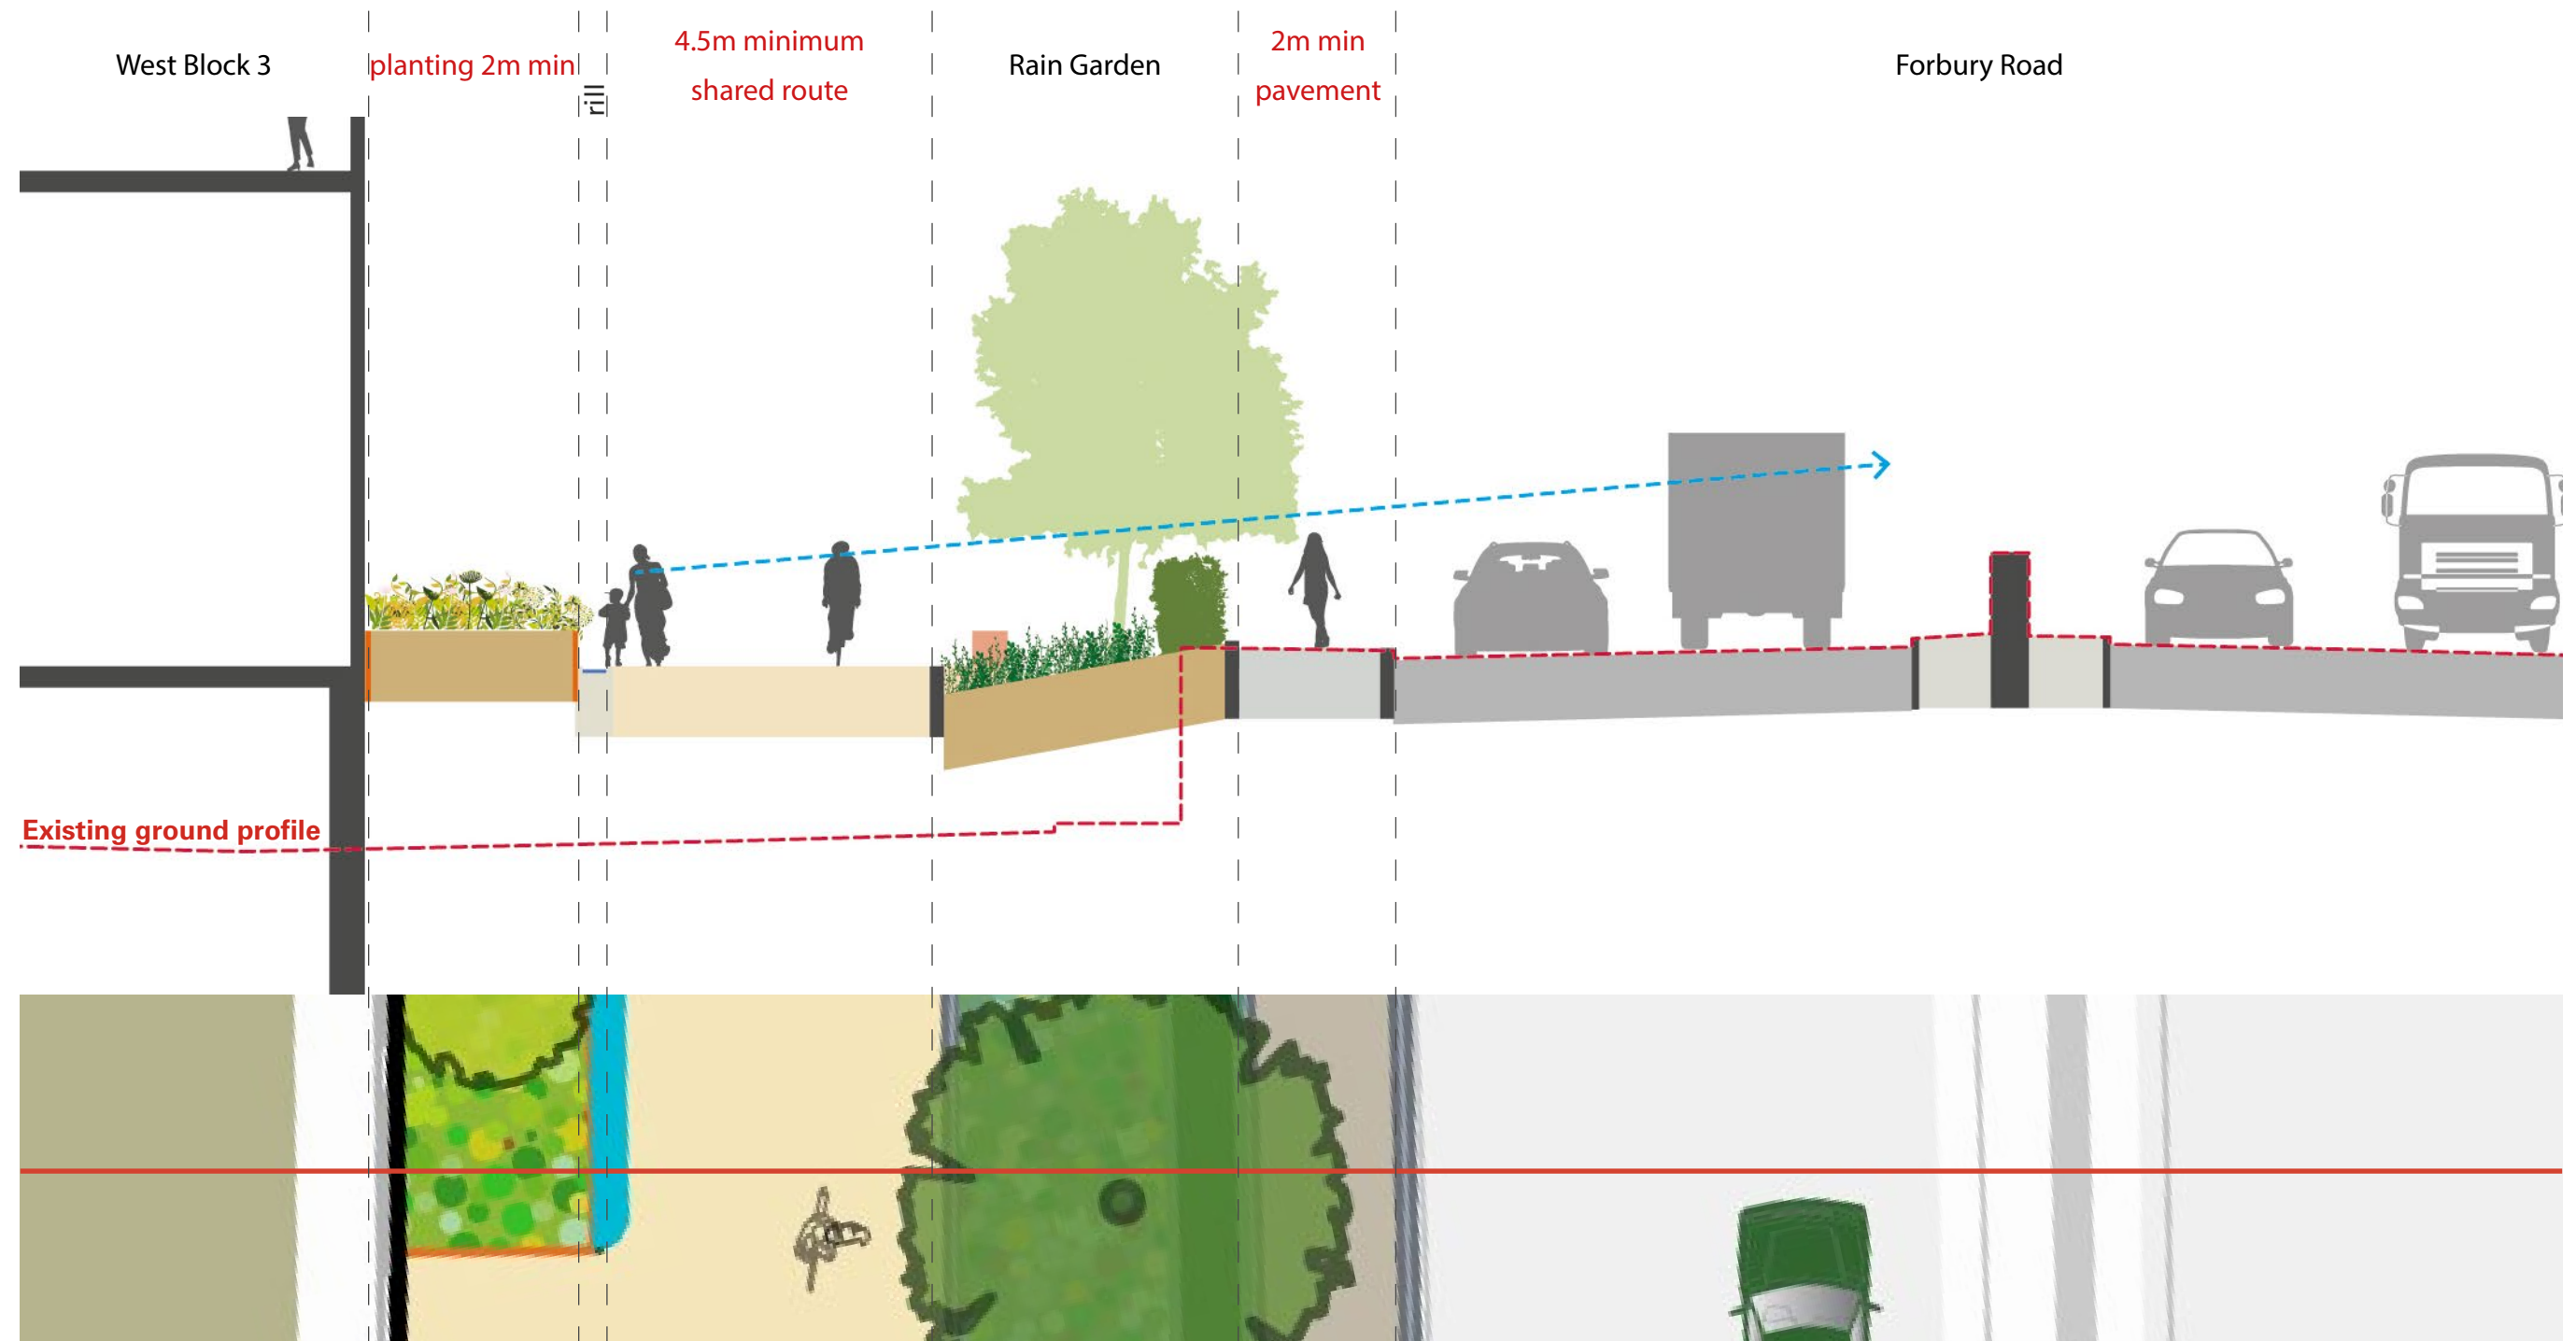

Macgregor Smith

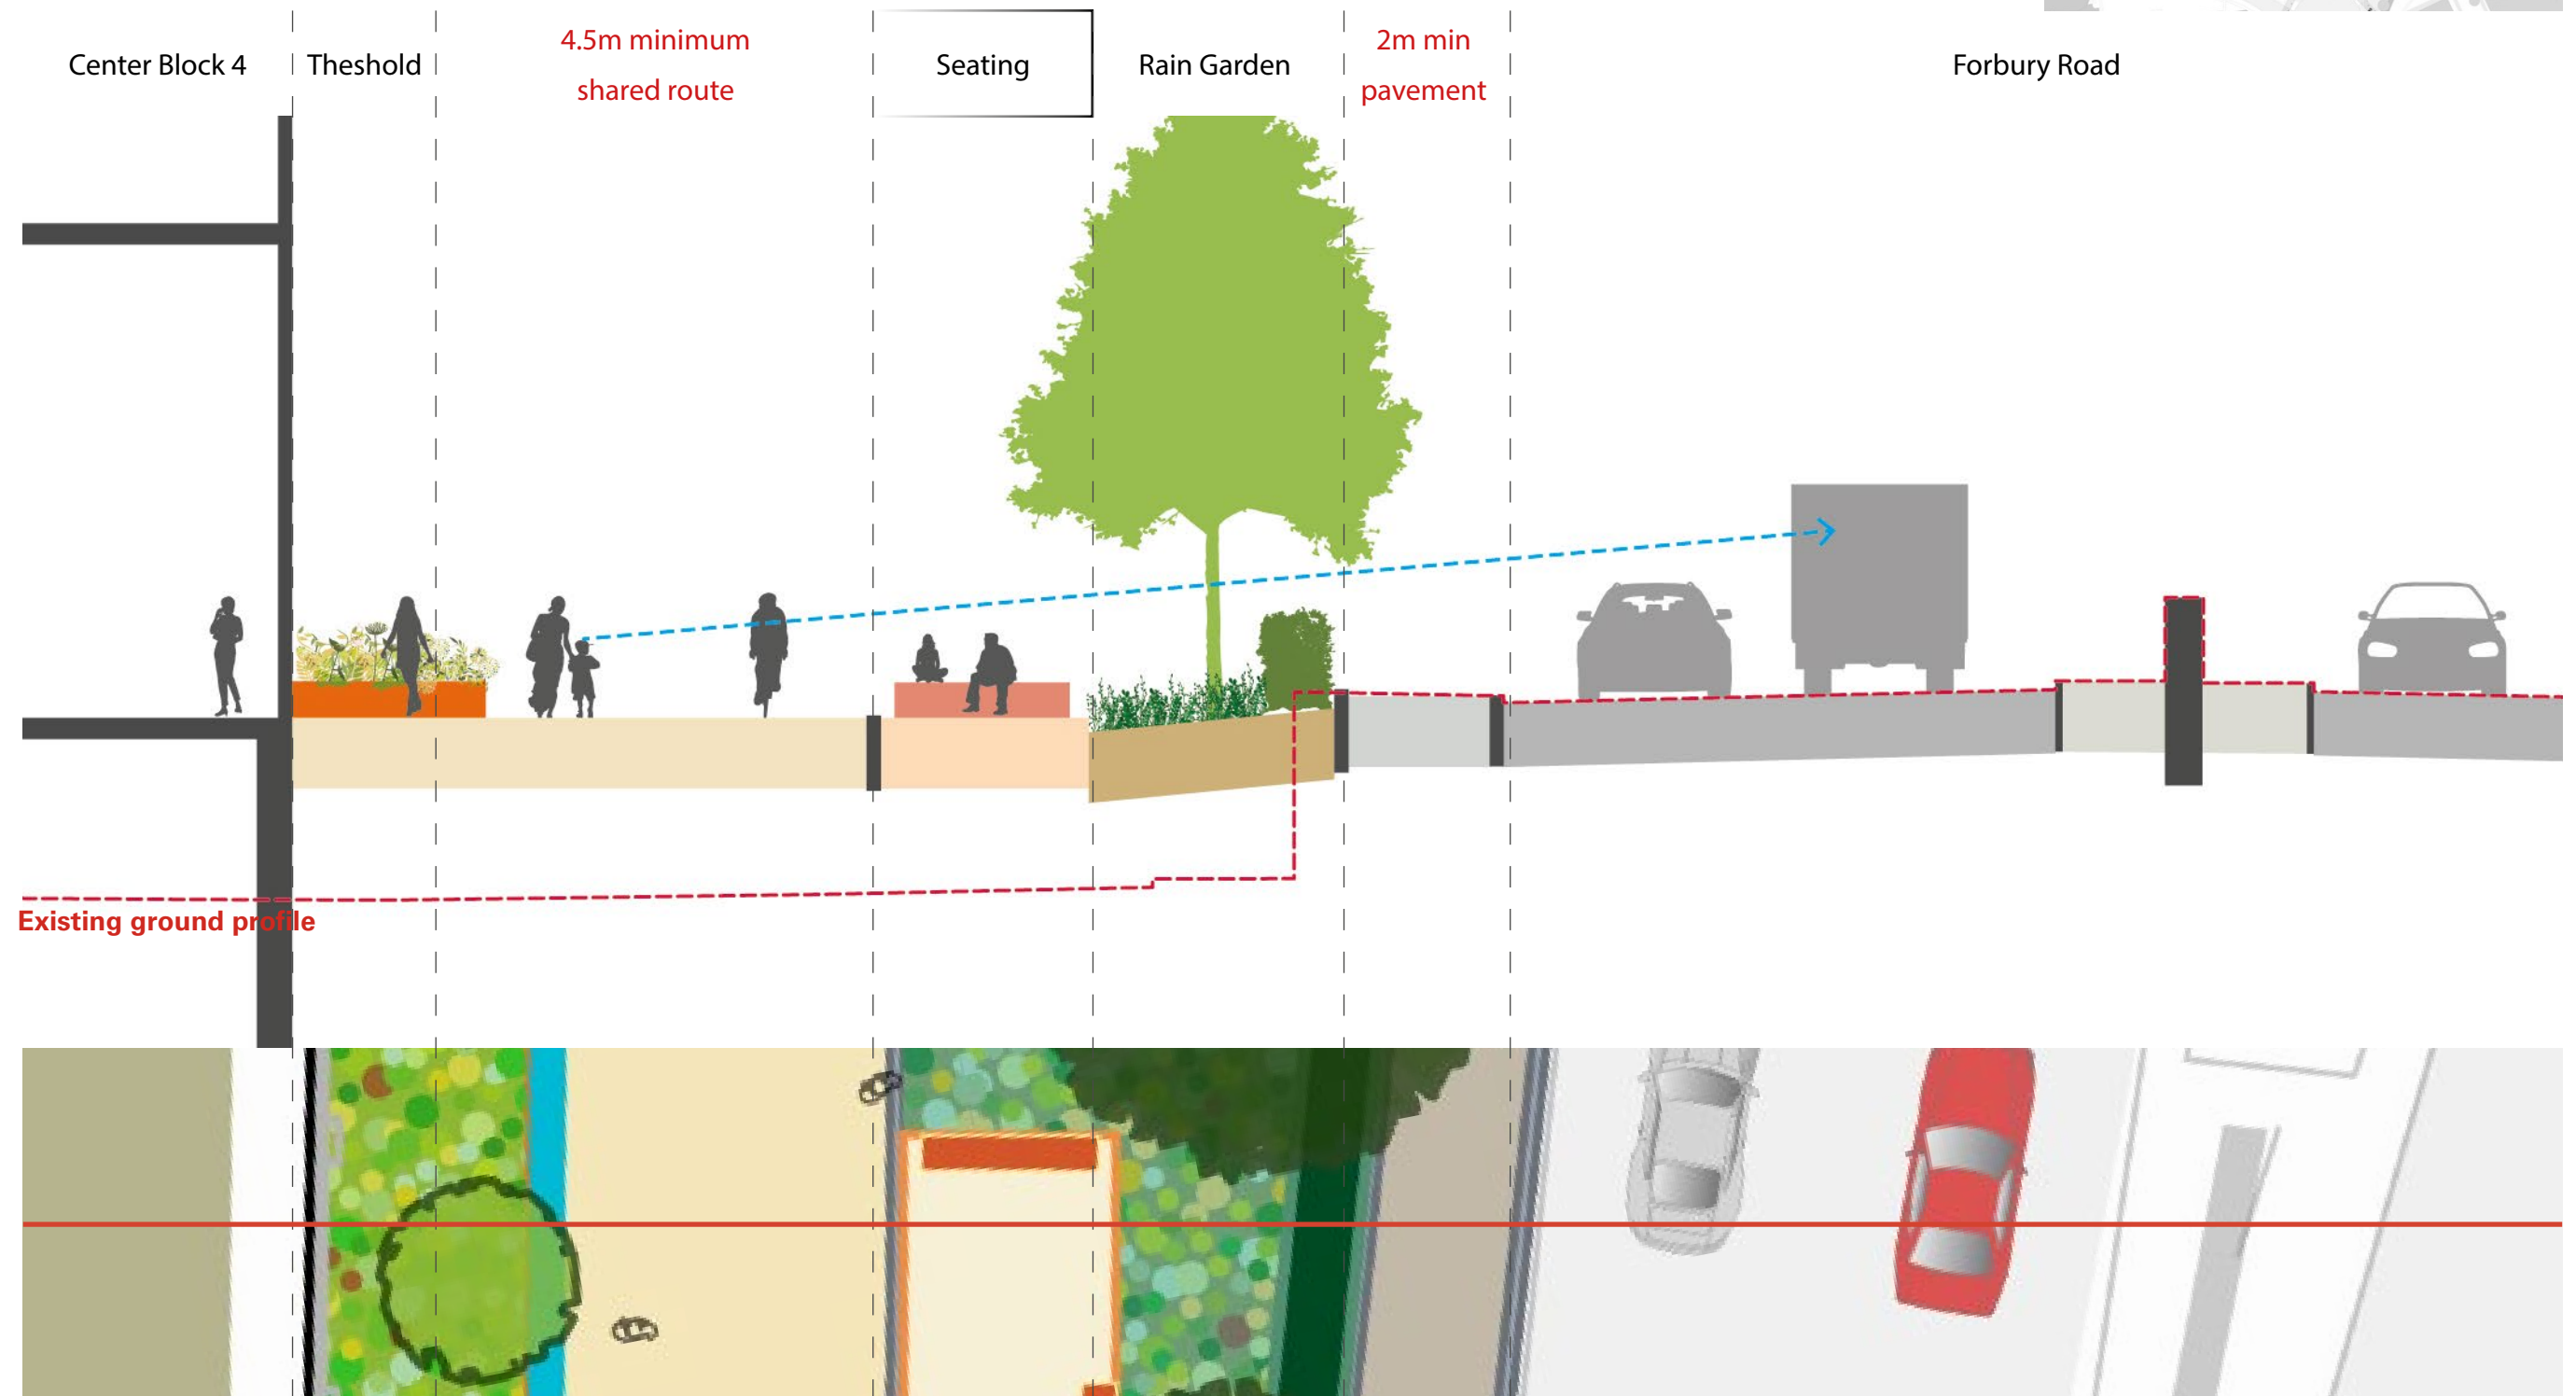

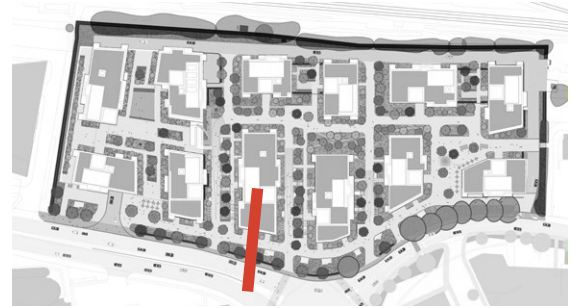

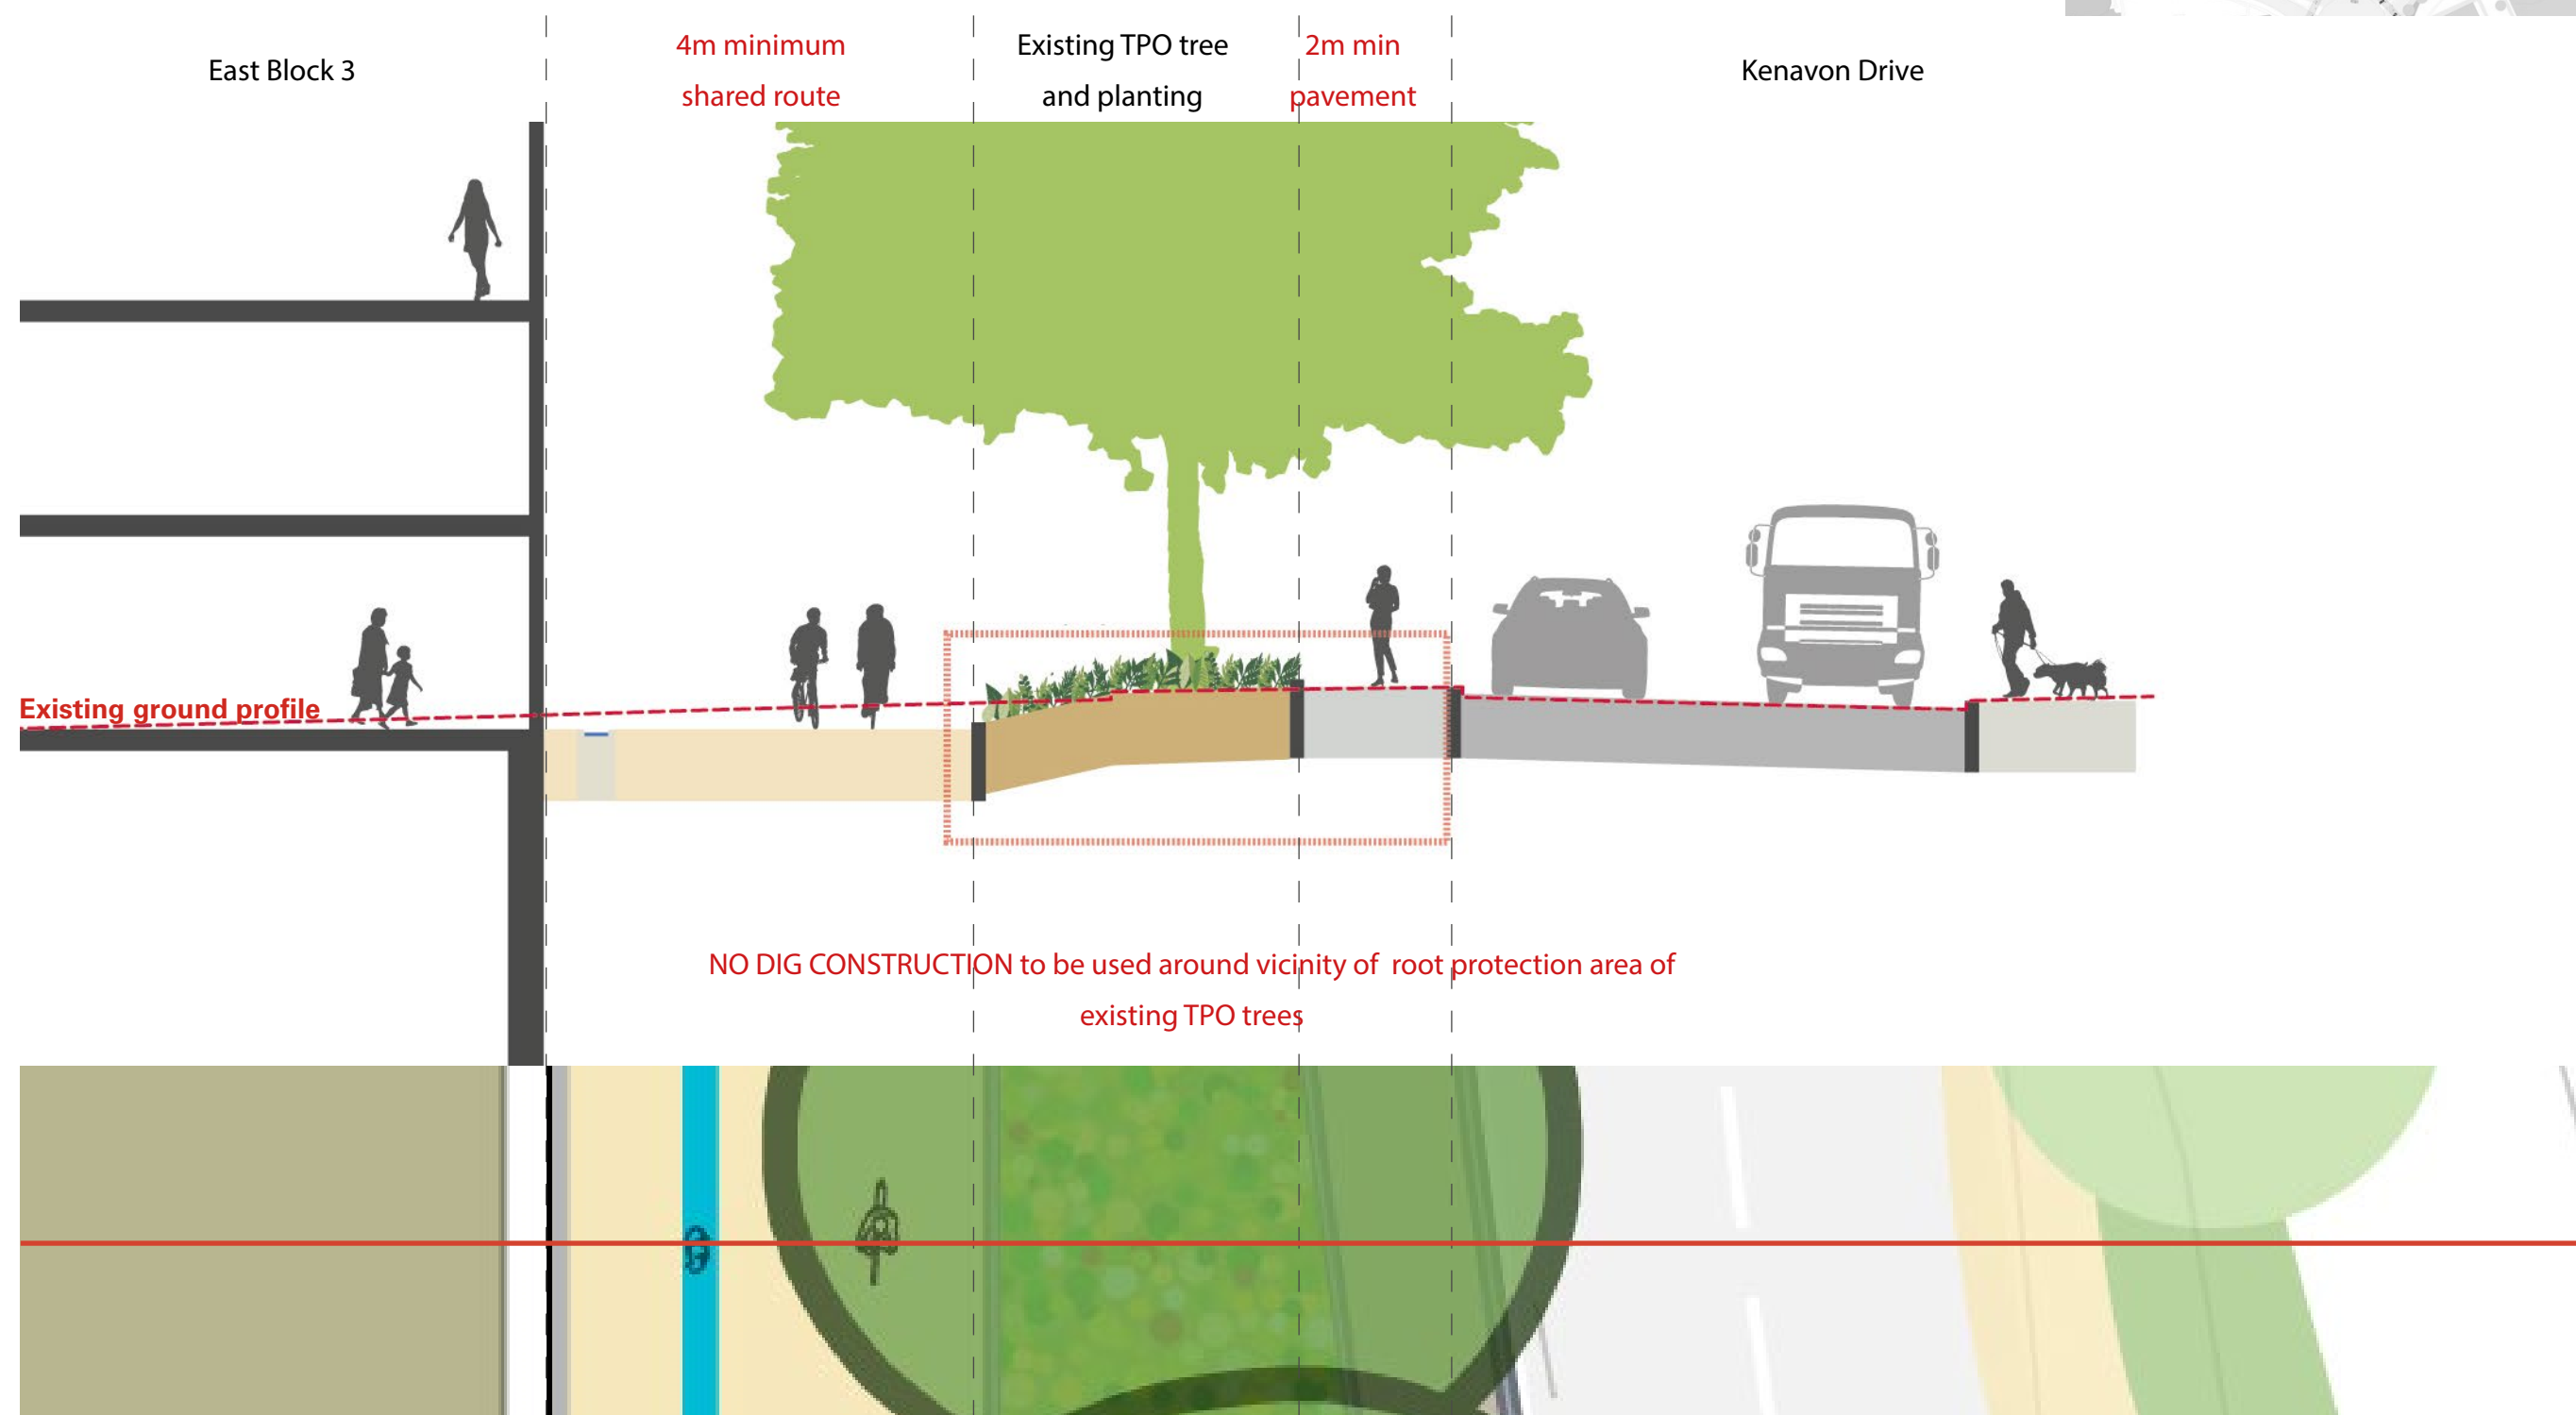

1. Plummery Rill
2. Entrance
3. Garden Rooms
4. Main route, Maintenance and Fire Access
5. Rain garden
6. Planting
7. Seating
8. Large scale street trees
9. Hedge
10. Threshold space to green street
11. TPO trees retained
12. Pavement to highway
13. Biodiversity roof

PAGE LEFT BLANK INTENTIONALLY

6.6 Landscape Outline Proposals

6.6.2 Eastern Square

The Eastern Square will provide a new public space enabling a pedestrian and cycle connection to the Tunnel link to Kings Meadow. The square will become a destination space for the new residential community.

Function

Shared cycle and pedestrian route
Cafe terraces
Flexible events space
Door Step Play
Visitor Cycle Parking
Informal seating spaces
Maintenance and Fire Access



Size

Circa 30m long and 30m wide
Minimum area 900sqm 0.9ha

- | | |
|---|--------------------------------------|
| 1. Large scale street trees | 13. Cycle stands |
| 2. Multi stem trees | 14. Vehicular entrance |
| 3. Seating | 15. TPO trees |
| 4. Water feature | 16. New connection |
| 5. Rill | 17. Connection to cycle path |
| 6. Flexible hard space for events | 18. Thresholds to building entrances |
| 7. Cafe breakout | |
| 8. Main Shared cycle and pedestrian route | |
| 9. Planting | |
| 10. Bleacher | |
| 11. Hedge | |
| 12. Planting to buildings | |




Macgregor Smith

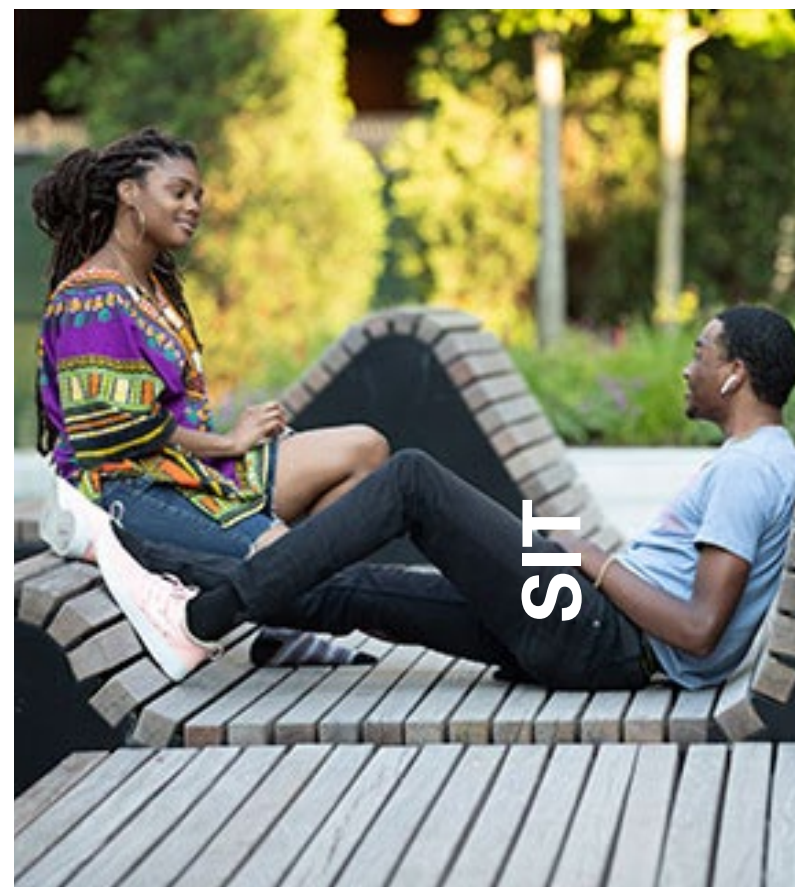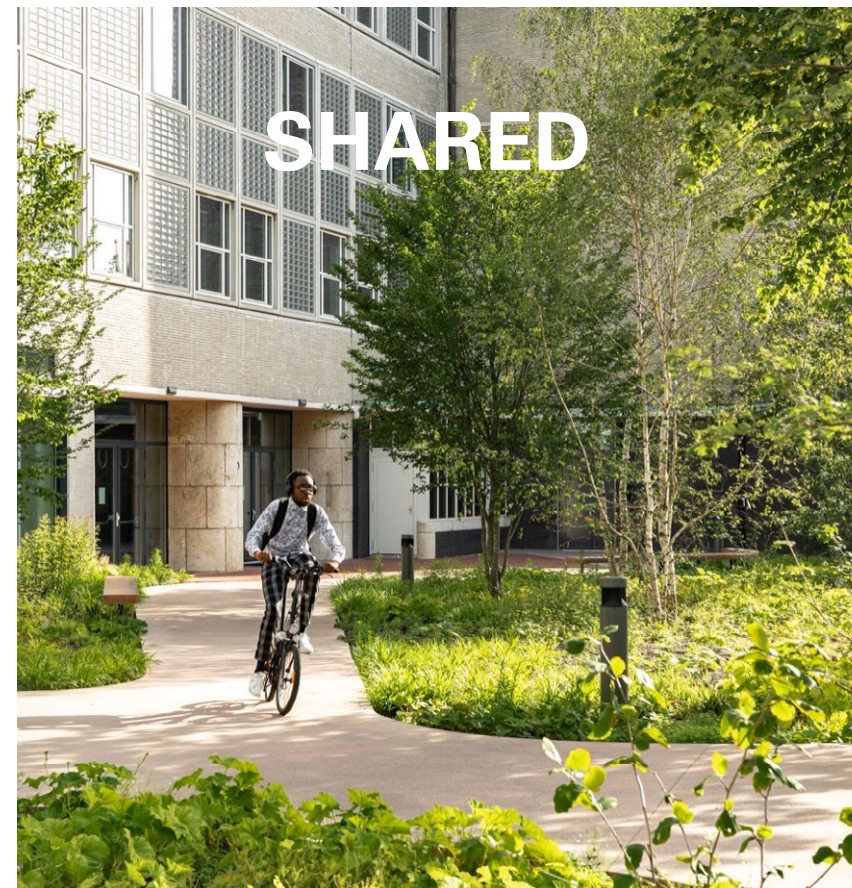


Macgregor Smith

Squire & Partners | KINGS MEADOW VIEW | DESIGN & ACCESS STATEMENT

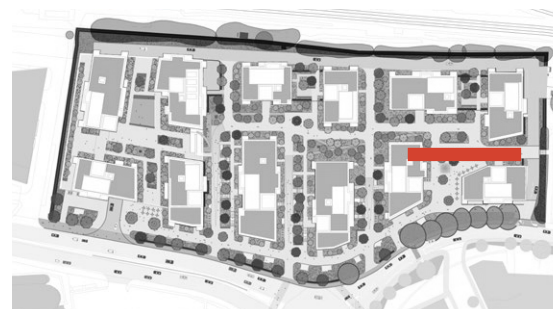

East Block 04 **planting 2m min**

Eastern Square

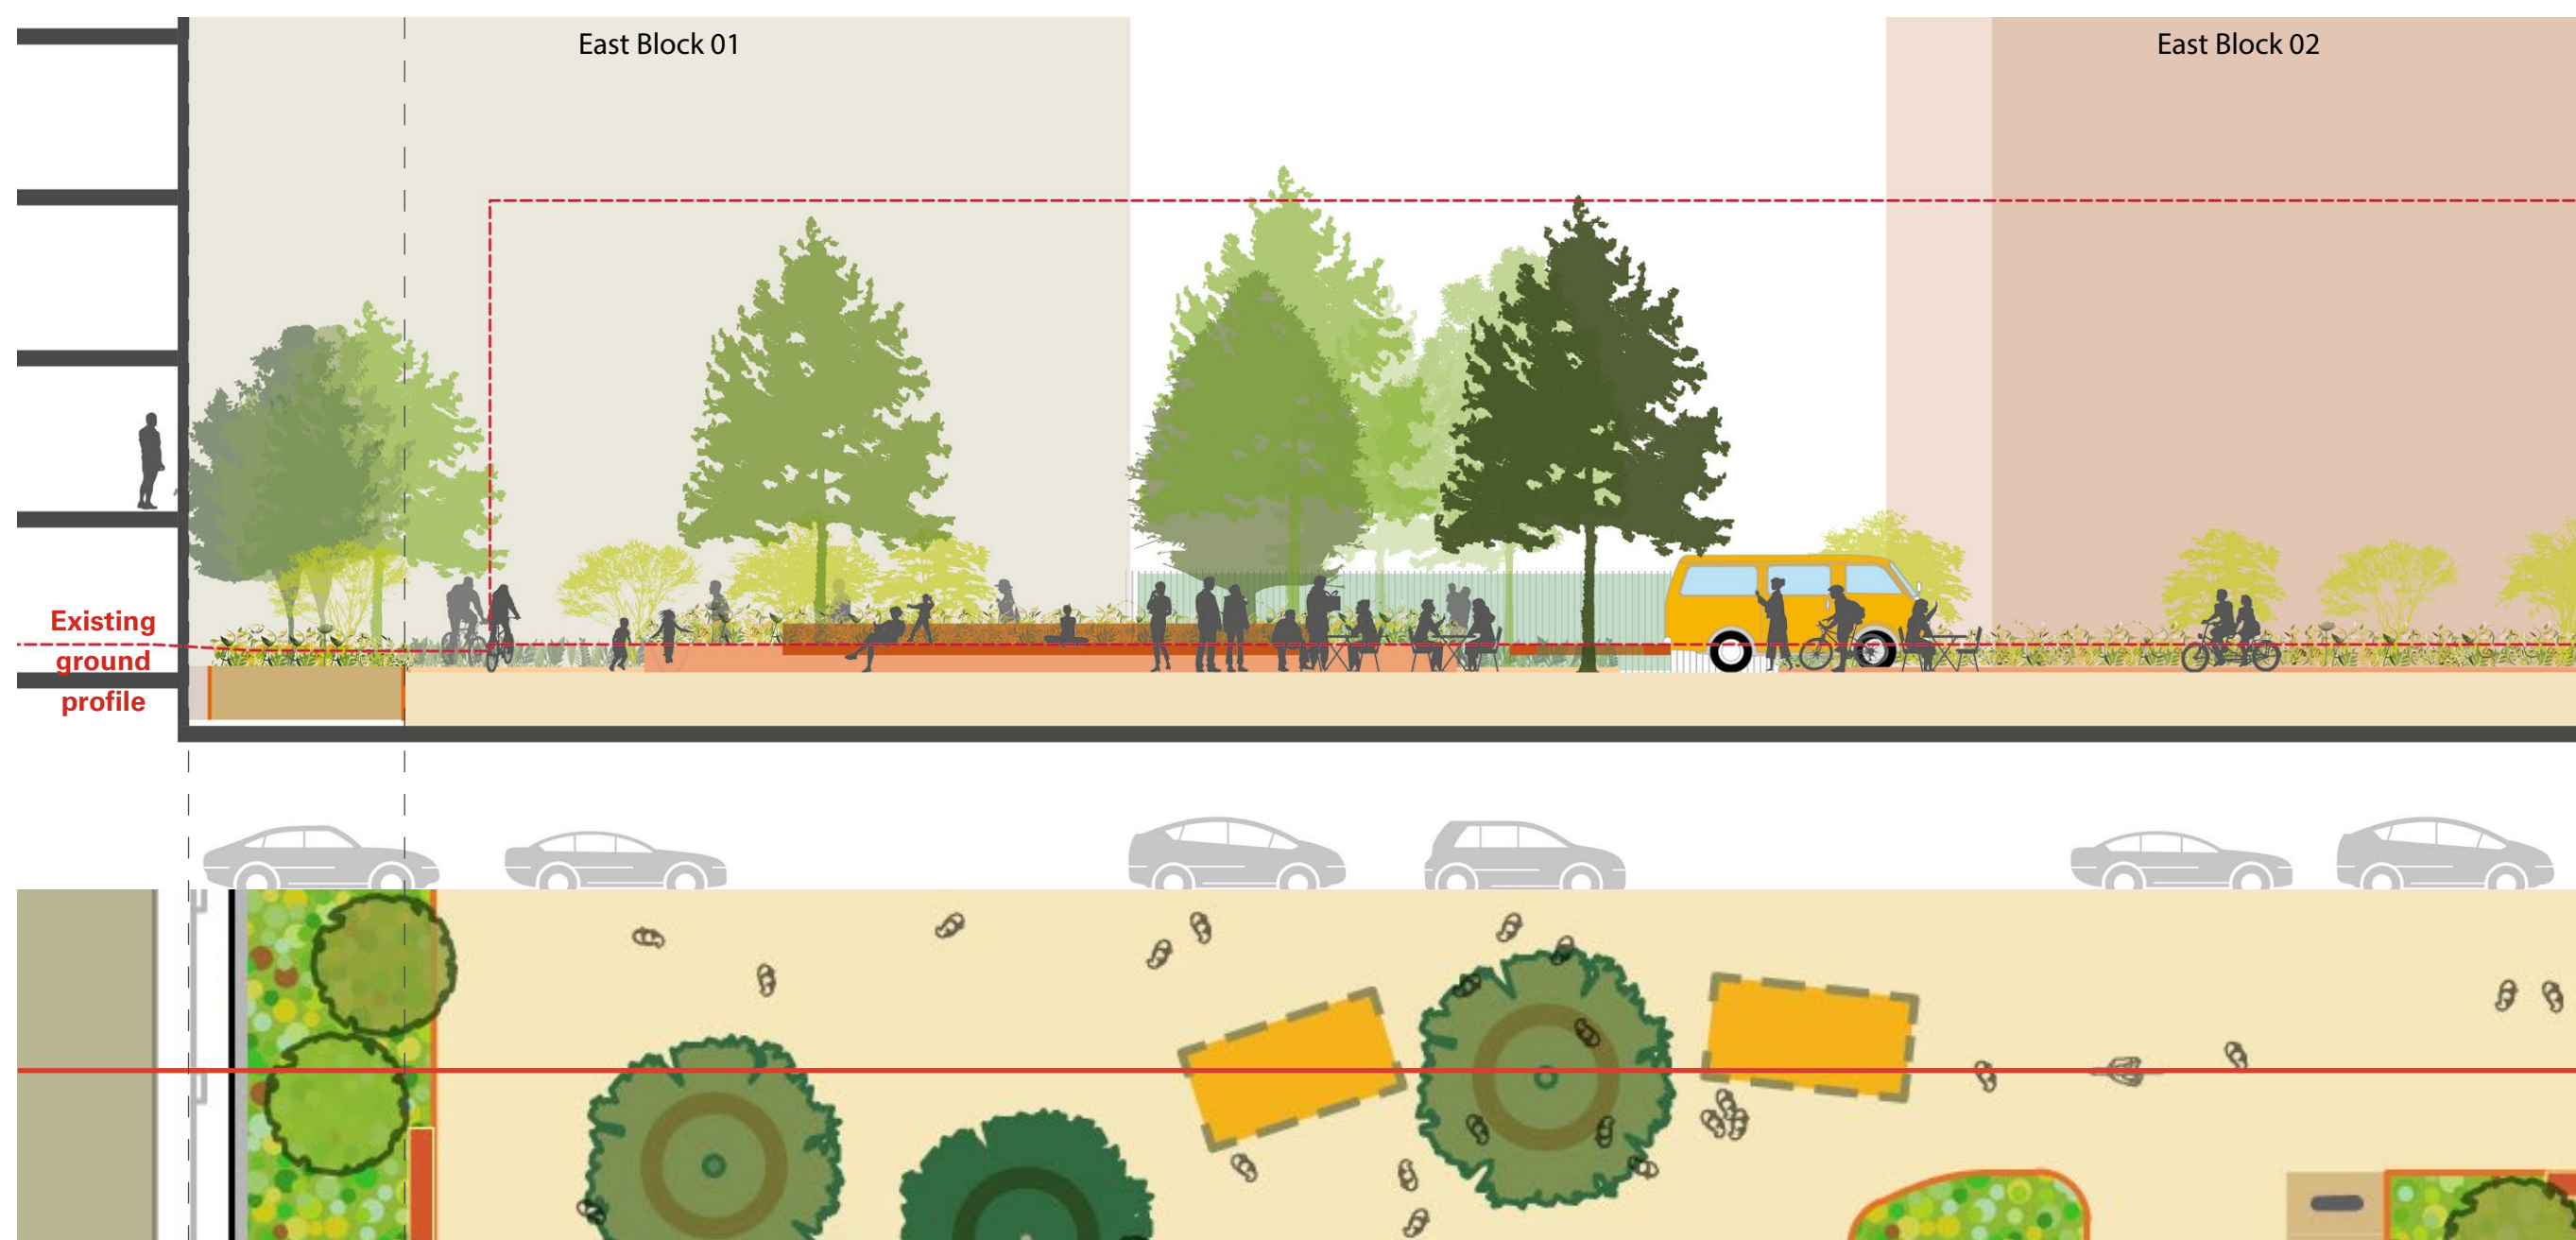

Macgregor Smith

Squire & Partners | KINGS MEADOW VIEW | DESIGN & ACCESS STATEMENT



1. Large scale street trees
2. Multi- stem trees
3. Seating
4. Water feature
5. Rill
6. Flexible hard space for events
7. Cafe breakout
8. Connection to Plummery Gardens

9. Planting
10. Bleacher
11. Cycle stands
12. TPO trees retained
13. Kenavon Drive Pavement
14. Playful routes
15. Connection to Woodland Gardens

Macgregor Smith

6.6 Landscape Outline Proposals

6.6.3 Green Streets

A series of green streets provide north south connections through the development linking residents to Plummary Gardens and the Woodland Gardens.



Function

Shared cycle and pedestrian route
Door Step Play
Visitor Cycle Parking
Informal seating spaces
Maintenance and Fire Access

Size

Length varies and circa 16-20m wide

1. Main route, Maintenance and Fire Access
2. Graded route 1in 21
3. Secondary routes
4. Cycle stands
5. Seating
6. Natural play
7. Steps
8. Street trees
9. Multi-stem Trees
10. Planting
11. Hedge with climbers on wire system behind
12. Play wall
13. Walled bin store
14. Connection to Access Road
15. Connection to Woodland Garden

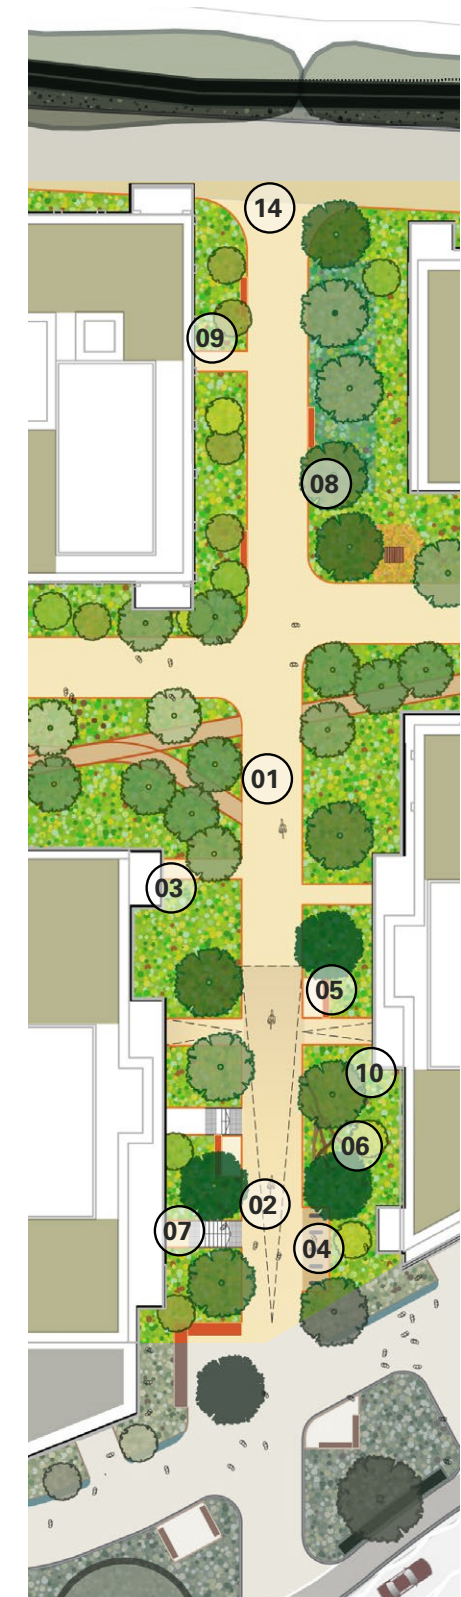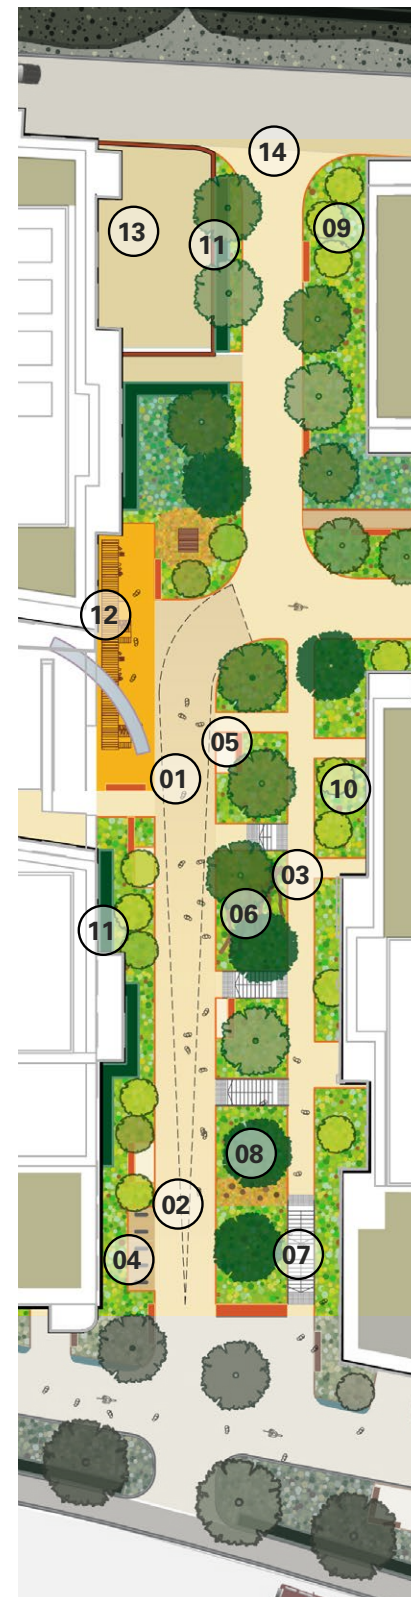


Macgregor Smith



SYLVAN




NATURE PLAY

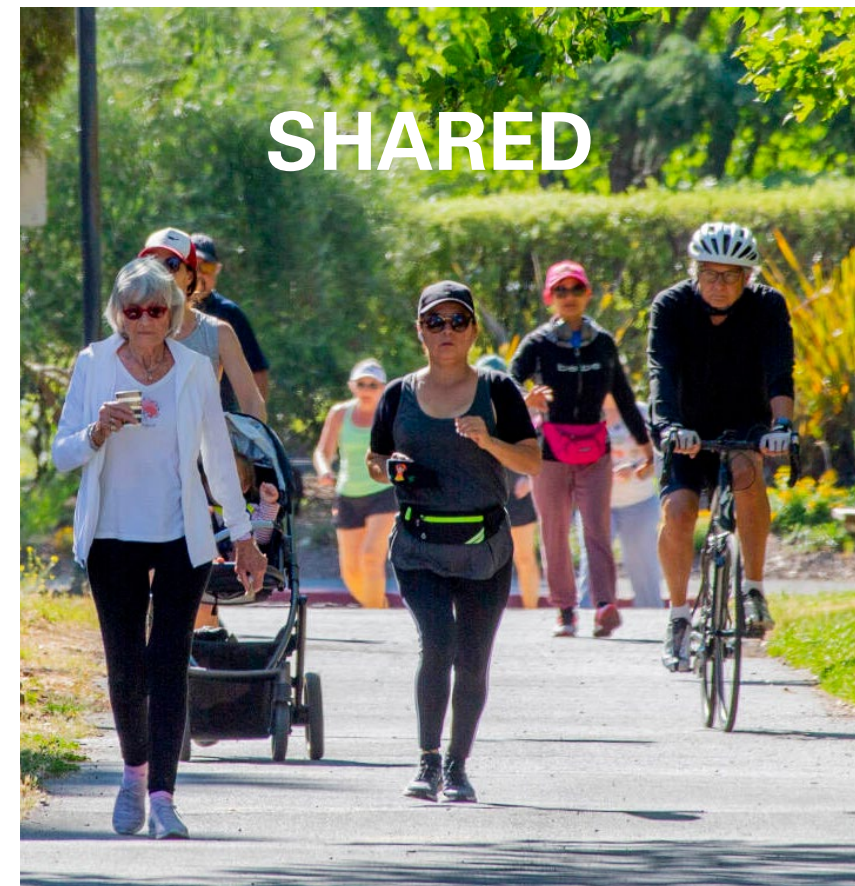

SHARED



GREEN BANKS

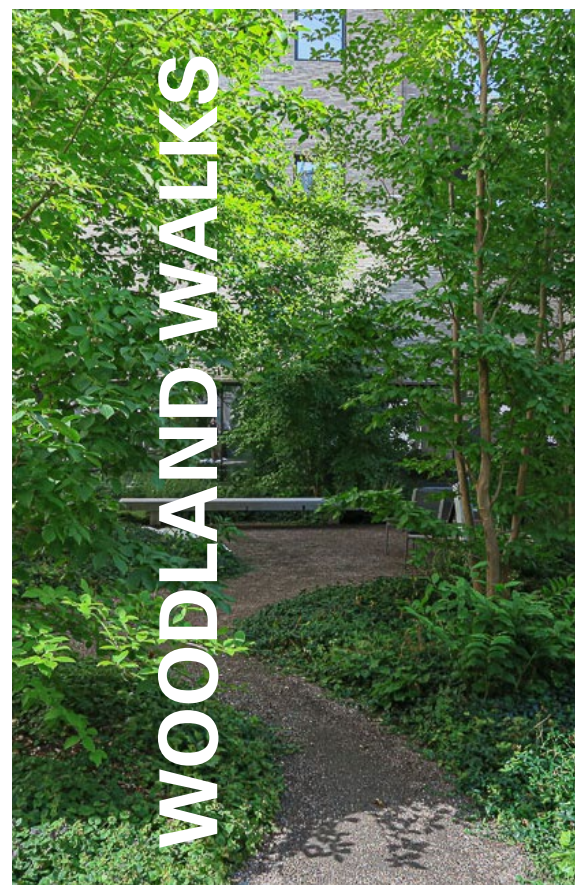



WOODLAND WALKS






SIT




PLAYFUL ELEMENTS

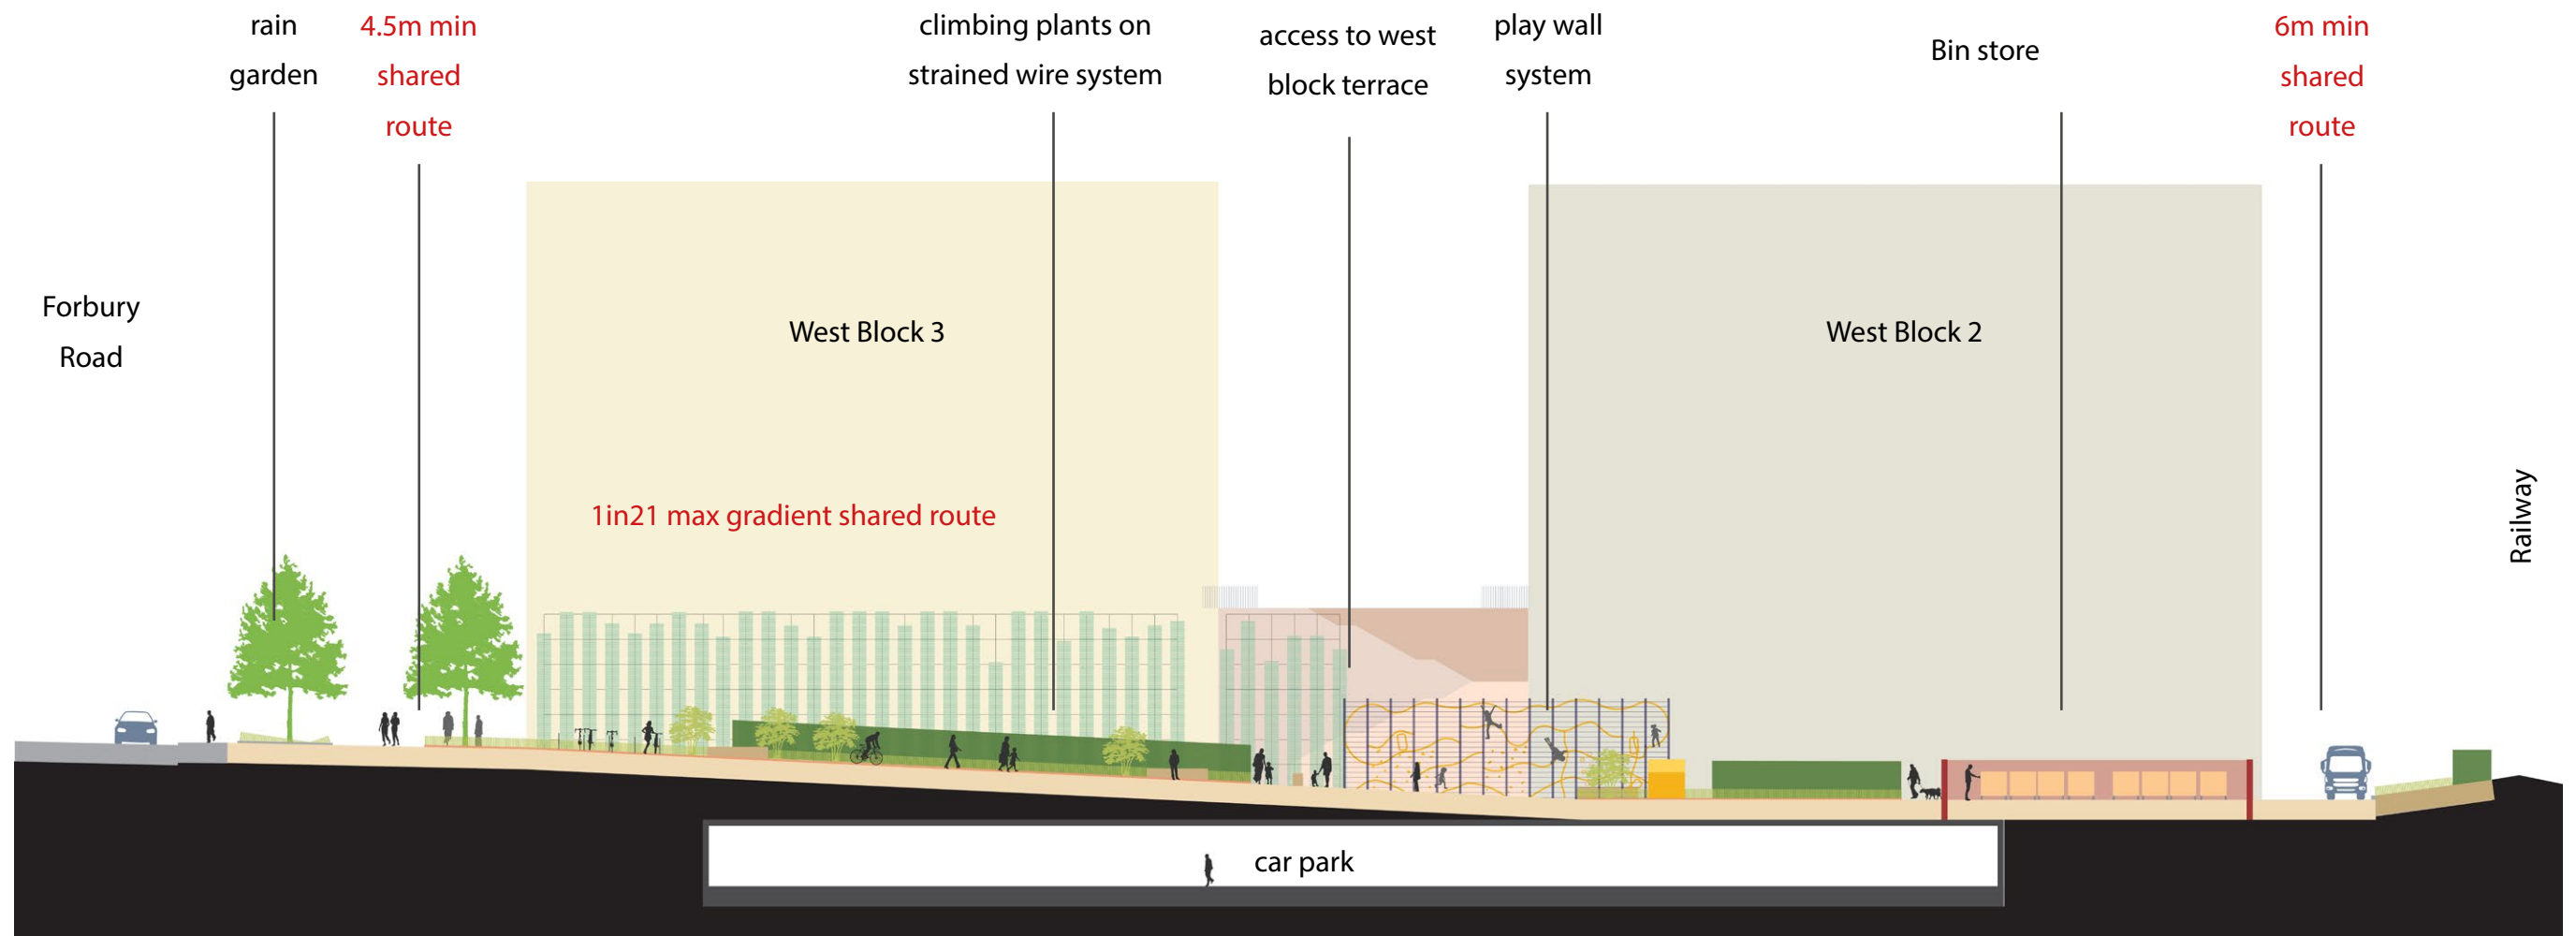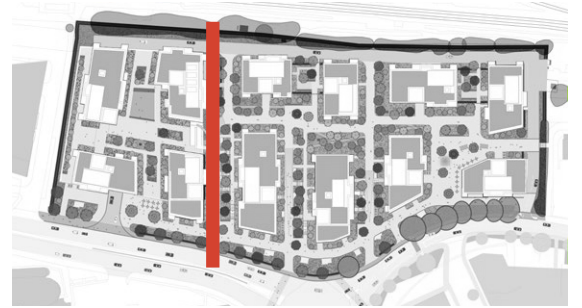



Macgregor Smith

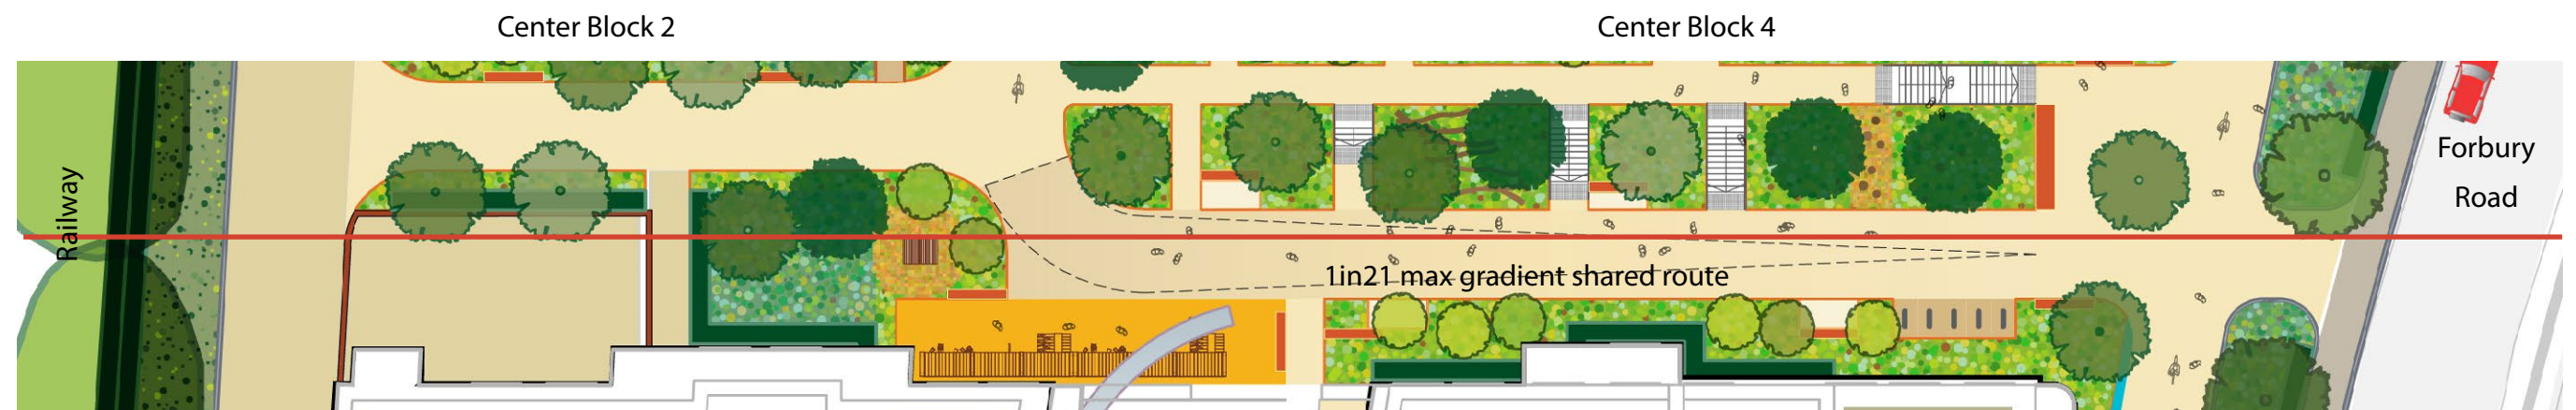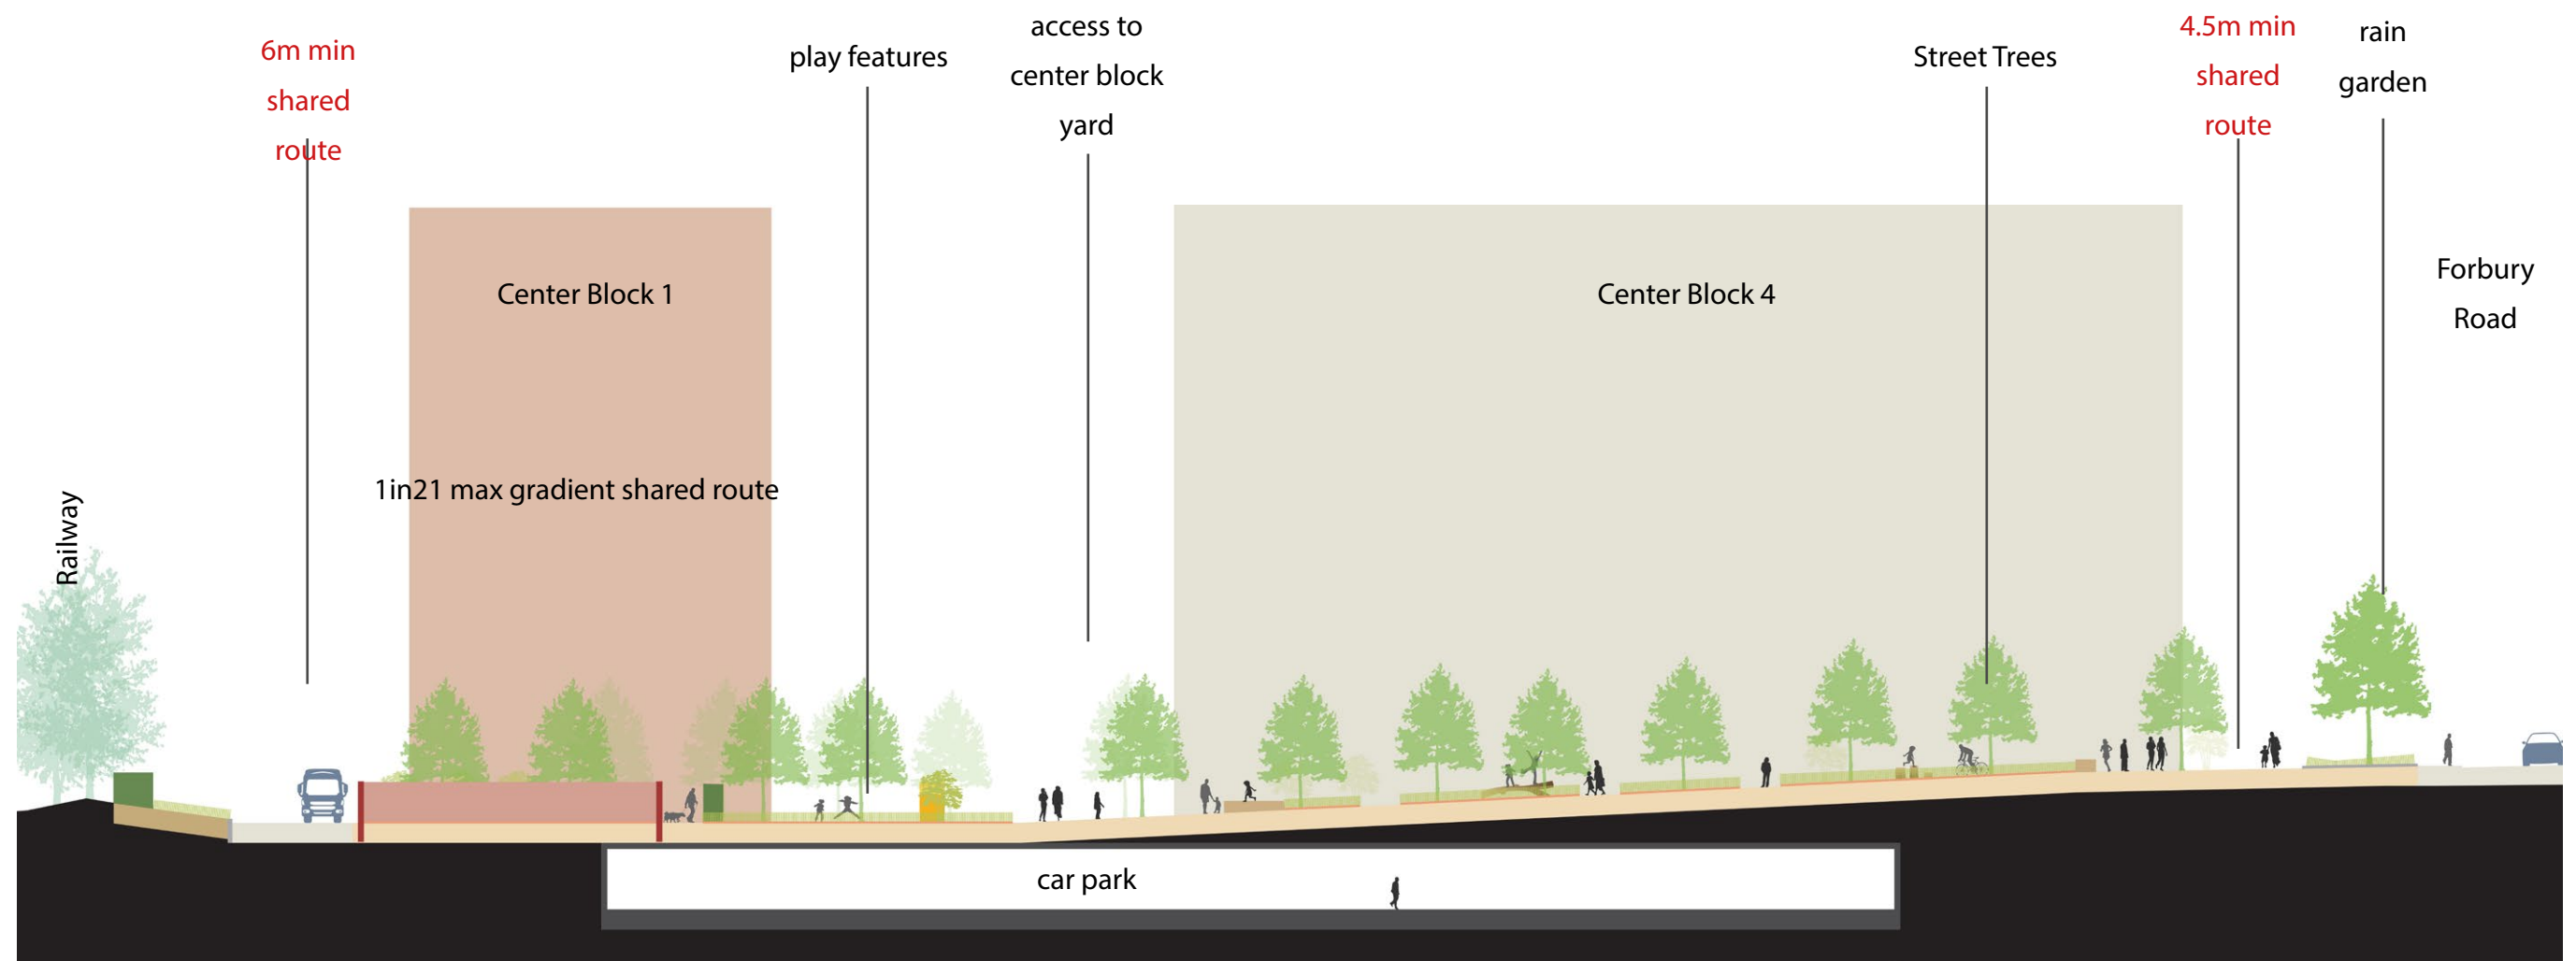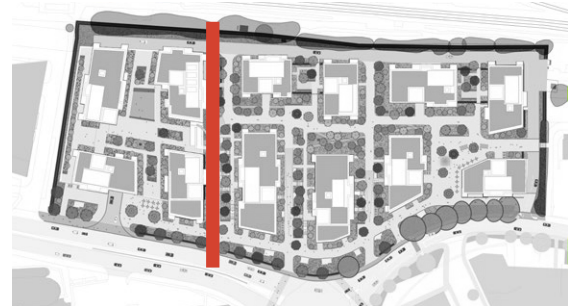


Macgregor Smith

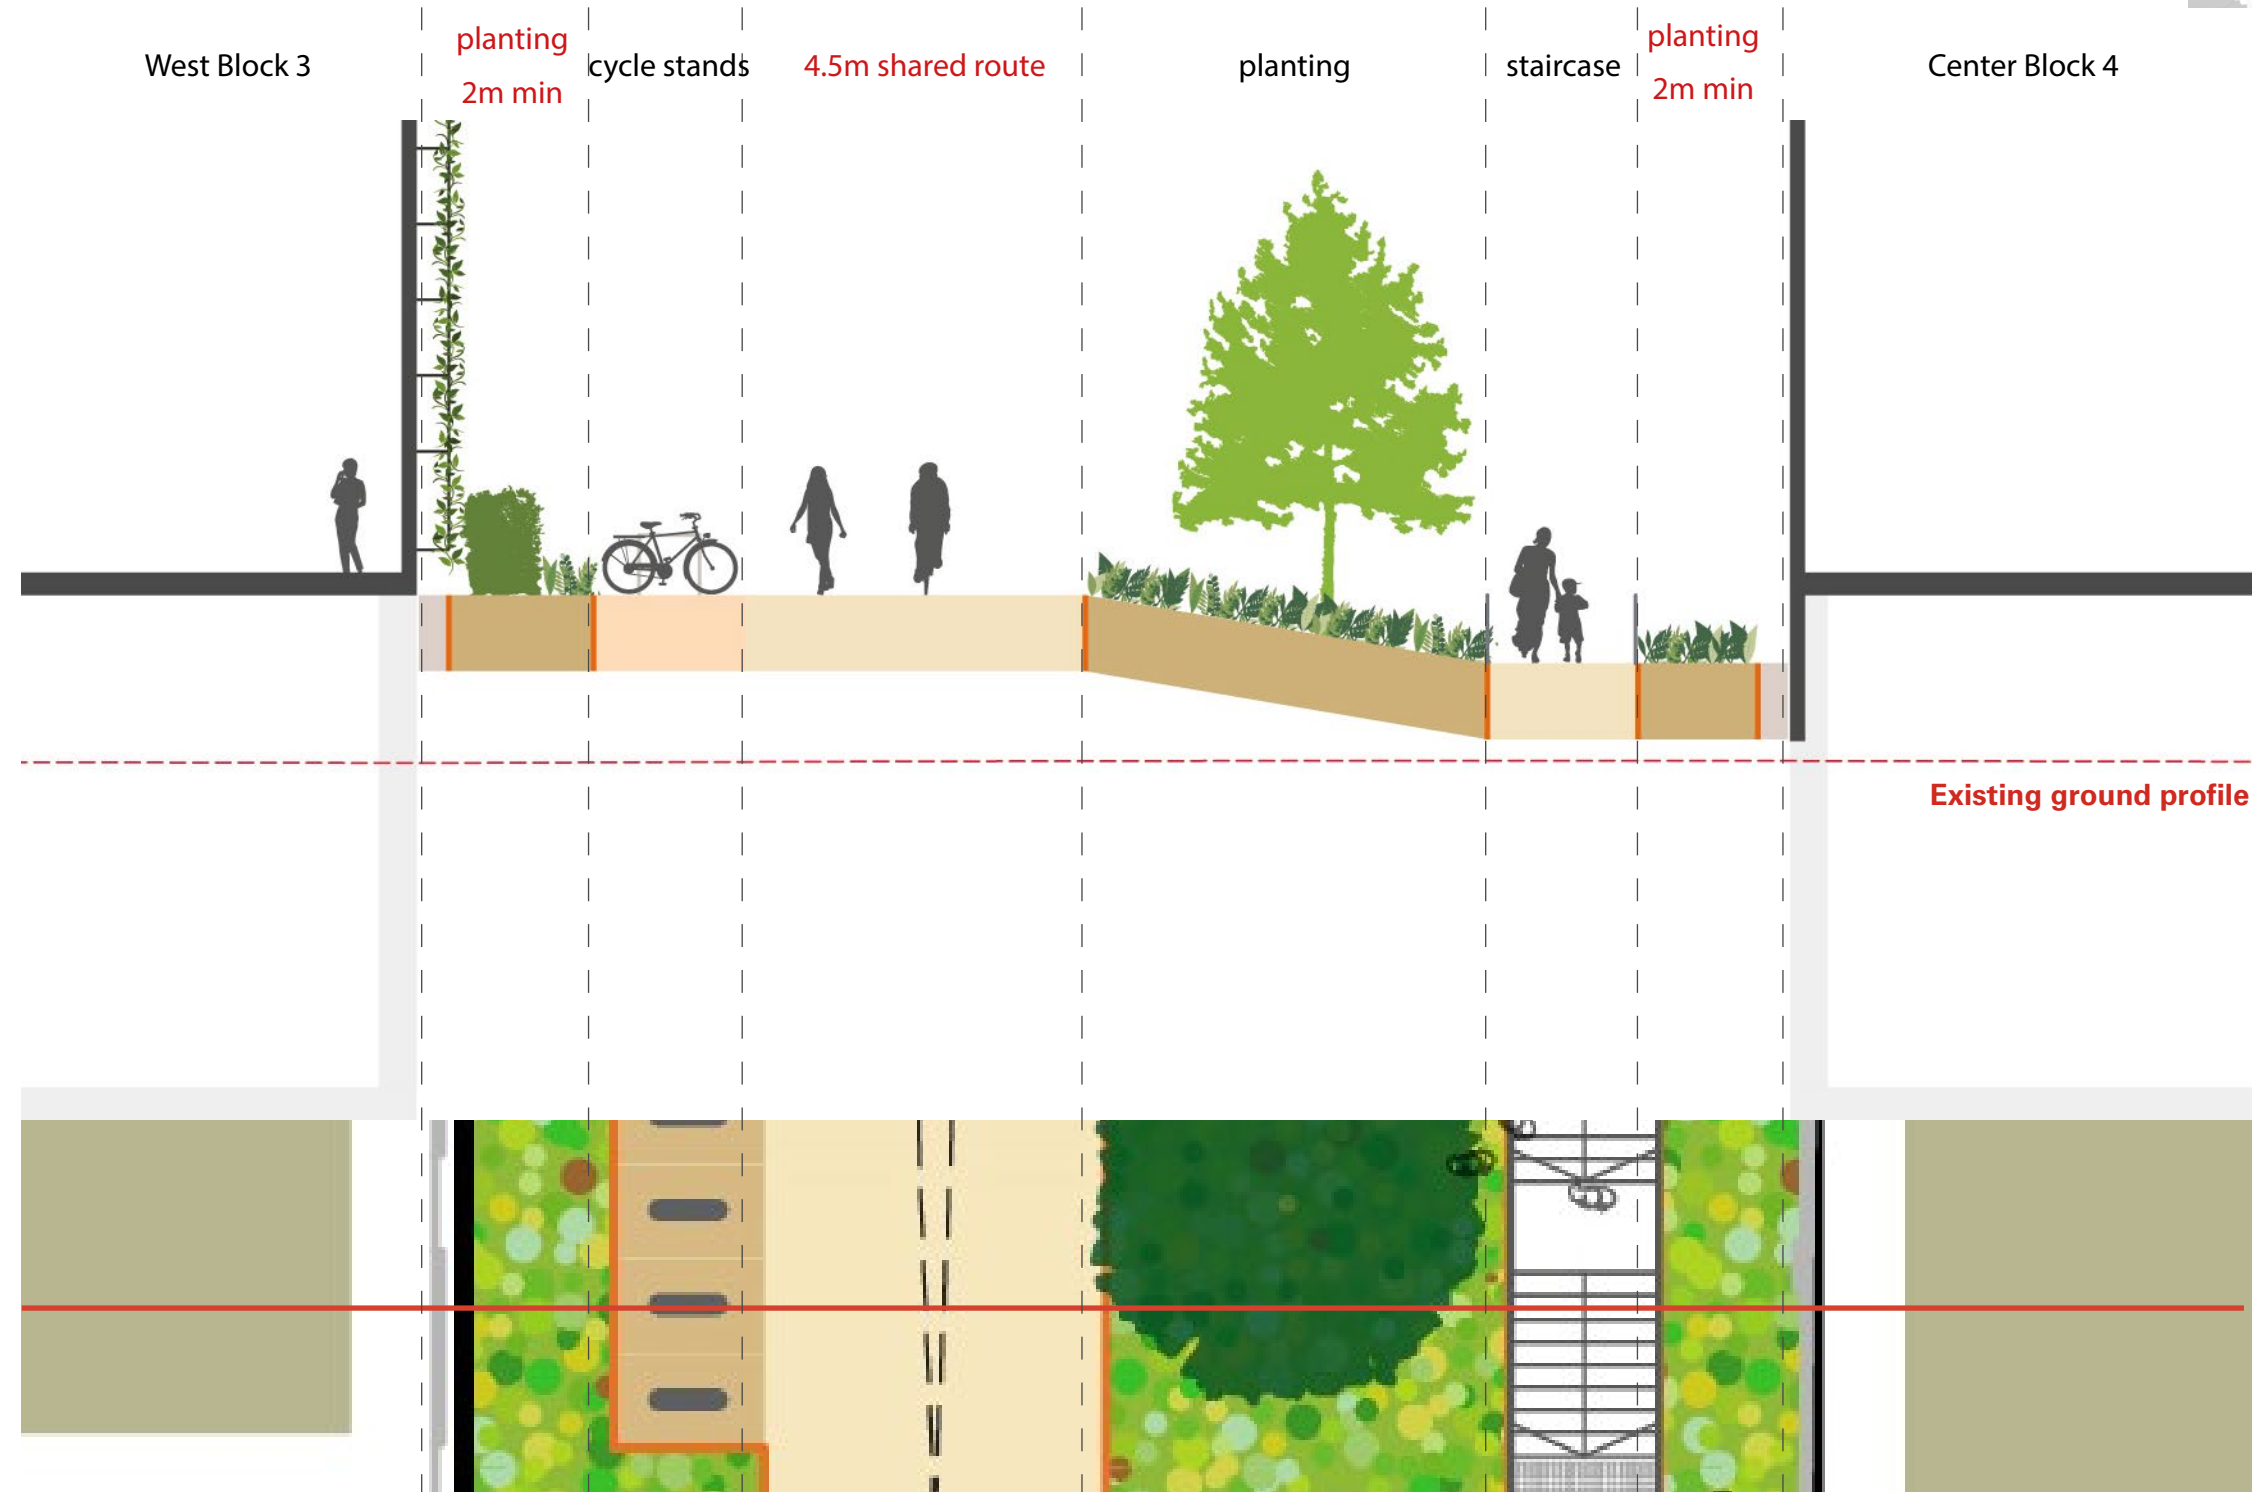

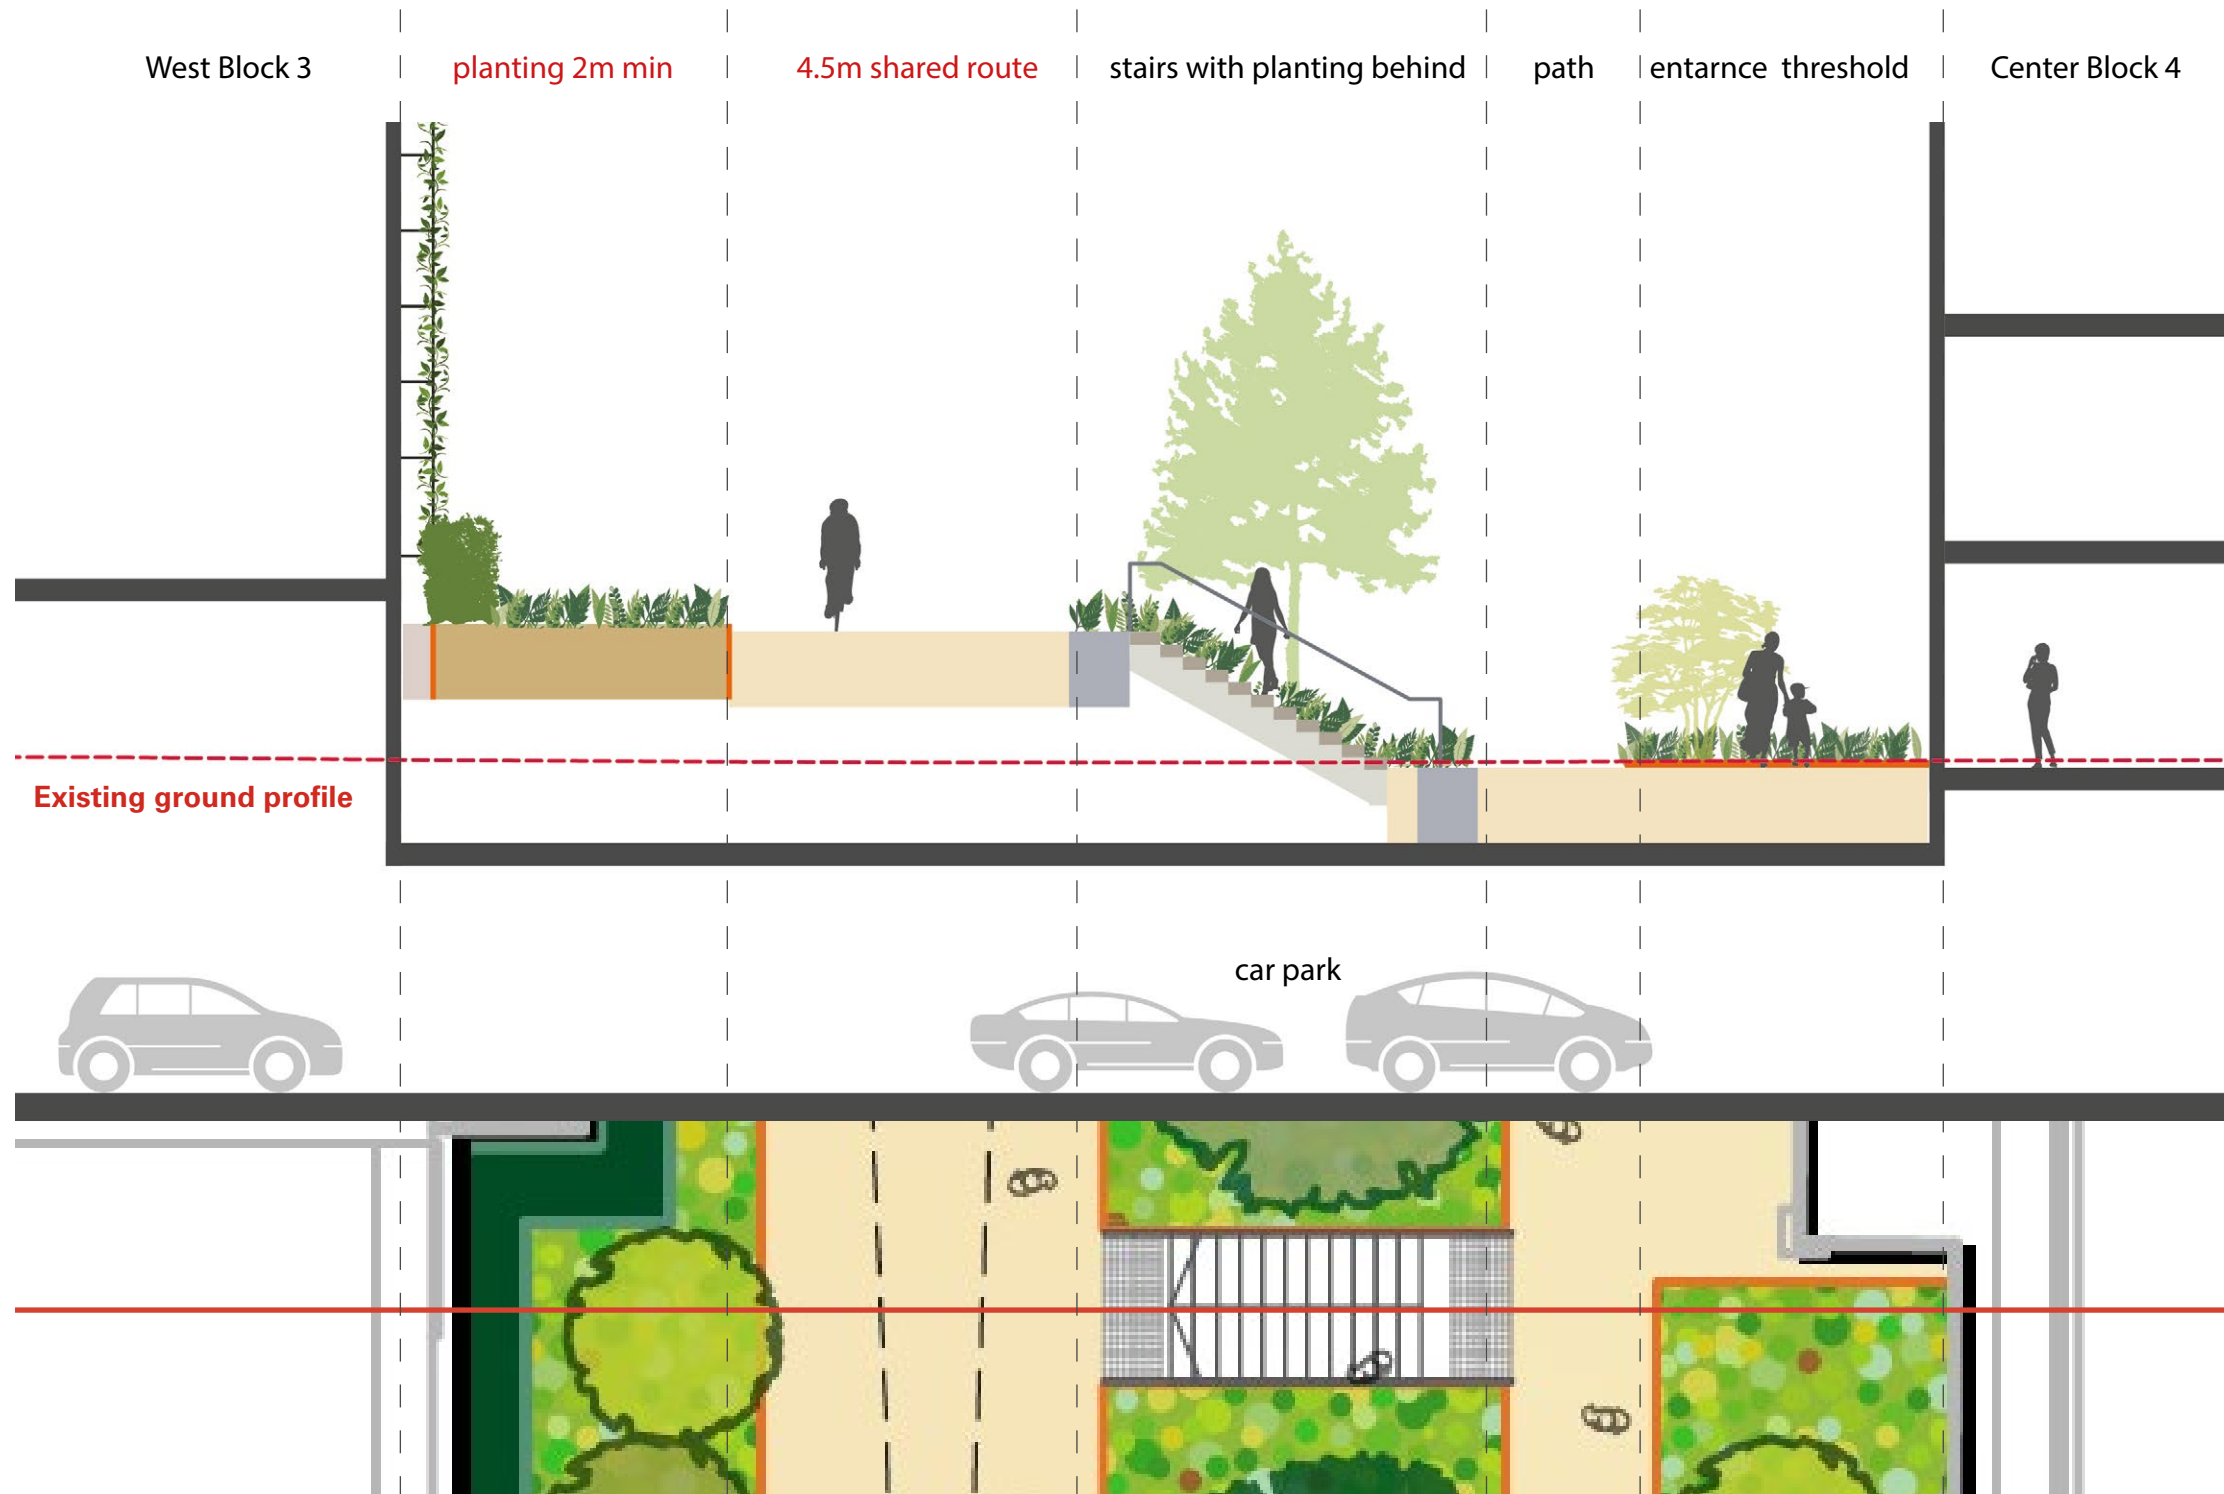

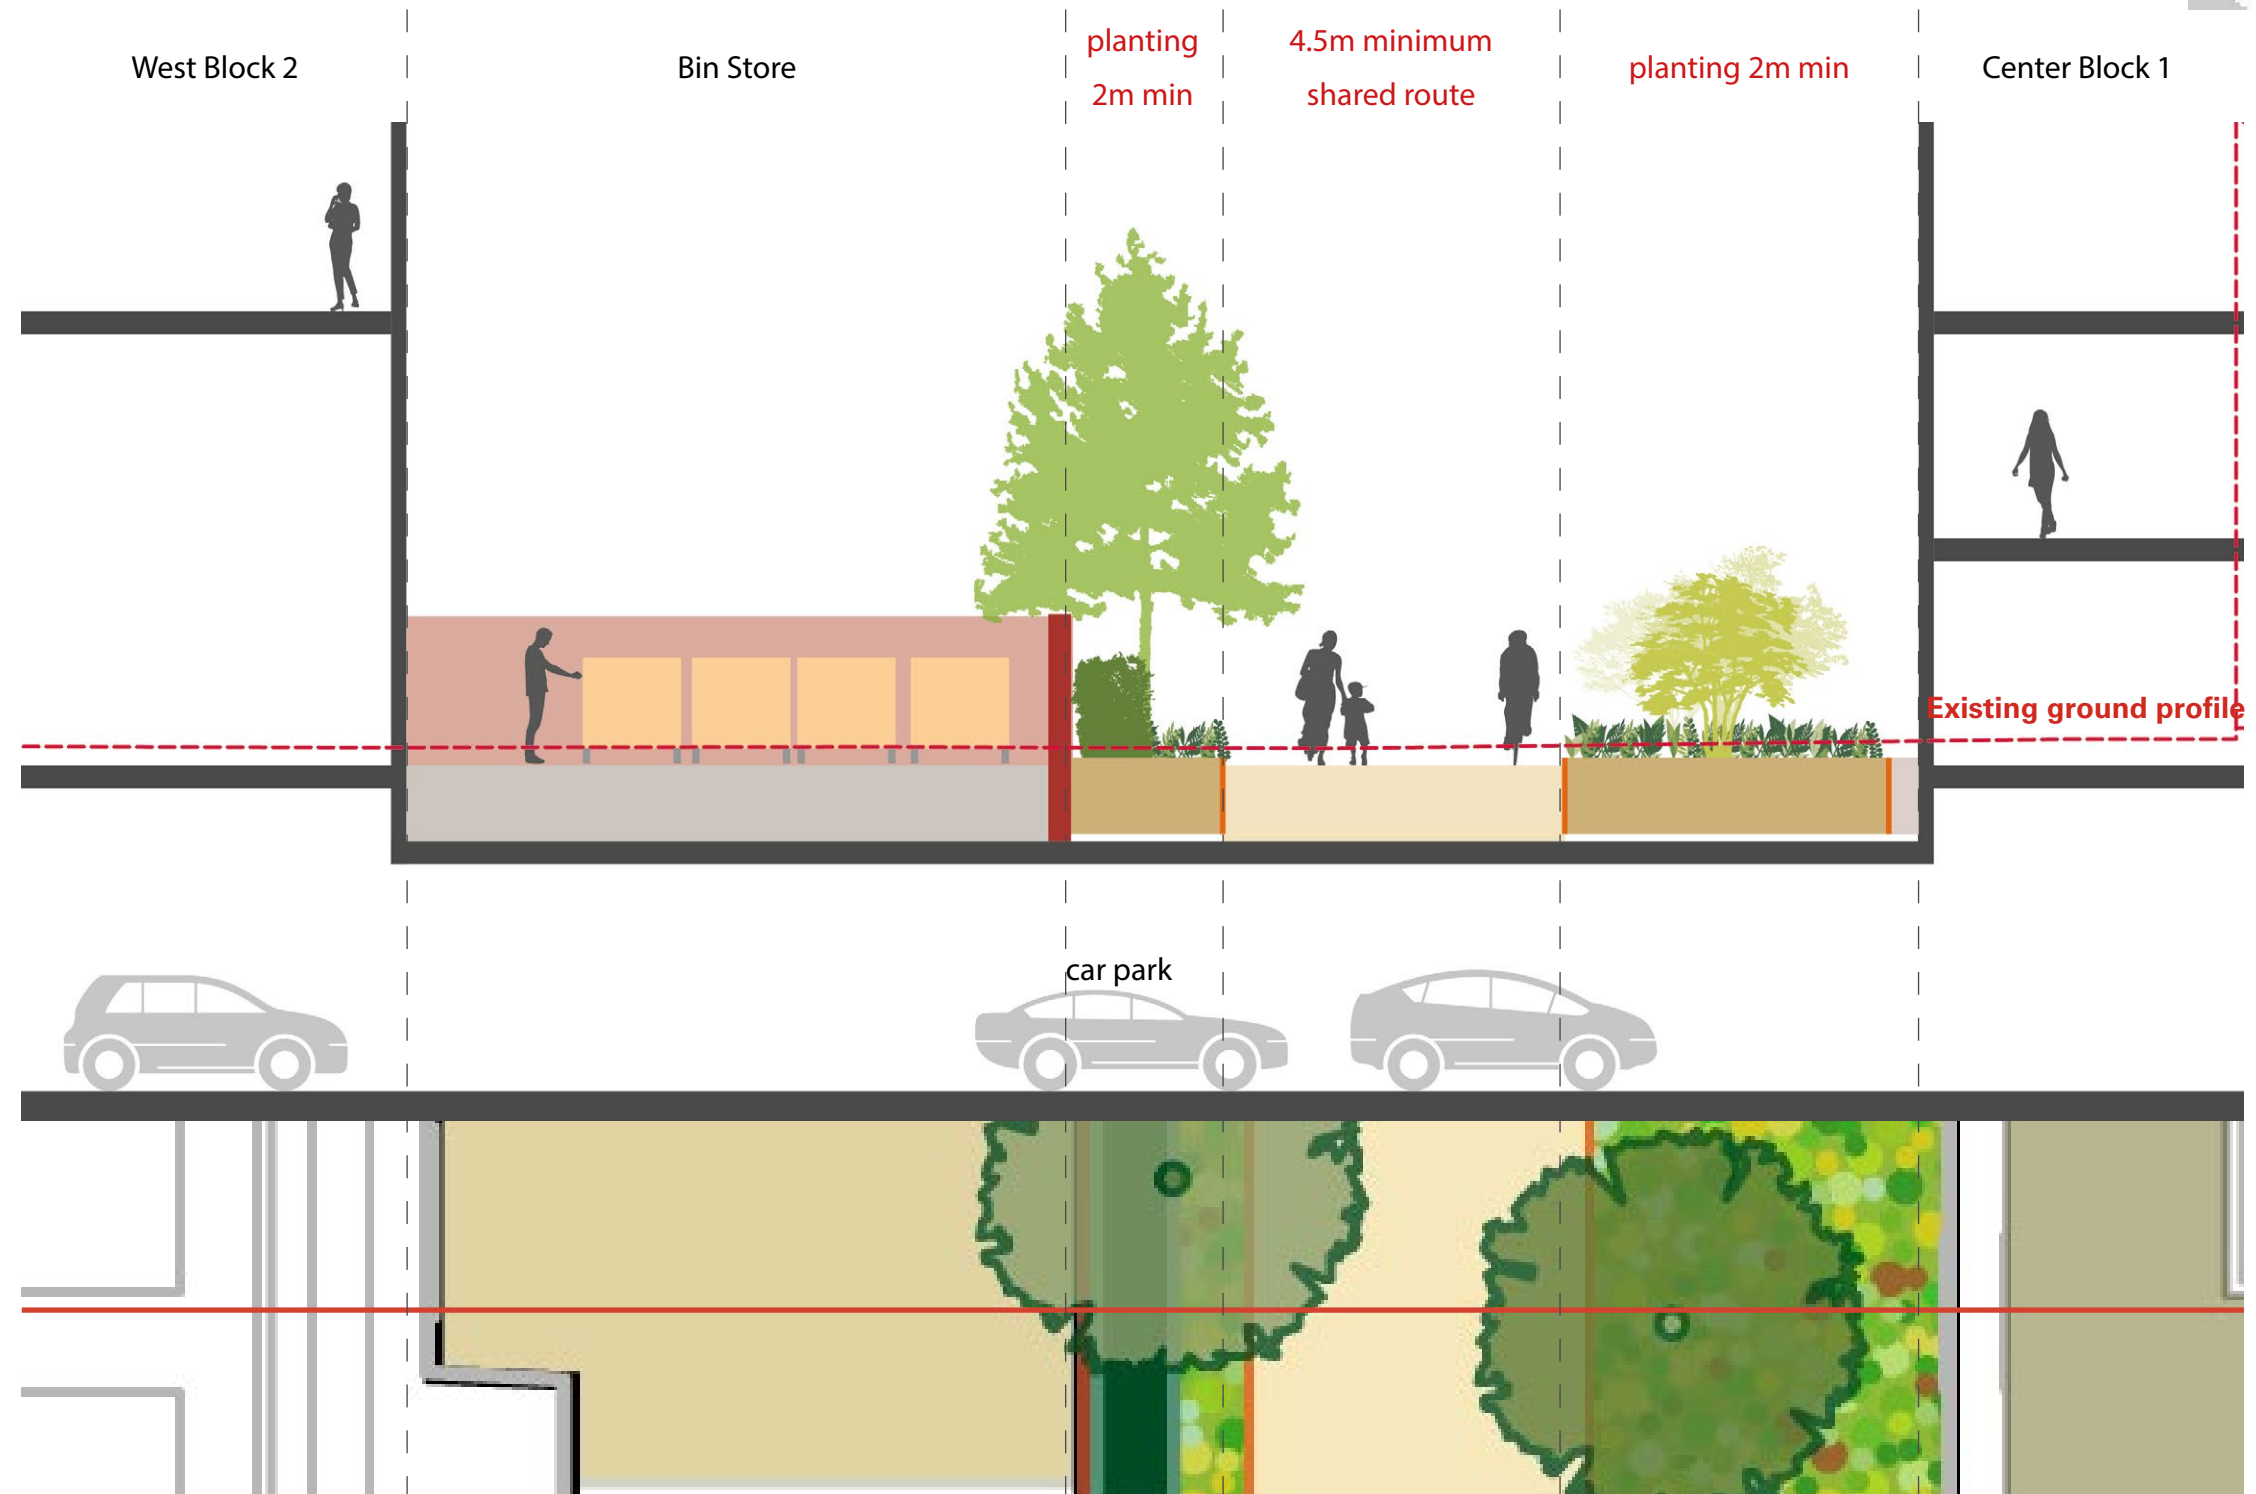

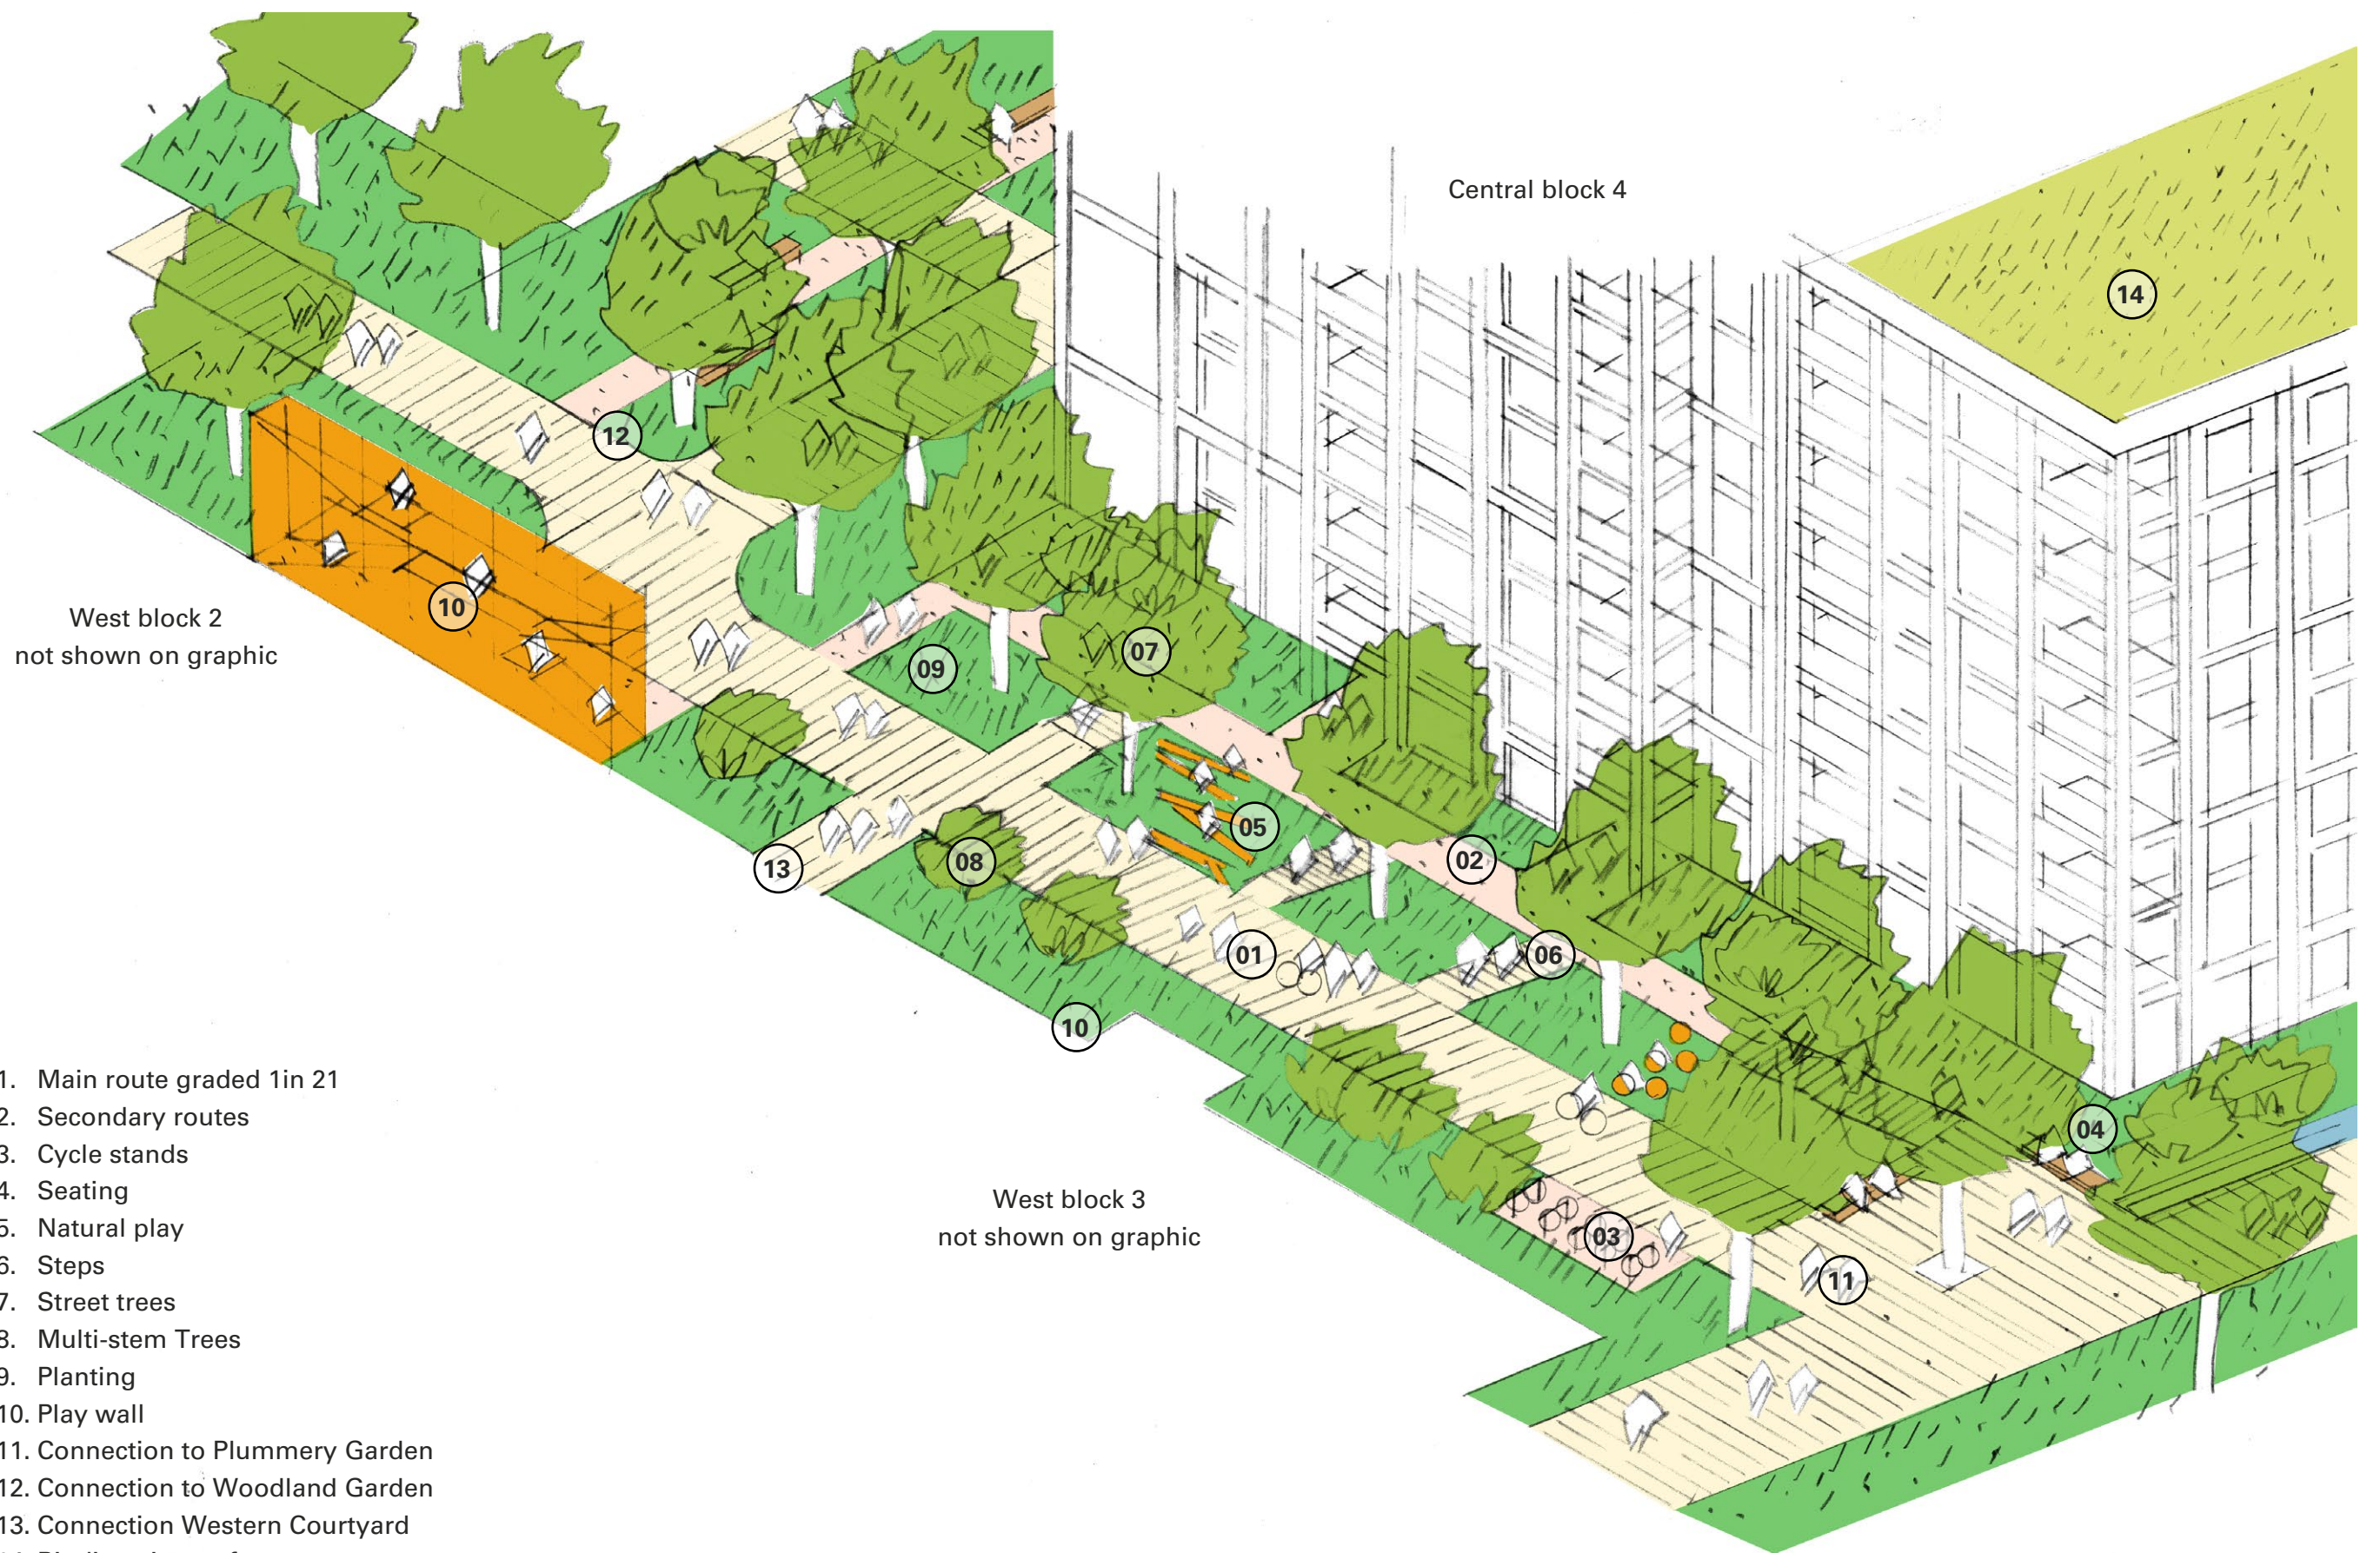

West block 2
not shown on graphic

Central block 4

West block 3
not shown on graphic

1. Main route graded 1 in 21
2. Secondary routes
3. Cycle stands
4. Seating
5. Natural play
6. Steps
7. Street trees
8. Multi-stem Trees
9. Planting
10. Play wall
11. Connection to Plummery Garden
12. Connection to Woodland Garden
13. Connection Western Courtyard
14. Biodiversity roof

Macgregor Smith

6.6 Landscape Outline Proposals

6.6.4 Woodland Garden

A smaller pocket park will be provided at the heart of the residential areas, and intersection of key routes north south/ east west. Its exact location will be determined by the layout of the residential areas, and should form a focal point to the immediate neighbourhood with good natural surveillance from surrounding properties.

The pocket park is to provide an attractive green space offering seating opportunities and space for informal play in a green and natural setting.

Function

Residents amenity space for quiet recreation and informal play

Size

Minimum 250 sq m

1. Woodland trees
2. Pioneer trees
3. Multi-stem trees
4. Seating
5. Railway play routes
6. Flexible space
7. Main route, Maintenance and Fire Access
8. Planting
9. Bleacher
10. Door Step Play
11. Planting to buildings
12. Cycle stands




Macgregor Smith



Macgregor Smith



6.6.5 Woodland Garden

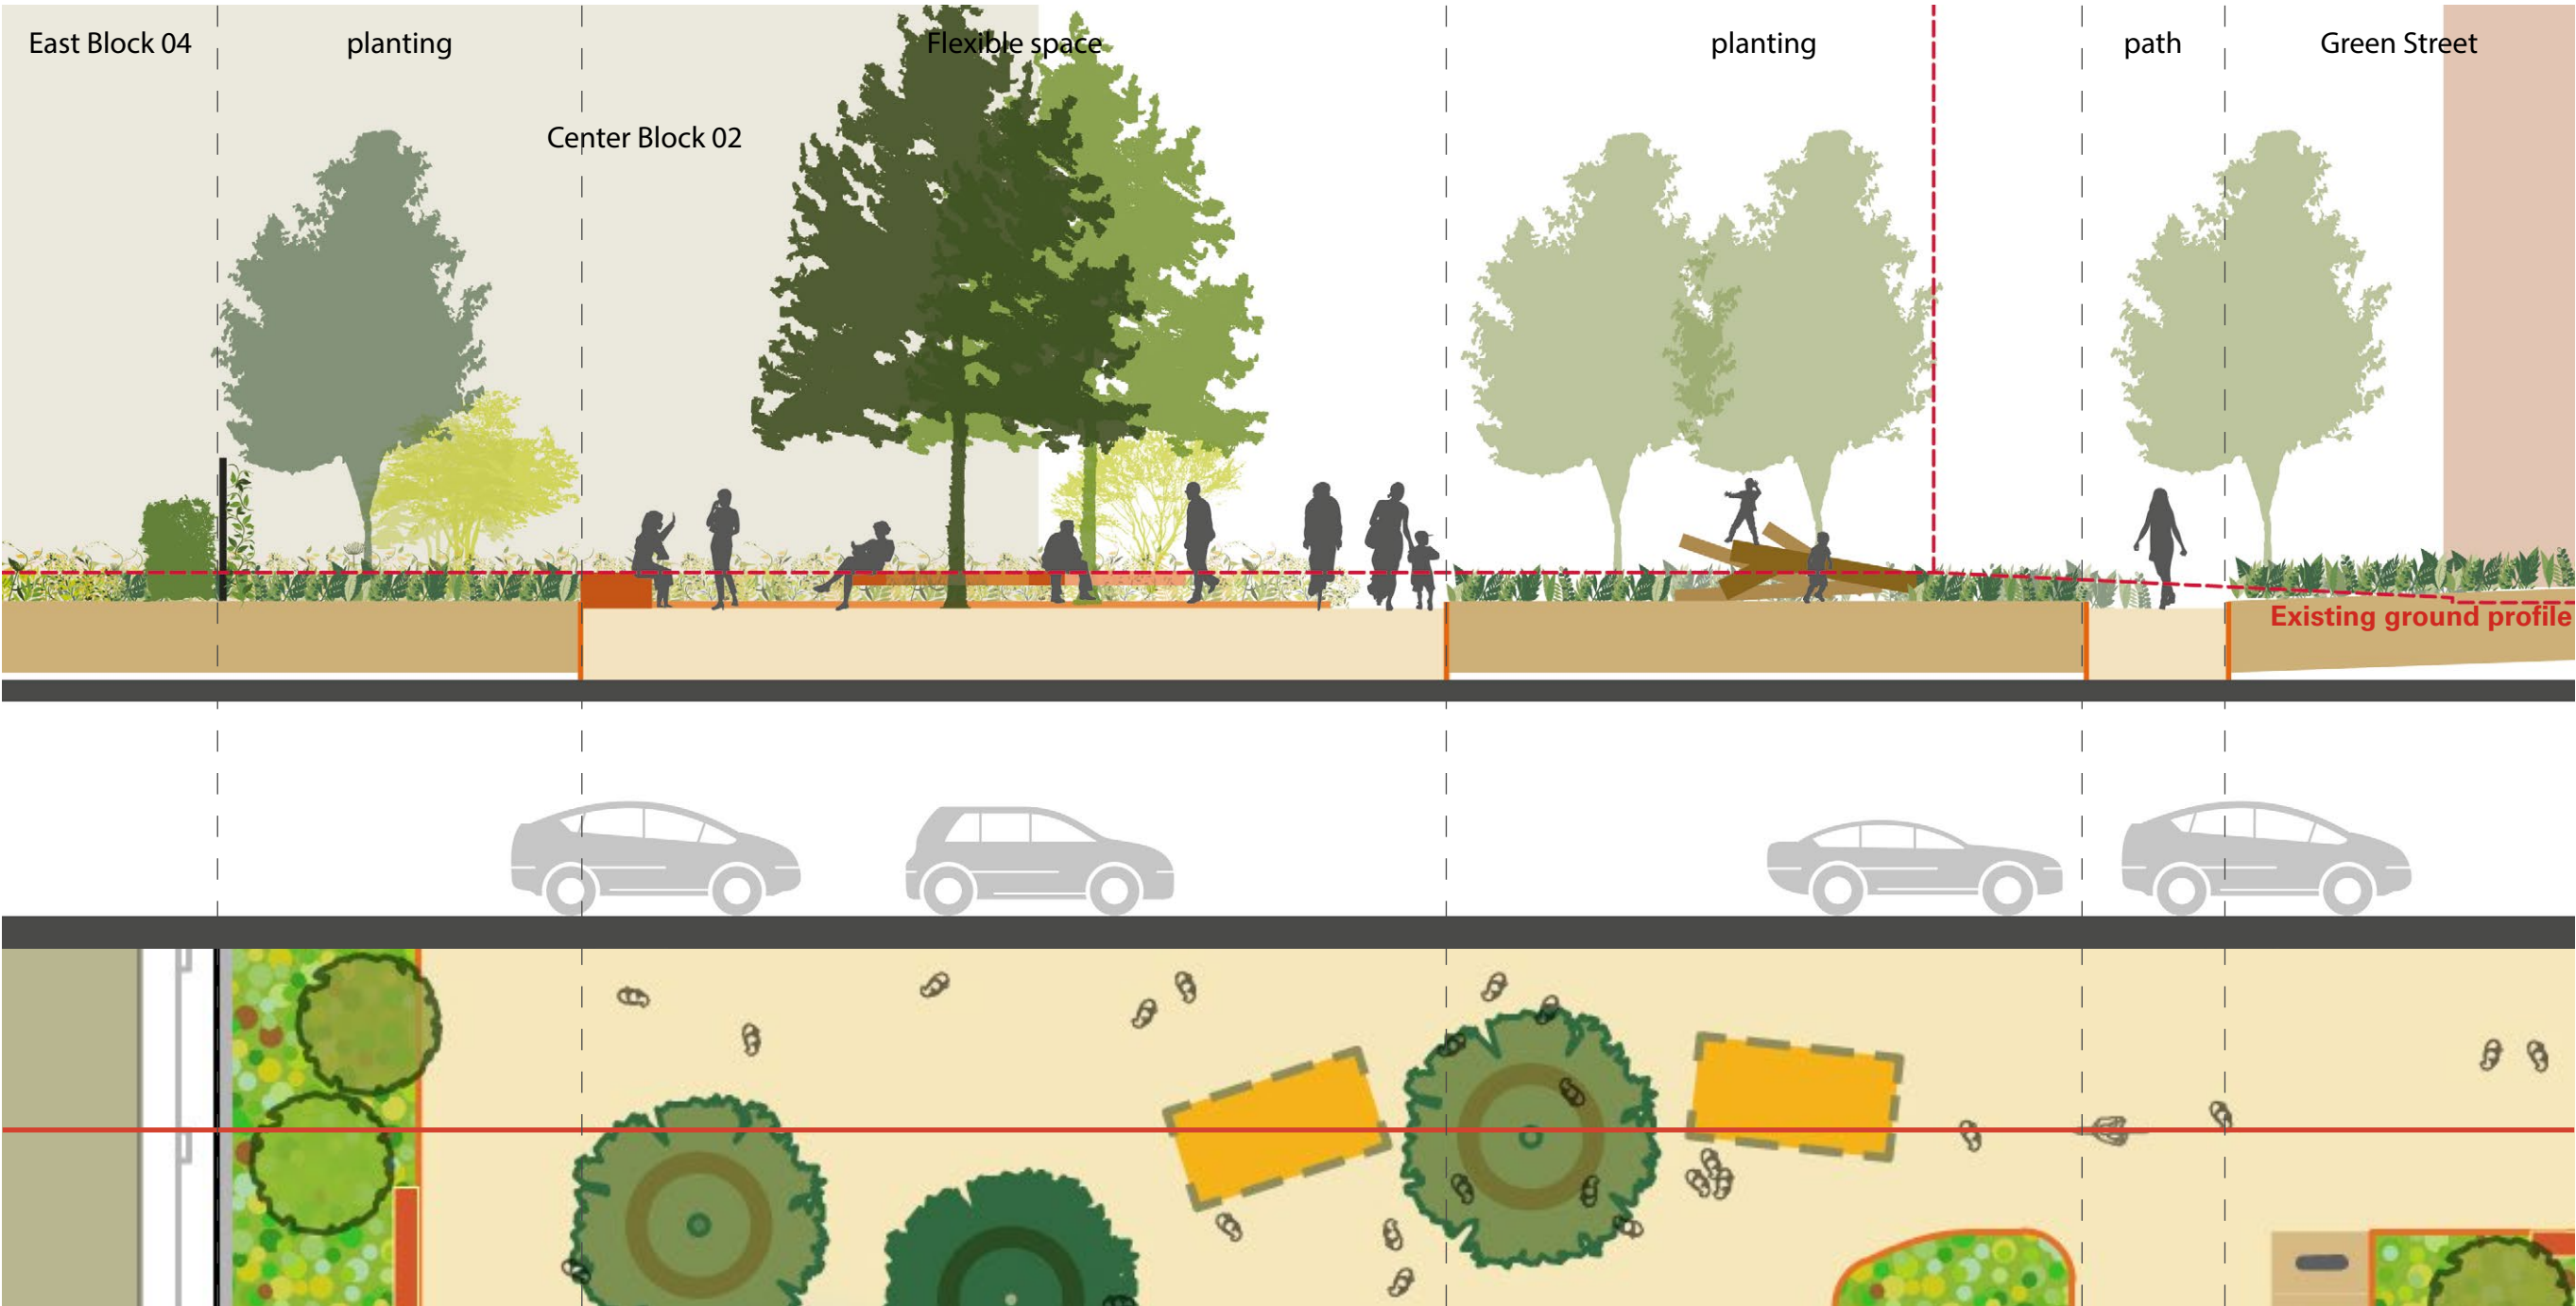

Macgregor Smith

6.6 Landscape Outline Proposals

6.7.6 Western Courtyard

The Western Courtyard will provide a resident communal space

Function

Residents communal courtyard space for play and community events.

Size

Circa 25m long and 40m wide
Minimum area 1000 sq m 1 ha

1. Semi mature trees
2. Multi-stem trees
3. Seating
4. Bleacher
5. Flexible open space
6. Viewing point
7. Lawn
8. Planting
9. Door Step Play
10. Slide to green street
11. Stairs to green street

Macgregor Smith





VIEWPOINTS



HUMAN SCALE



MEET



EXPLORE

Macgregor Smith

Squire & Partners | KINGS MEADOW VIEW | DESIGN & ACCESS STATEMENT