



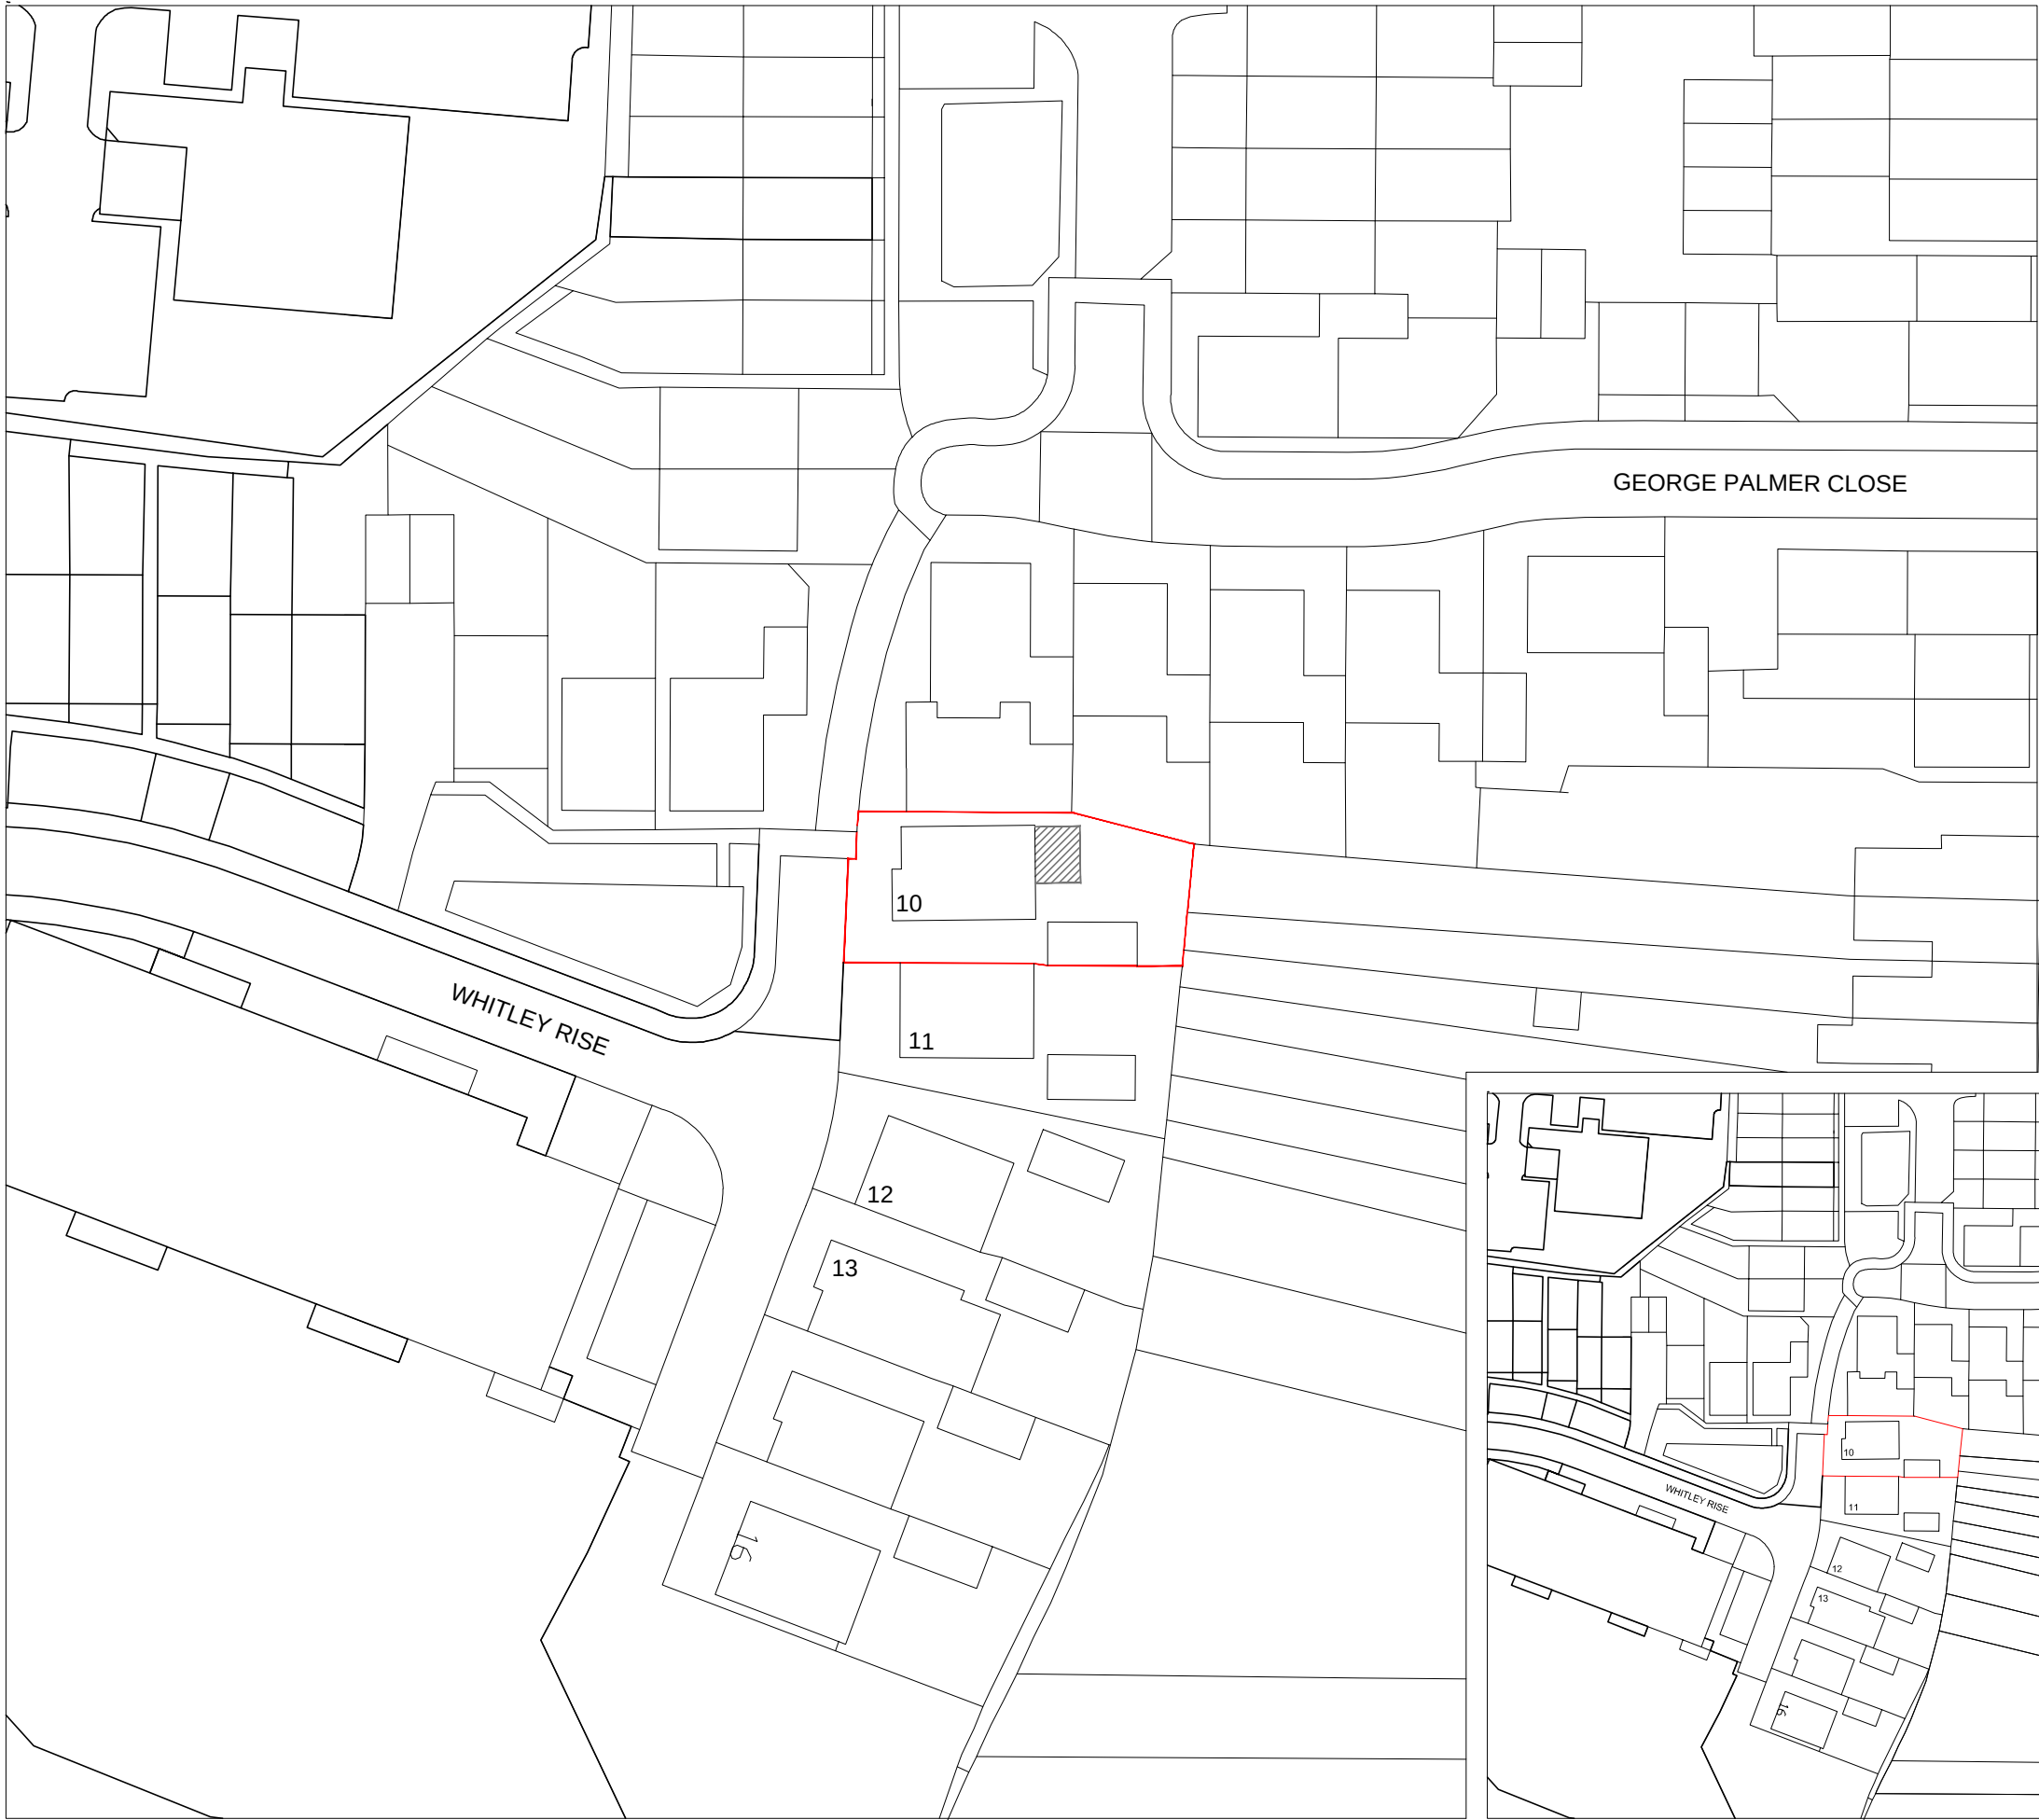

SITE BLOCK PLAN
SCALE 1:500

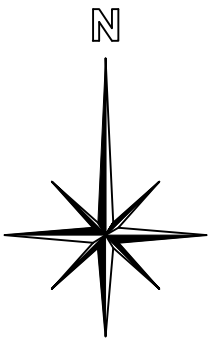

GEORGE PALMER CLOSE

WHITLEY RISE

10

11

12

13

15



SITE LOCATION PLAN
SCALE 1:1250

OS 100047474

Rev.No	DATE	REV. NOTE
CAD REF		

NOTES:

THIS DRAWING IS INDICATIVE ONLY AND MUST NOT BE RELIED UPON FOR CONSTRUCTION UNLESS THE DRAWING IS NAMED AS 'CONSTRUCTION'.

ALL DIMENSIONS TO BE CHECKED AND VERIFIED, WITH ANY DISCREPANCIES REPORTED TO THE PLAN HUB.

THIS DRAWING REMAINS THE PROPERTY OF THE PLAN HUB AND MUST NOT BE COPIED OR REPRODUCED WITHOUT PRIOR WRITTEN PERMISSION.

Project title

Conservatory & Garage Conversion

Drawing title

Site Location Plan

Client	JENNY WARNER
--------	--------------

Client address	10 WHITLEY RISE, READING RG2 0NS
----------------	-------------------------------------

Drawn By	Designed By
LT	NB
Checked By	Approved By

Drawing No	Revision No
007	00

Compass	Date	Scale
	20-07-23	1:500; 1:1250
	Status:	Sheet size:
	Consultation	A3

HEAD OFFICE :

THE PLAN HUB
Suite 6, 272 London Road,
Wallington, Surrey, SM6 7DJ

Phone : 0203 603 1599 E-mail : info@theplanhub.co.uk

THIS DRAWING IS A COPYRIGHT OF THE PLAN HUB AND MUST NOT BE DUPLICATED OR REPRODUCED WITHOUT PERMISSION FROM THE COMPANY.

