



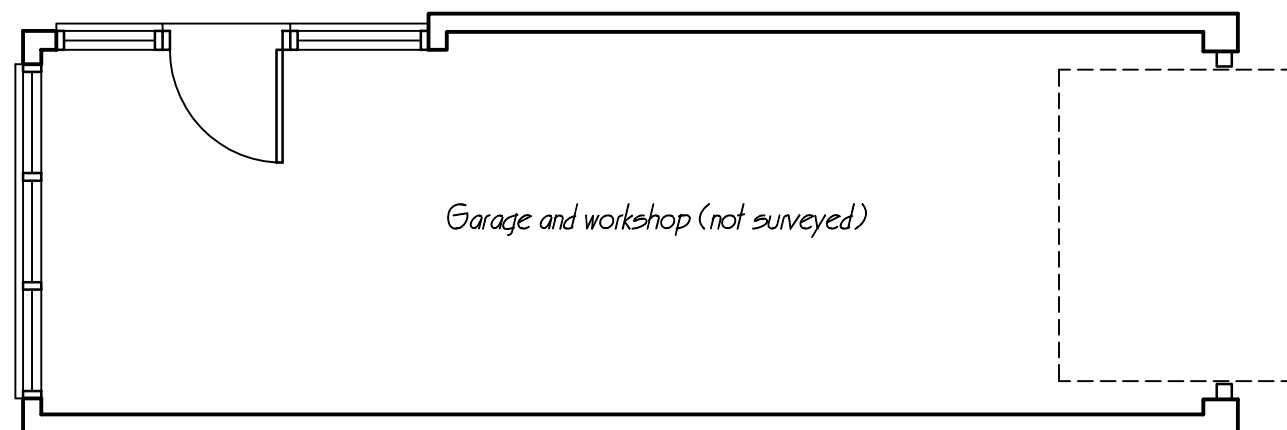

SCALE BAR 1 : 50

NOTE

ALL MATERIALS INTENDED TO BE USED ON
NEW EXTENSION ARE TO MATCH EXISTING.
THIS DRAWING HAS BEEN PREPARED WITHOUT
THE BENEFIT OF AN ACCURATE SITE SURVEY
ALL BATHROOM AND KITCHEN FITTINGS
AND LAYOUTS ARE INDICATIVE ONLY

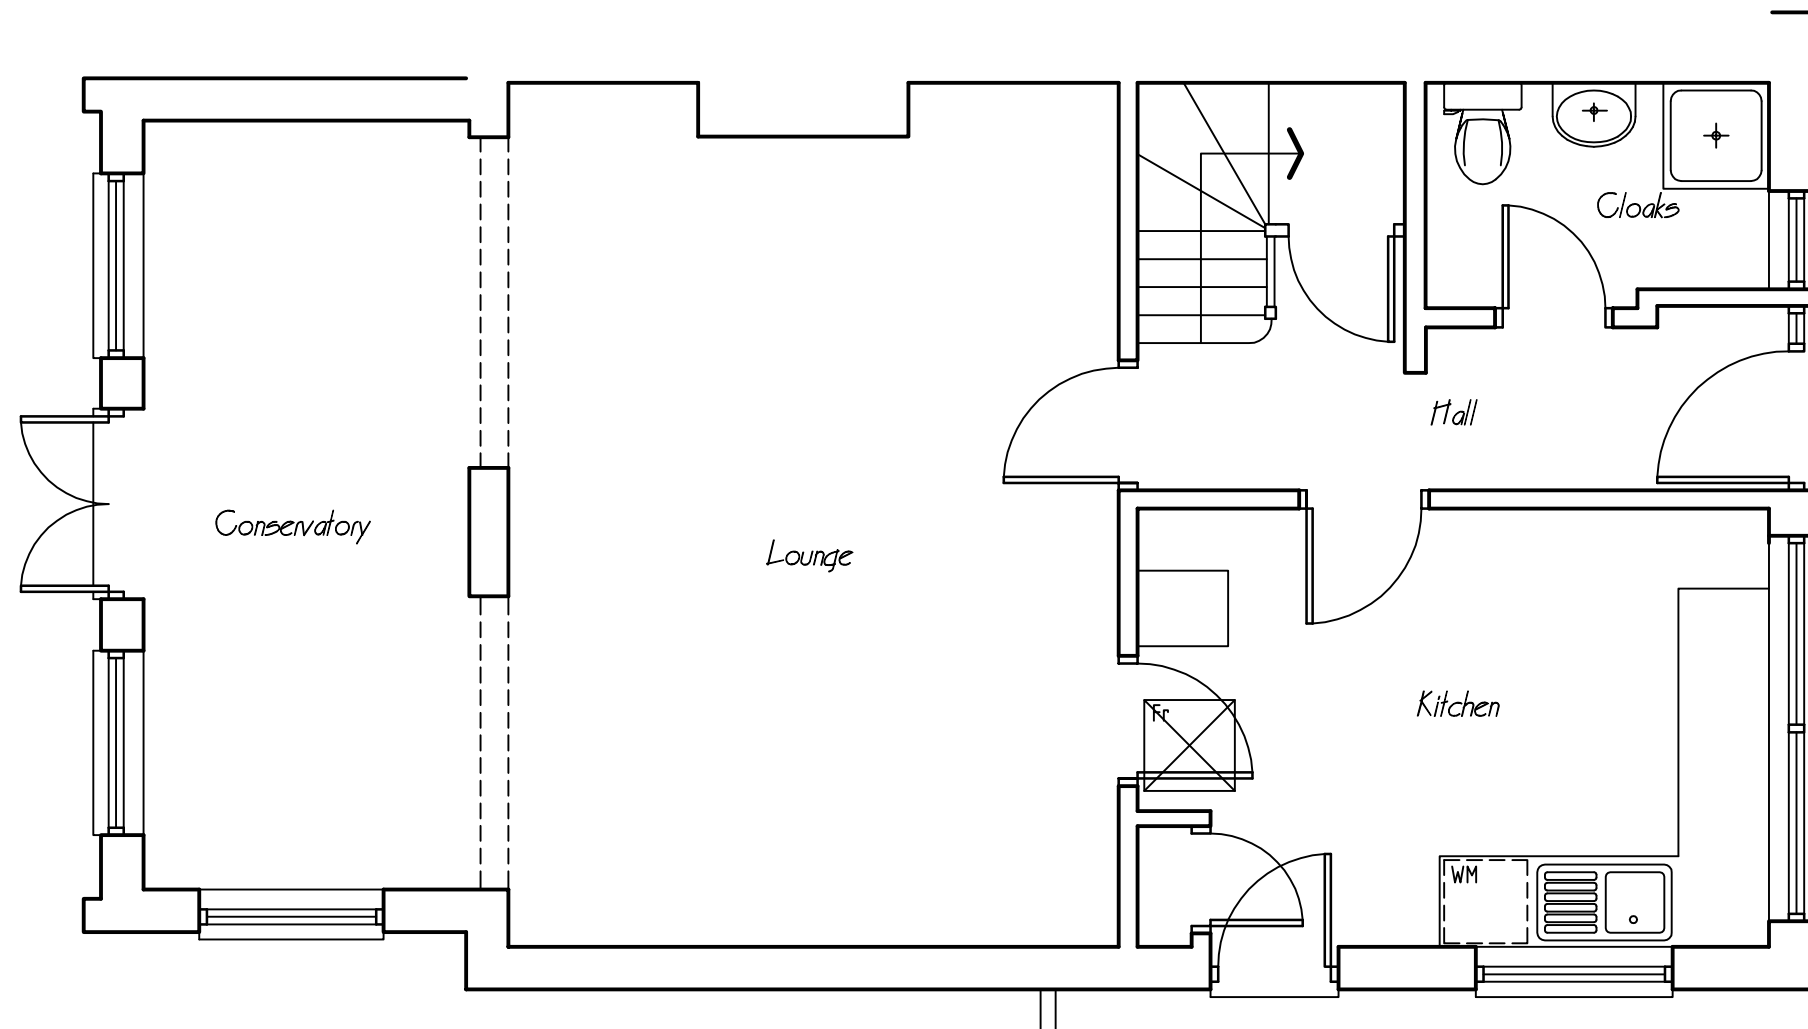

RICHARD FENN DESIGNS LIMITED

11 HARRIER CLOSE, WOODLEY,
READING, BERKSHIRE. RG5 4PE.
Telephone READING (0118) 9691684
E-Mail : architect@ntlworld.com

PROPOSED TWO STOREY SIDE EXTENSION AND
SINGLE STOREY FRONT EXTENSION TO
10 VENITIA CLOSE, EMMER GREEN, READING
for MR and MRS STEVEN PETTITT

EXISTING GROUND FLOOR LAYOUT

DATE	SCALE
22nd MARCH 2023	1 : 50

DRAWING No. REVISION

SP11