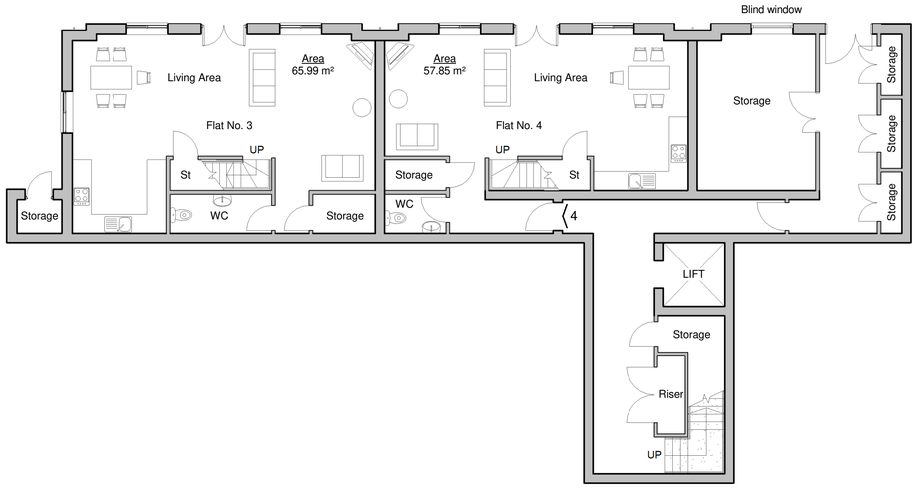

Proposed Lower Ground Floor Plan

SCALE 1 : 100

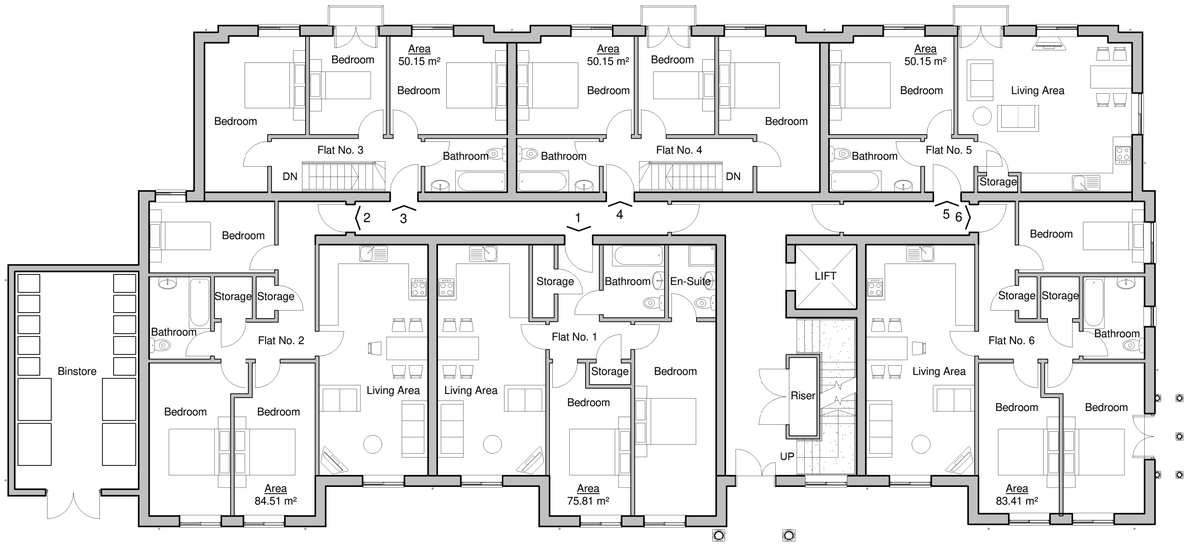

Proposed Ground Floor Plan

SCALE 1 : 100

0 1000 5000 10000 mm

SCALE 1 : 100

REV	DATE	DRN	CHKD	APPD	DESCRIPTION
B	03.02.23	GS	DA	JA	PLANNING COMMENTS INCORPORATED
A	25.02.21	GS	DA	JA	ISSUED FOR PLANNING APPROVAL

DRAWING STATUS

For Approval

BLUEBIRD DESIGN SERVICES

E: info@bluebirdengineering.co.uk
T: 0118 9 583 551
A: 46 London Street, Reading, RG1 4SQ

CLIENT

Mr Hargun

PROJECT

928 Oxford Road

TITLE

PROPOSED LOWER GROUND & GROUND FLOOR PLANS

DRAWN	DATE	SCALE
GS	FEB 2021	1 : 100 @ A1

DRG NO	REV
A-1010	B

© BLUEBIRD ENGINEERING LTD 2021