

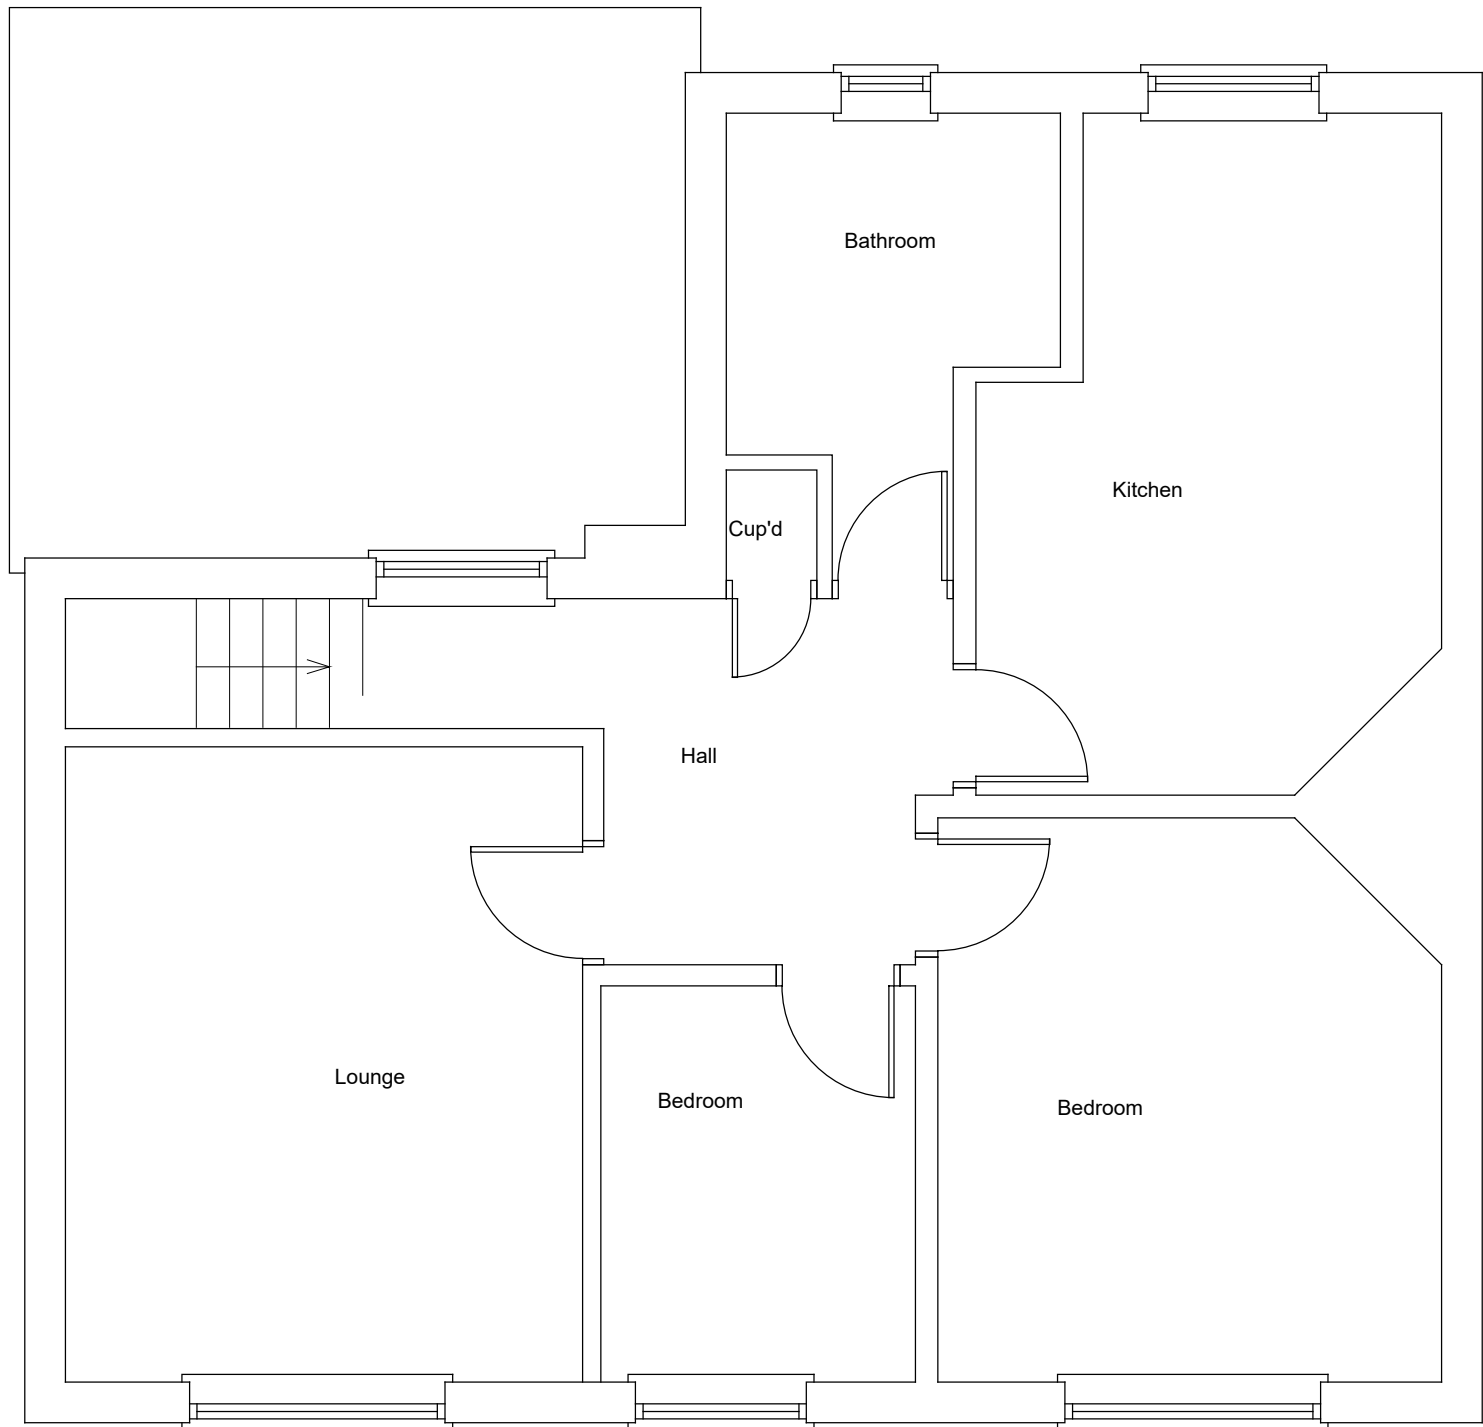
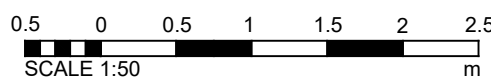
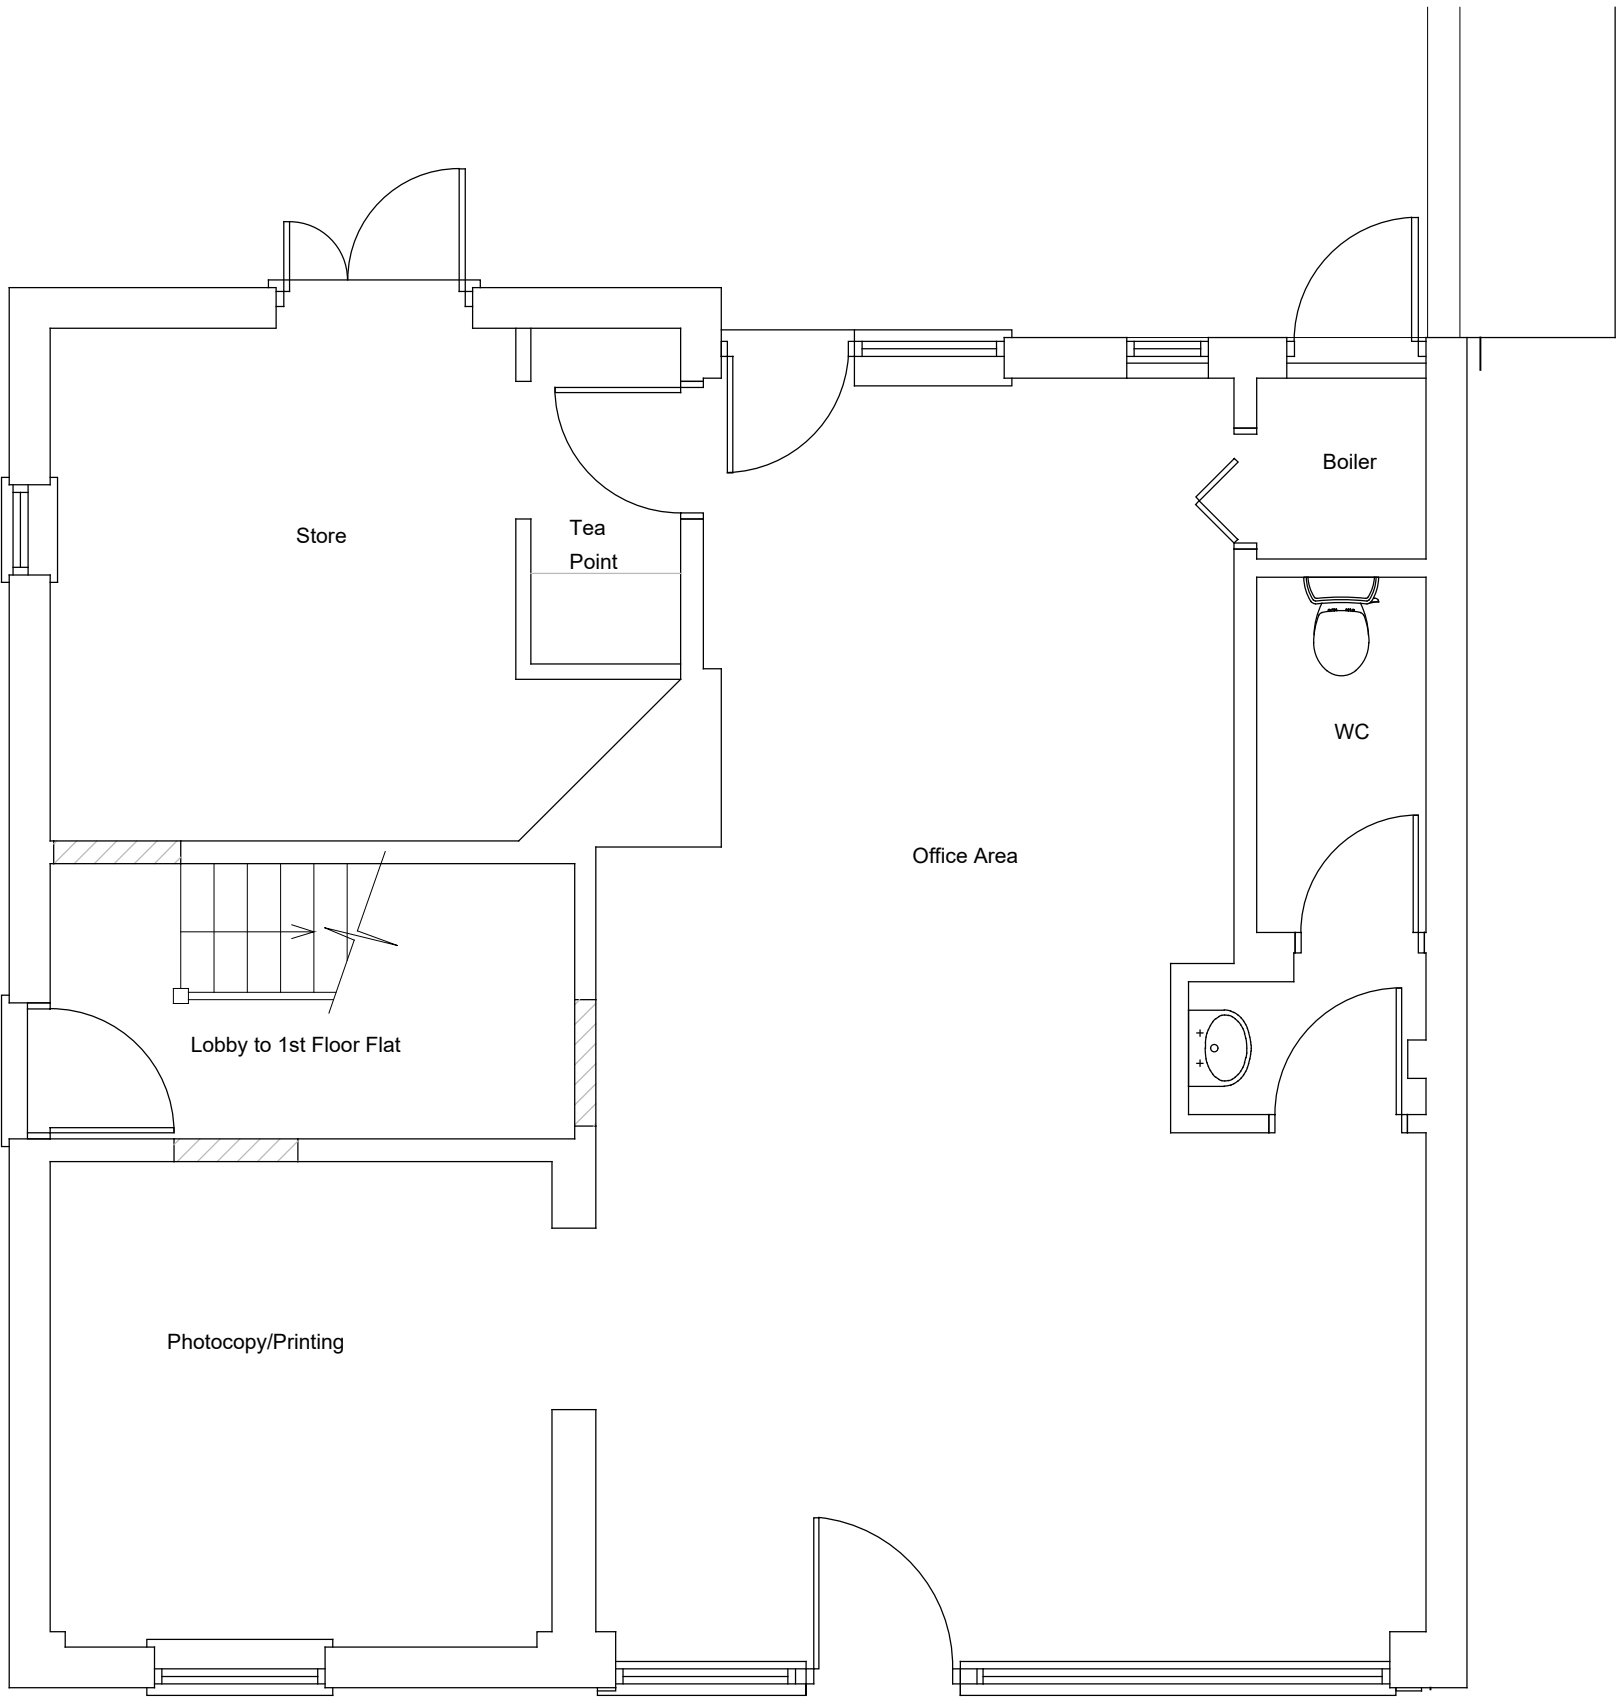
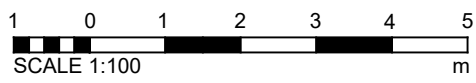
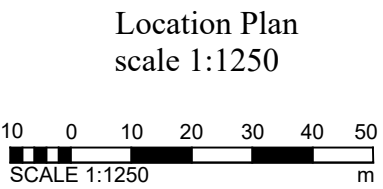


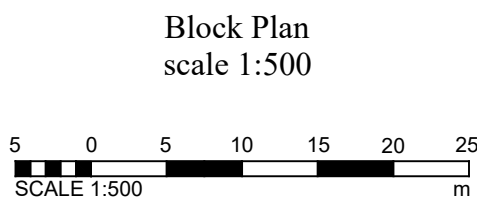

Ordnance Survey, (c) Crown Copyright 2023. All rights reserved. Licence number 100022432

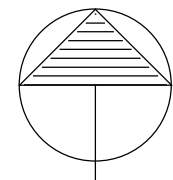

REV	DATE	NOTES	BY
ISSUED AS PLANNING APPLICATION			

David Tingle
Building Design & Surveying Services

17 Woodland Drive, Tilehurst, Reading
Berkshire, RG30 4RT.
T: 0118.9419311 M: 07711902344
Copyright © David Tingle Building Design (2003)

MODUS CONSTRUCTION LTD
5-7 NORCOT ROAD, TILEHURST
READING, BERKSHIRE RG30 6BP

CONVERSION GROUND FLOOR OFFICES
INTO 2 x 1 BEDROOM FLATS
EXISTING
PLAN AND ELEVATIONS
Scale: 1:100 & 1:50 A1 Date: July 2023
Dwg No: **5NR.MP01** Rev: