




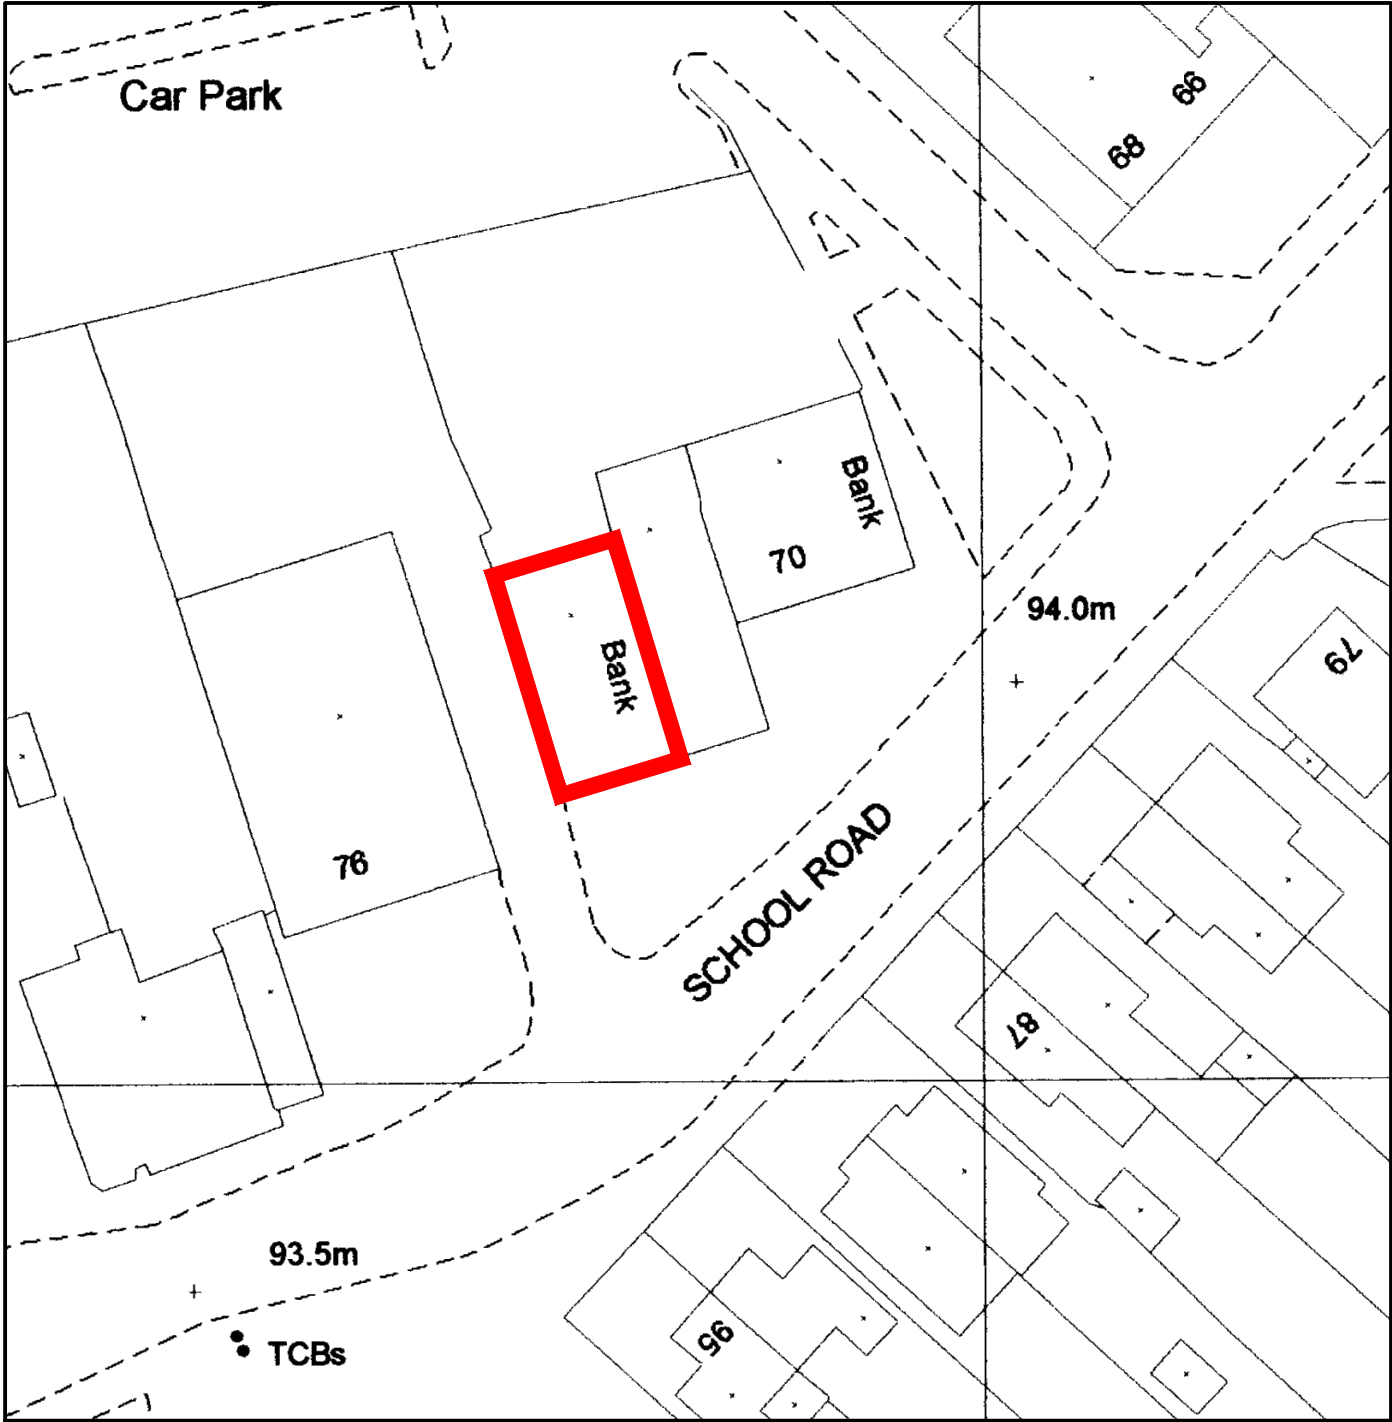

SITE BLOCK PLAN 1:500

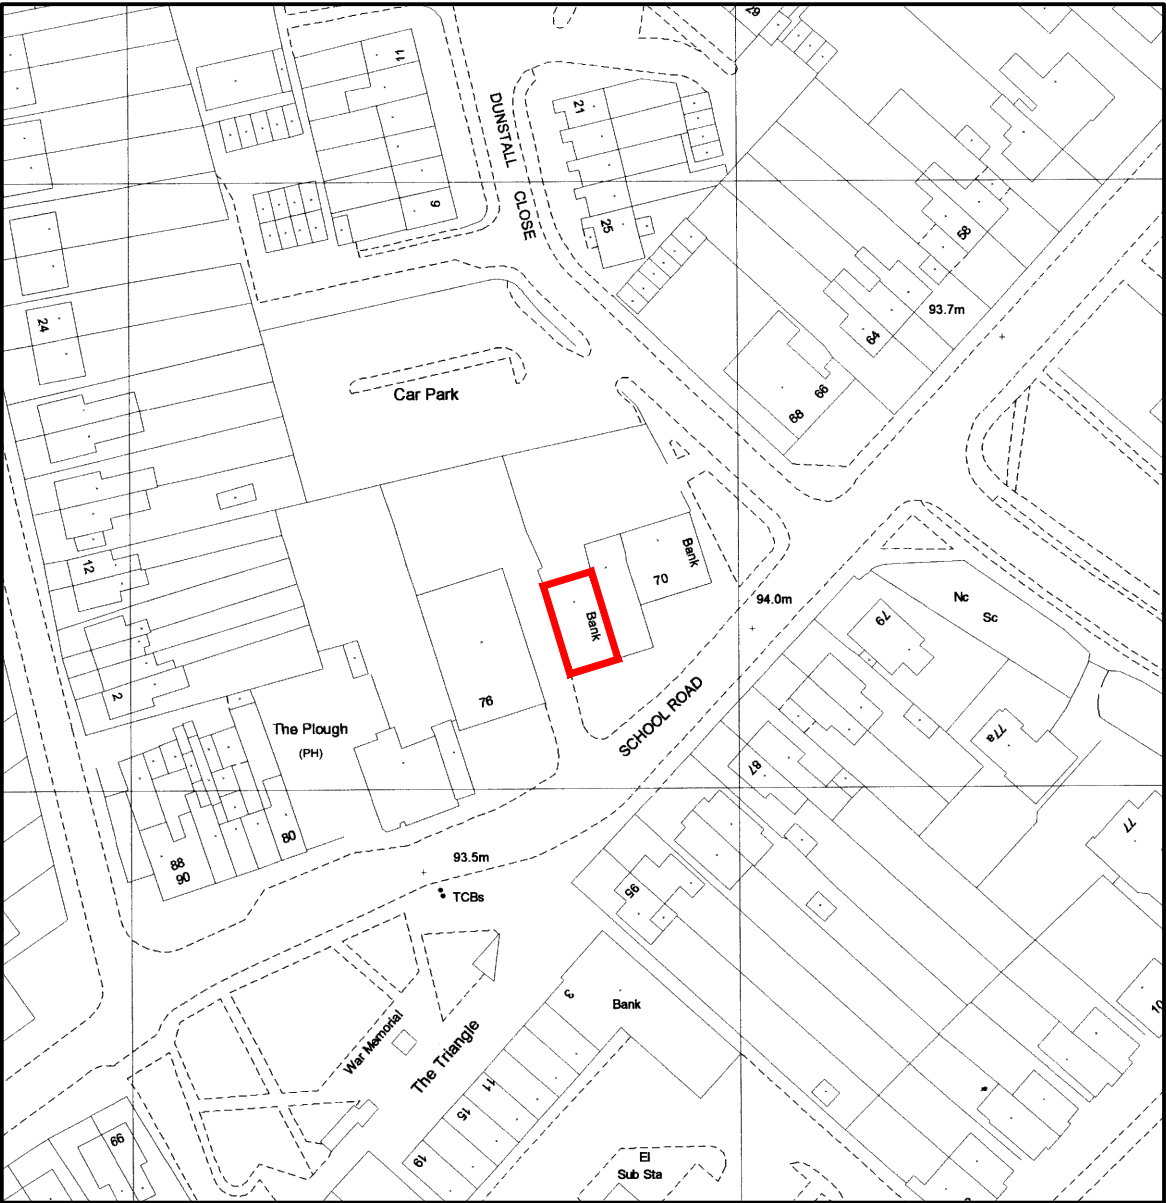

SITE LOCATION PLAN 1:1250

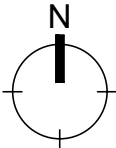

Produced 22 Aug 2000 from Ordnance Survey digital data and incorporating surveyed revision available at this date. © Crown copyright 2000.

Due to the resolution of this image, the depiction of a solid line within dashed lines does not necessarily constitute an obstruction at ground level.

Reproduction in whole or in part is prohibited without prior permission of Ordnance Survey.

NATWEST
74 SCHOOL ROAD, TILEHURST
READING
RG31 5BN 104285/100 ZNWGB

Centre coordinates : 466772mE 173730mN

National Grid sheet reference at centre of this Siteplan: SU6673NE.

Supplied by : National Map Centre Tel 020 7222 2466
Serial Number : 2769

NatWest Group

address
NW TILEHURST
74 SCHOOL RD
TILEHURST READING
RG31 5ST

ref no. sortcode

description
SITE LOCATION PLAN
BLOCK PLAN

status

IPMS1 sqm

IPMS2 sqm

IPMS3 sqm

scale AS SHOWN paper size A3 brand

drn KL date 27/03/23 chk date

nw drawing number E7494-GA-LP-BP rev.