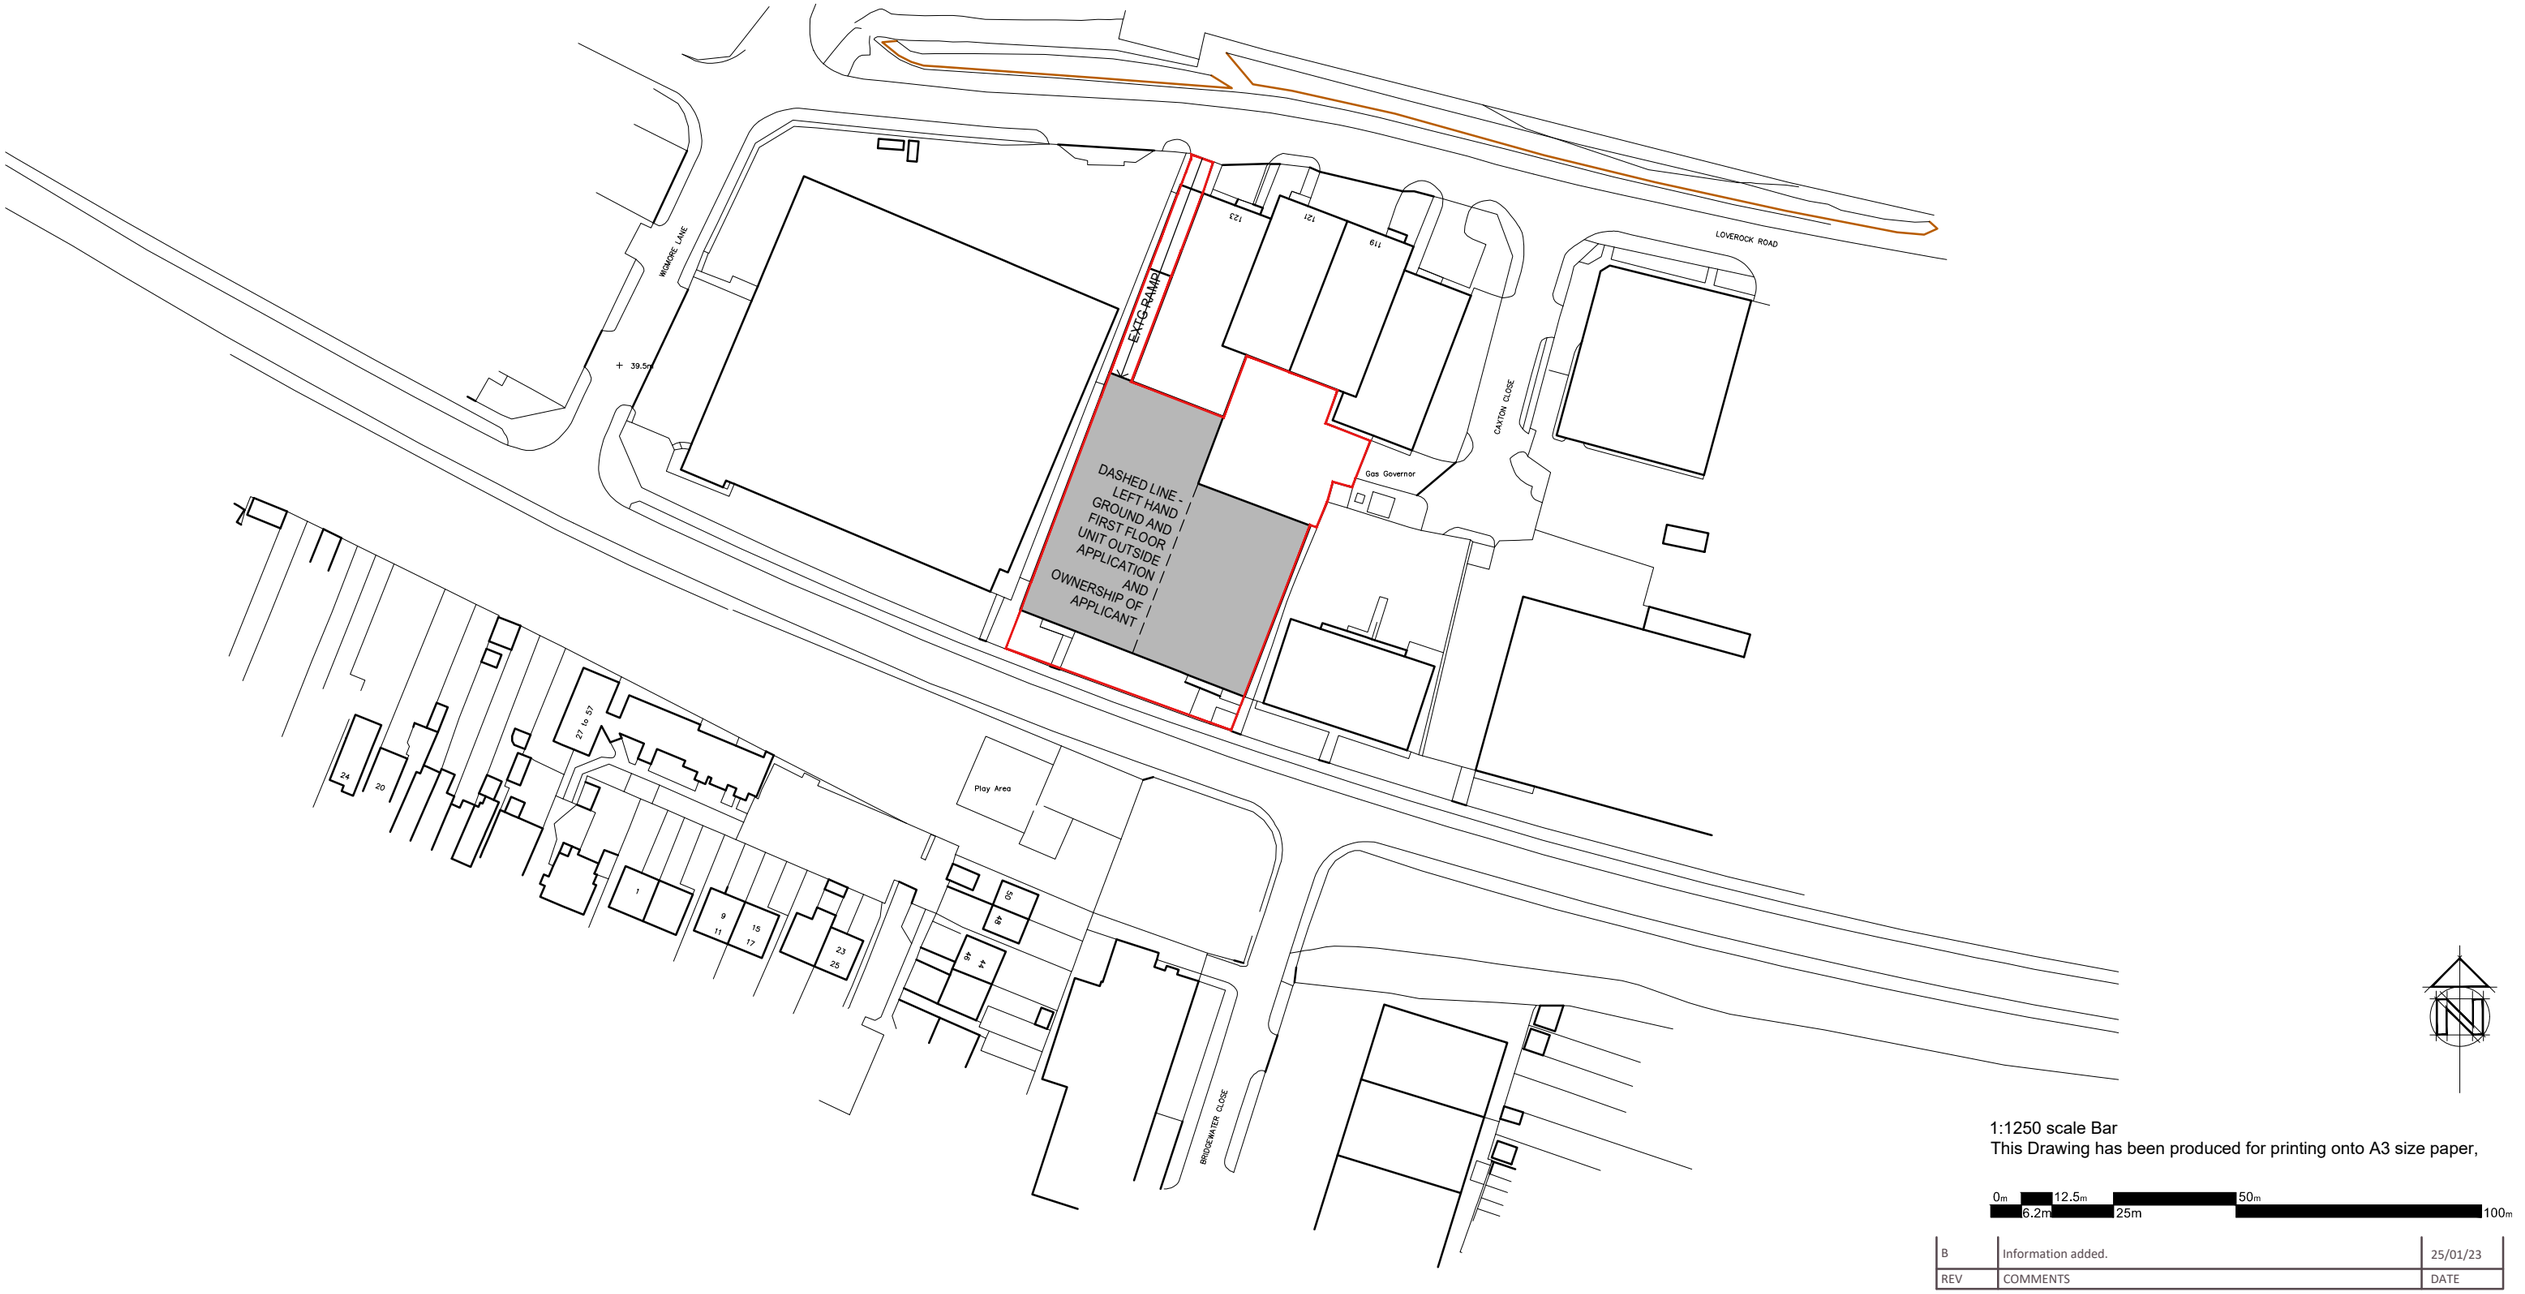


Ordnance Survey (c) Crown Copyright 2021. All rights reserved. Licence number 100022432

1:1250 scale Bar
This Drawing has been produced for printing onto A3 size paper,

0m 6.2m 12.5m 25m 50m 100m

REV	COMMENTS	DATE
B	Information added.	25/01/23

SHAUN•TANNER ARCHITECTURE & PLANNING
www.stlarchitecture.co.uk studio@stlarchitecture.co.uk 0118 989 0808

CLIENT McClure Fisher Family Pension Scheme 2011
PROJECT 60 Portman Road, Reading
RG30 1EA
DRAWING Location Plan

STATUS Planning DATE Apr 2021
SCALE 1:1250 @ A3 DRAWN RC CHECKED NO 3755/100 REV B

THIS DRAWING MUST NOT BE SCALED UNLESS ISSUED FOR PLANNING PURPOSES. ALL DIMENSIONS ARE TO BE VERIFIED PRIOR TO SETTING OUT, COMMENCING WORK, OR PRODUCTION OF FABRICATION DRAWINGS. REPORT ANY DISCREPANCIES TO THE SUPERVISING OFFICER IMMEDIATELY. ©