


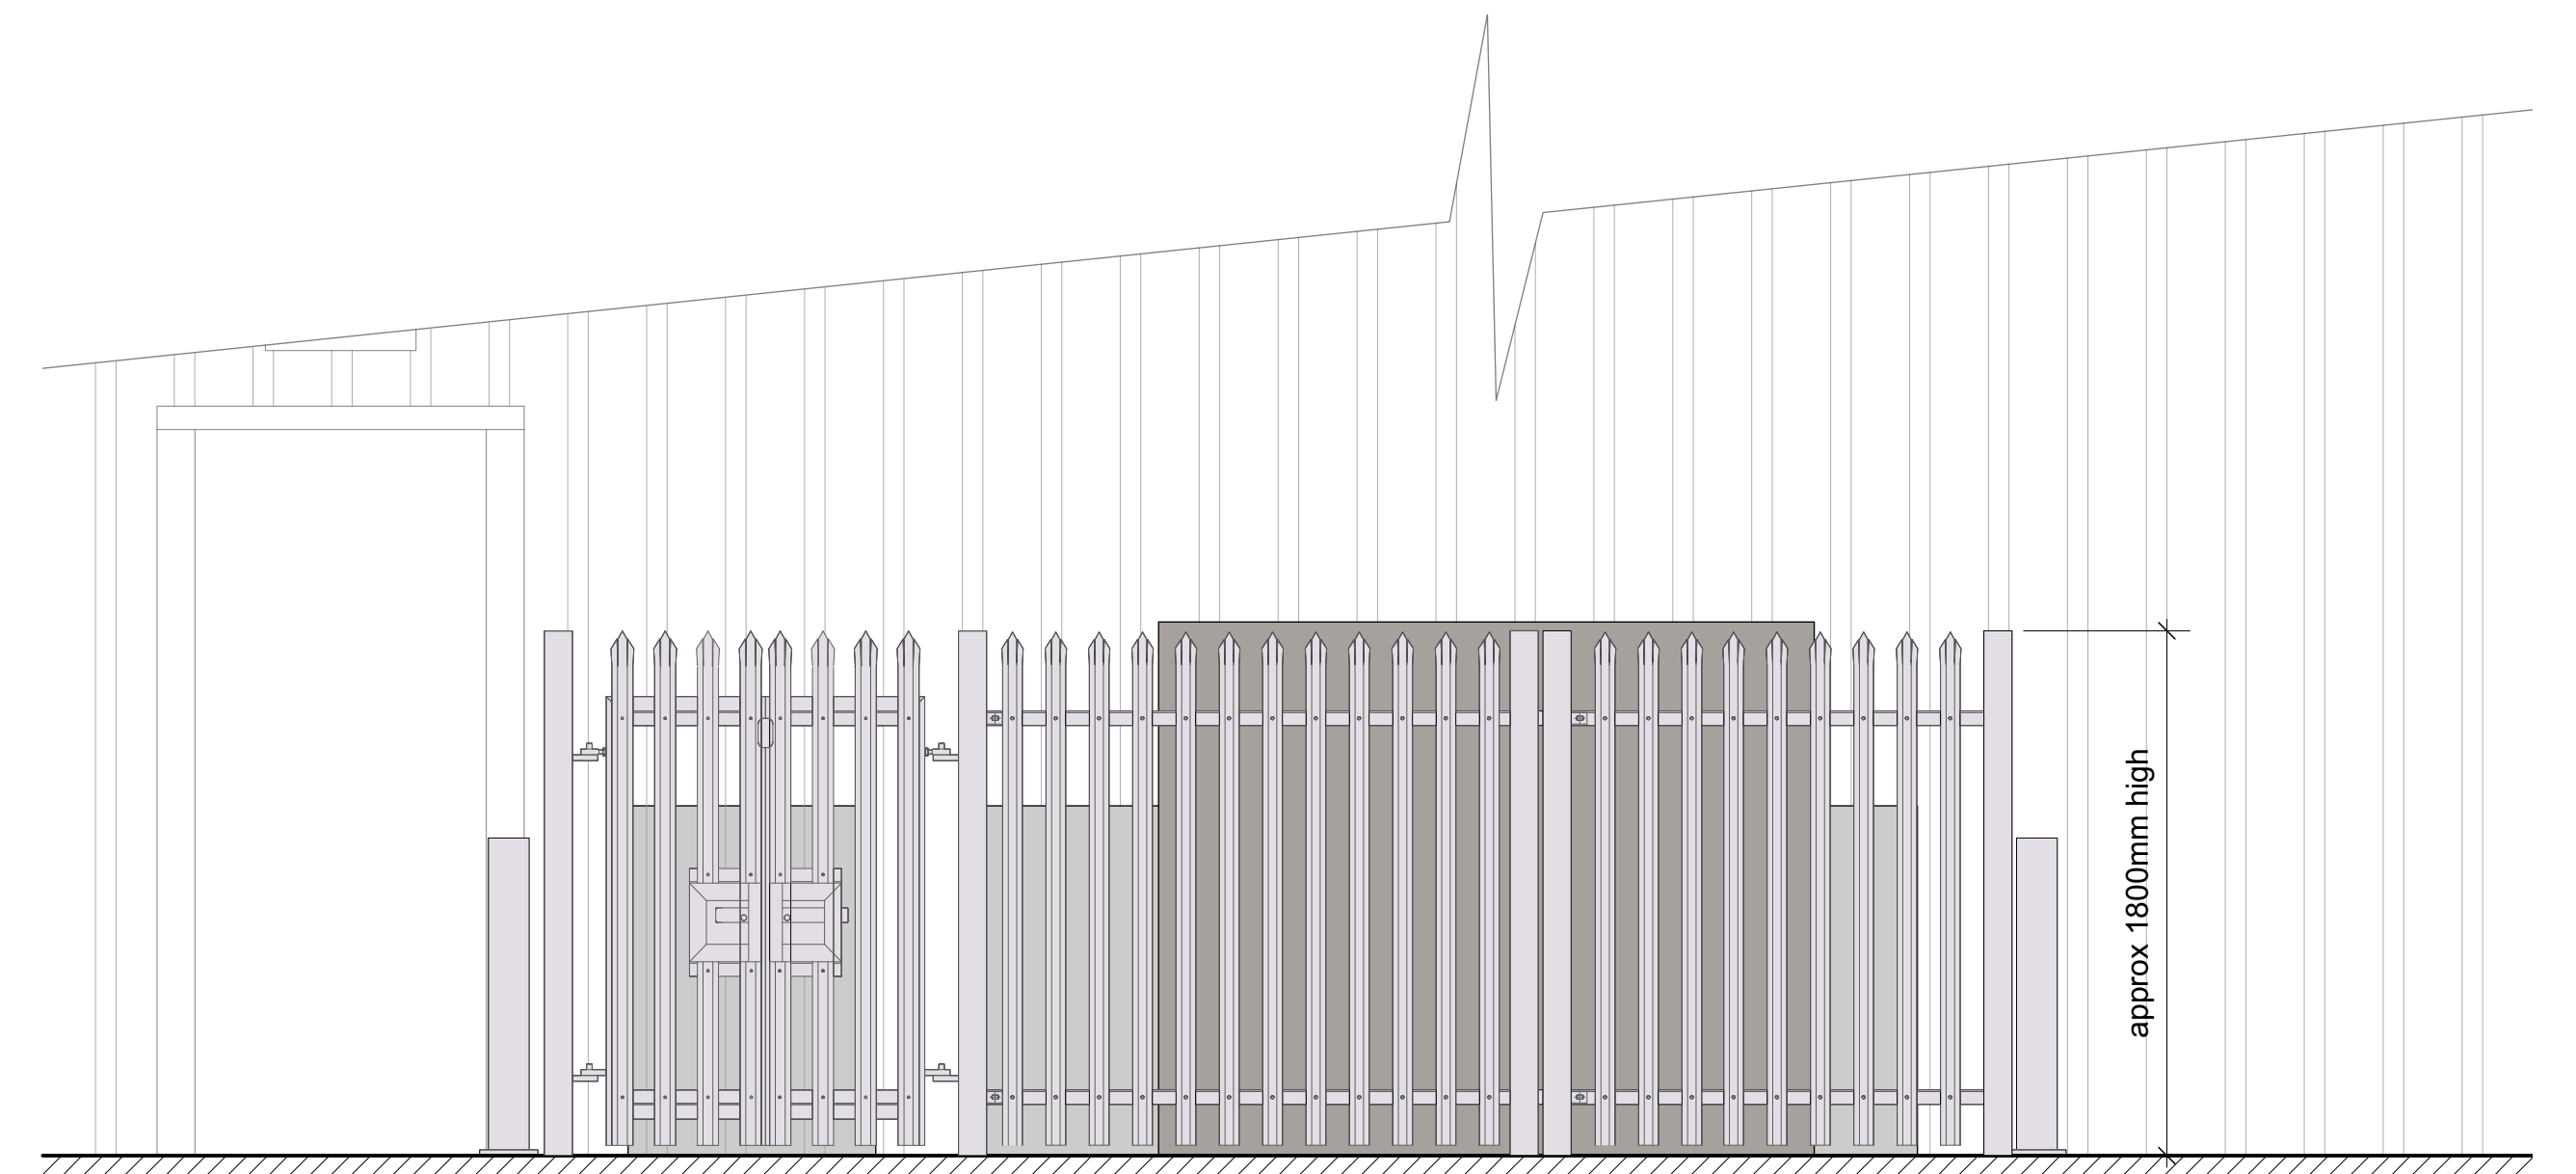


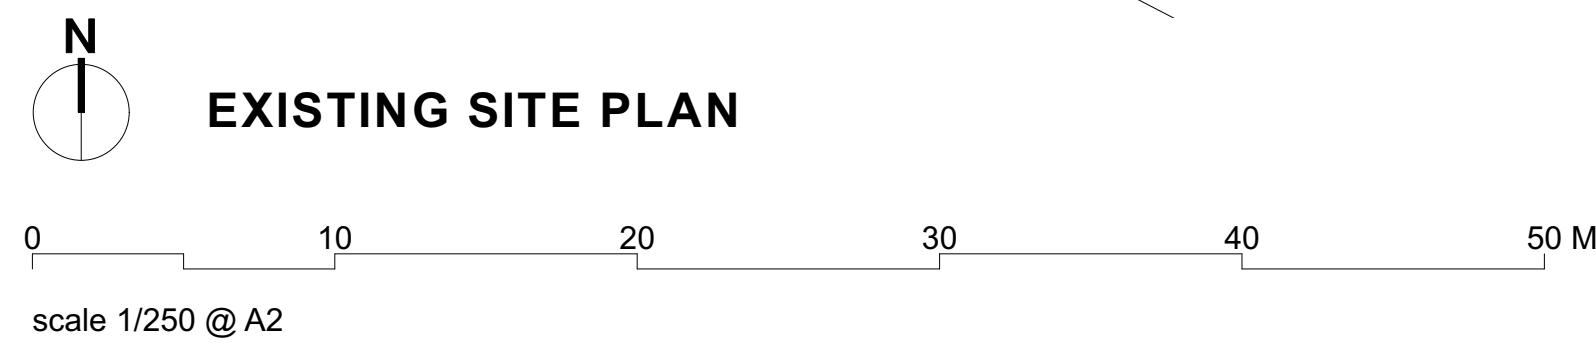

EXISTING PLANT COMPOUND EAST ELEVATION

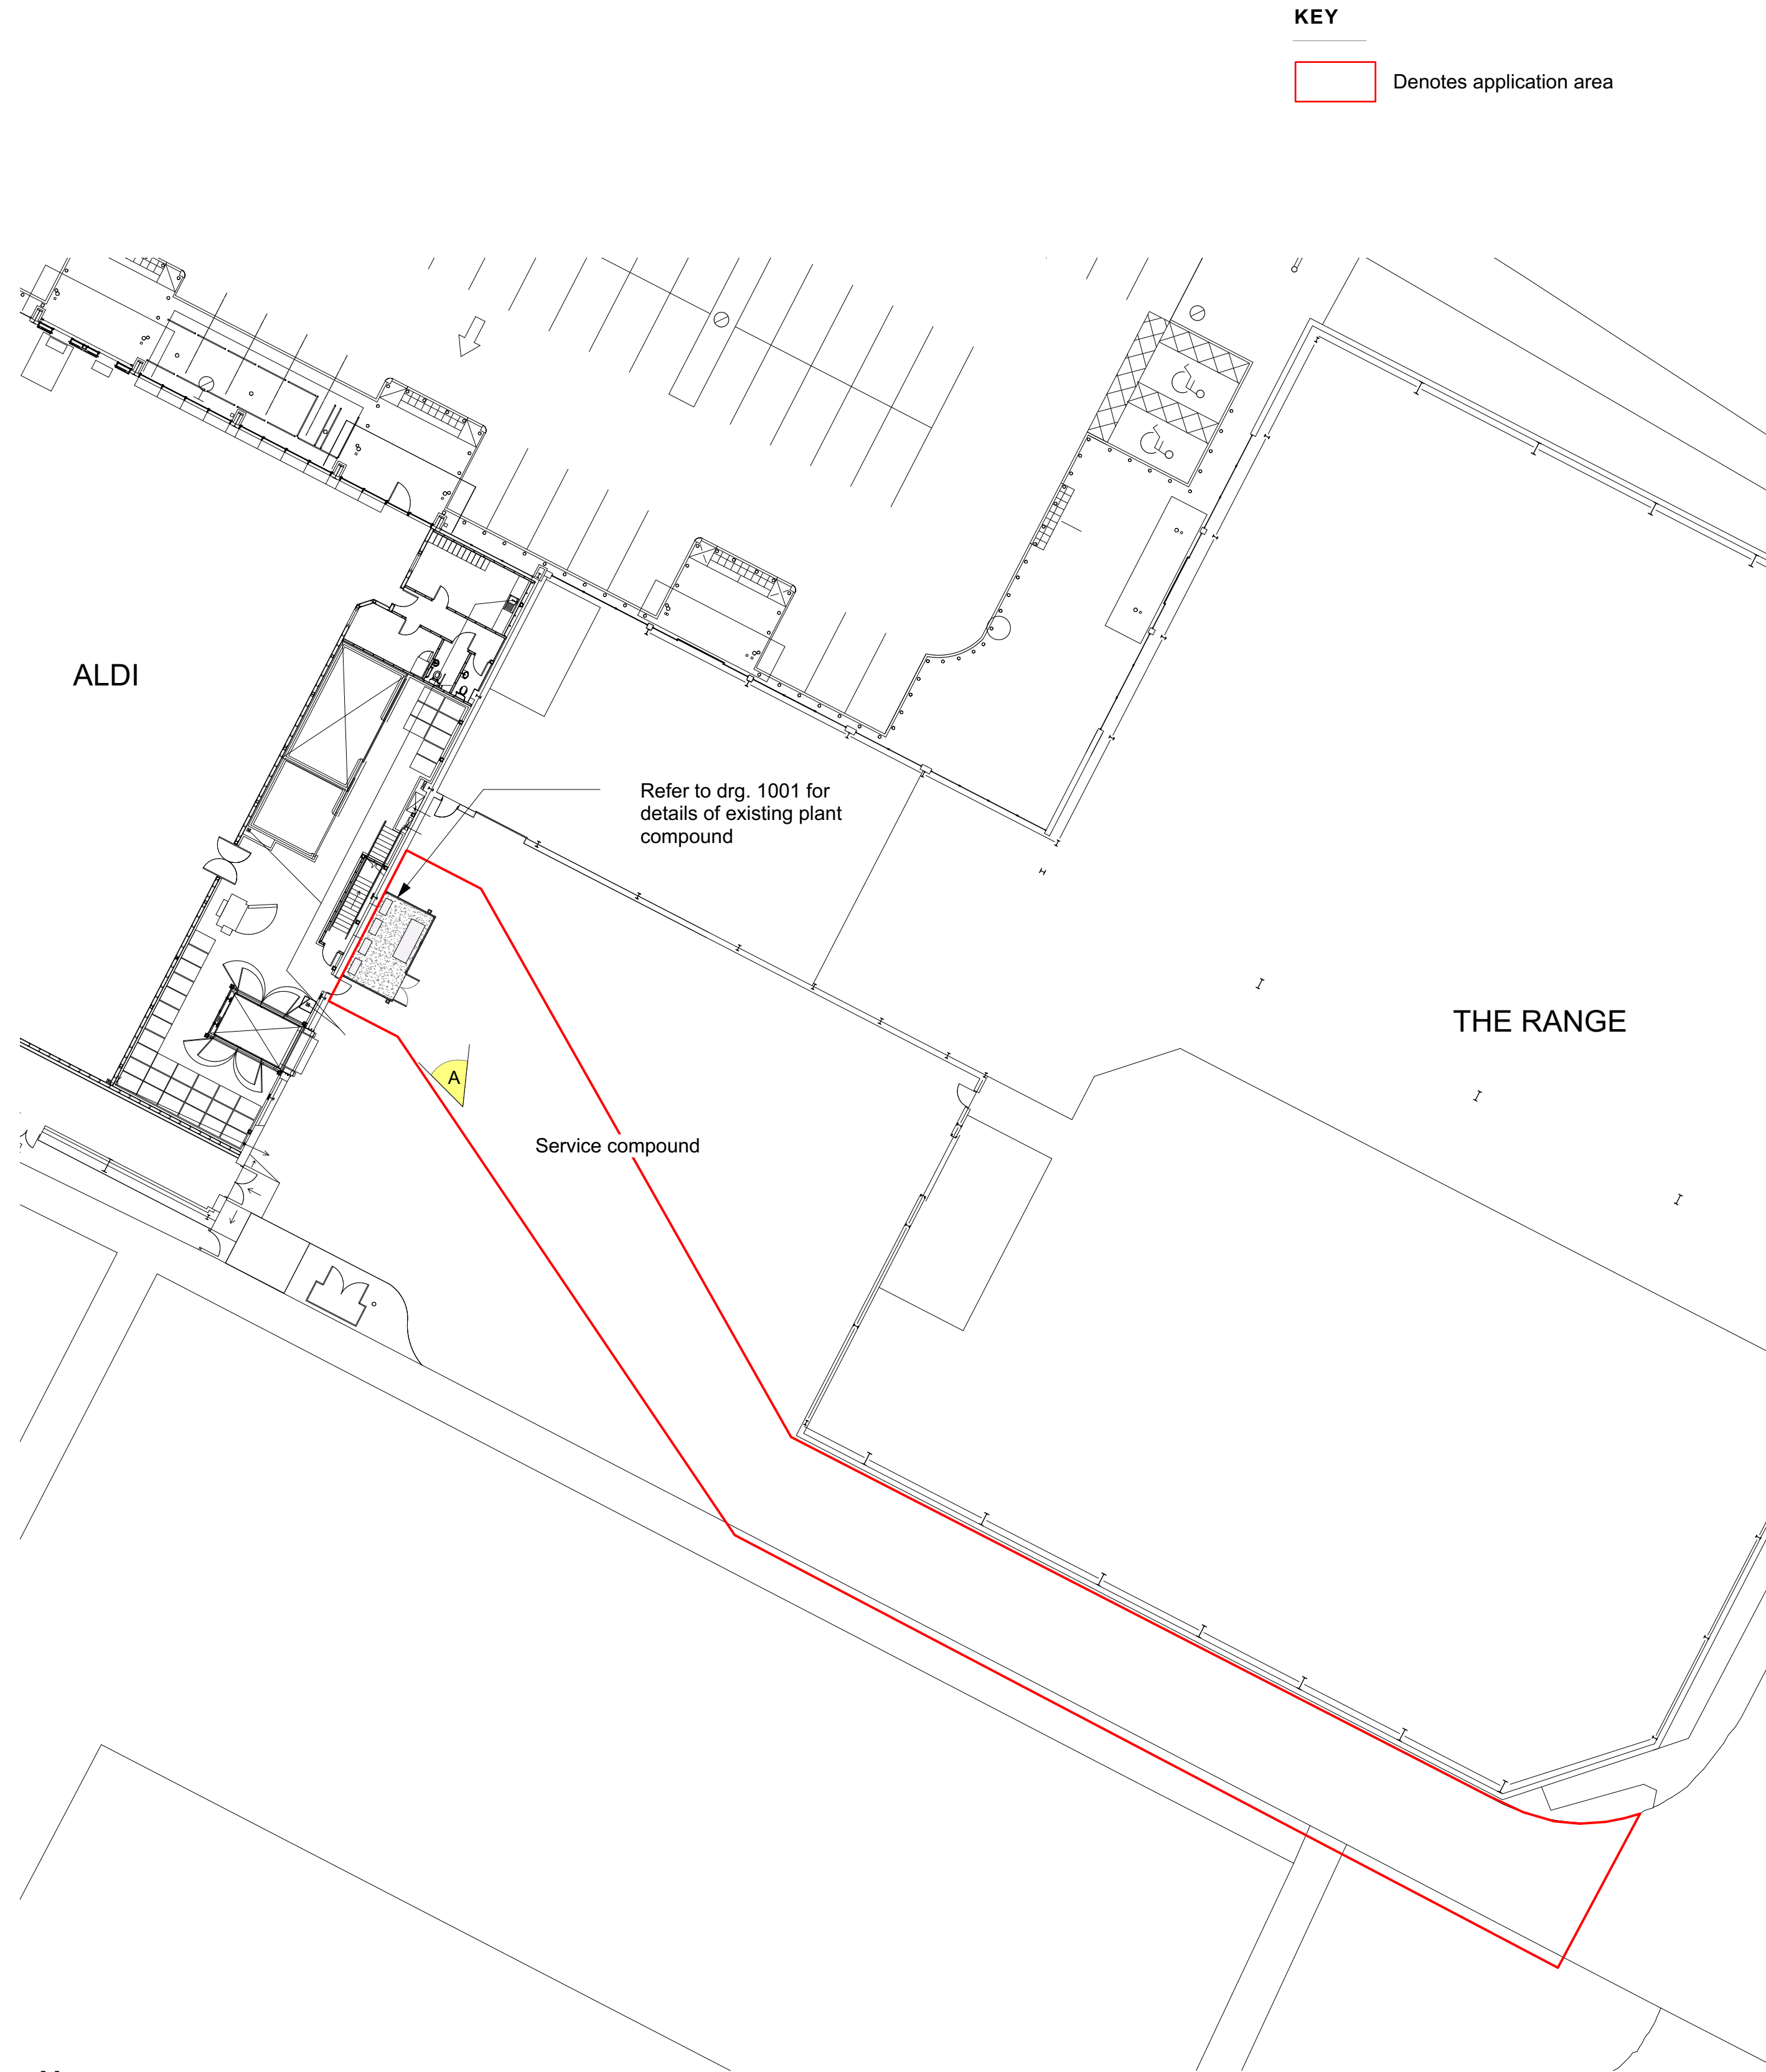

A View of existing plant compound from service yard

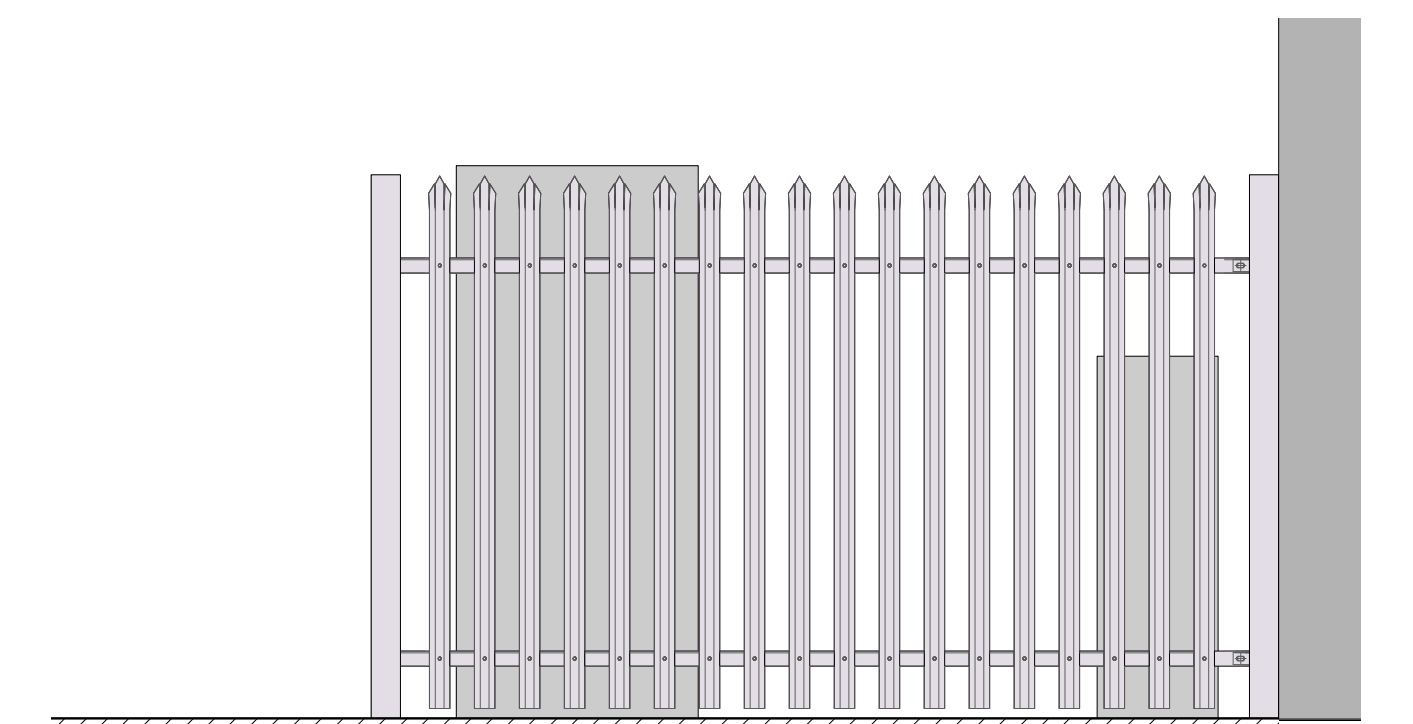

EXISTING PLANT COMPOUND NORTH ELEVATION
(SOUTH ELEVATION SIMILAR)

